
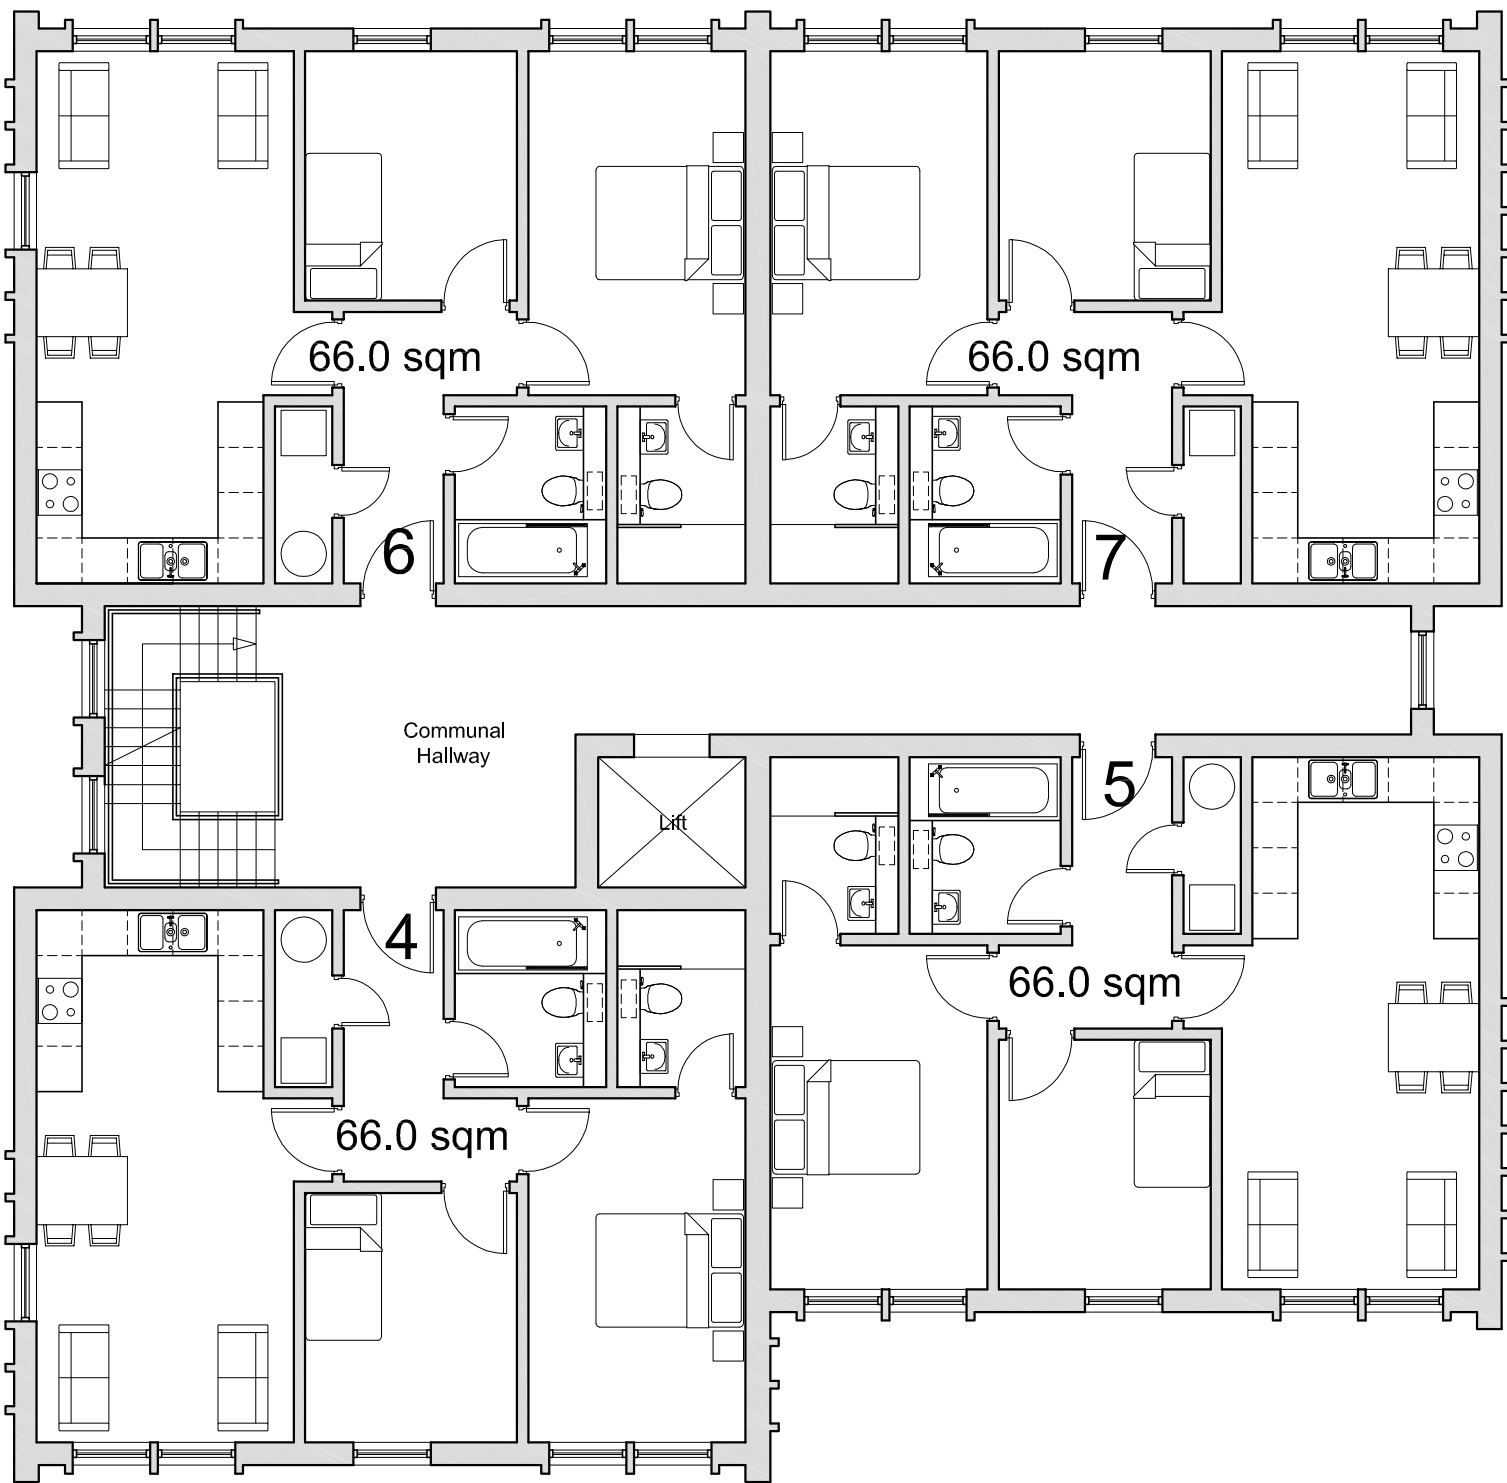


Proposed G/F Plan 1:100

Scale Bar 1:100

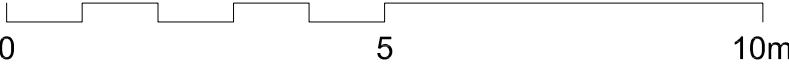

Proposed 1/F Plan 1:100

Client:

Mrs Zahida Chaudhry

Project:

Robin Hood Street, Cheetham Hill, Manchester
M8 9JG

Drawing Title:

Proposed G/F and 1/F Plans

Scale:

1:100 @ A1

Date:

August 2022

Drawing No:

9808/111

Revision:

G