



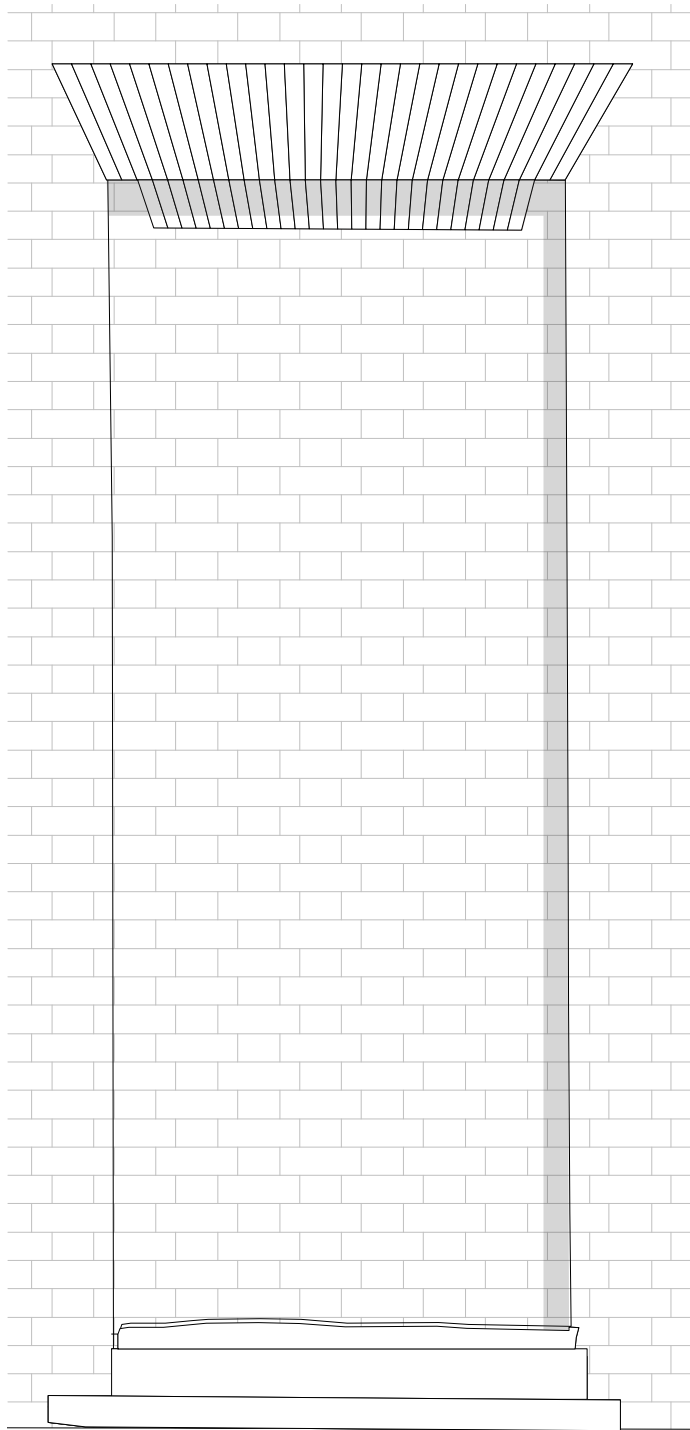

EXISTING - ELEVATION OF ORIGINAL DOORWAY
BRICKED-UP

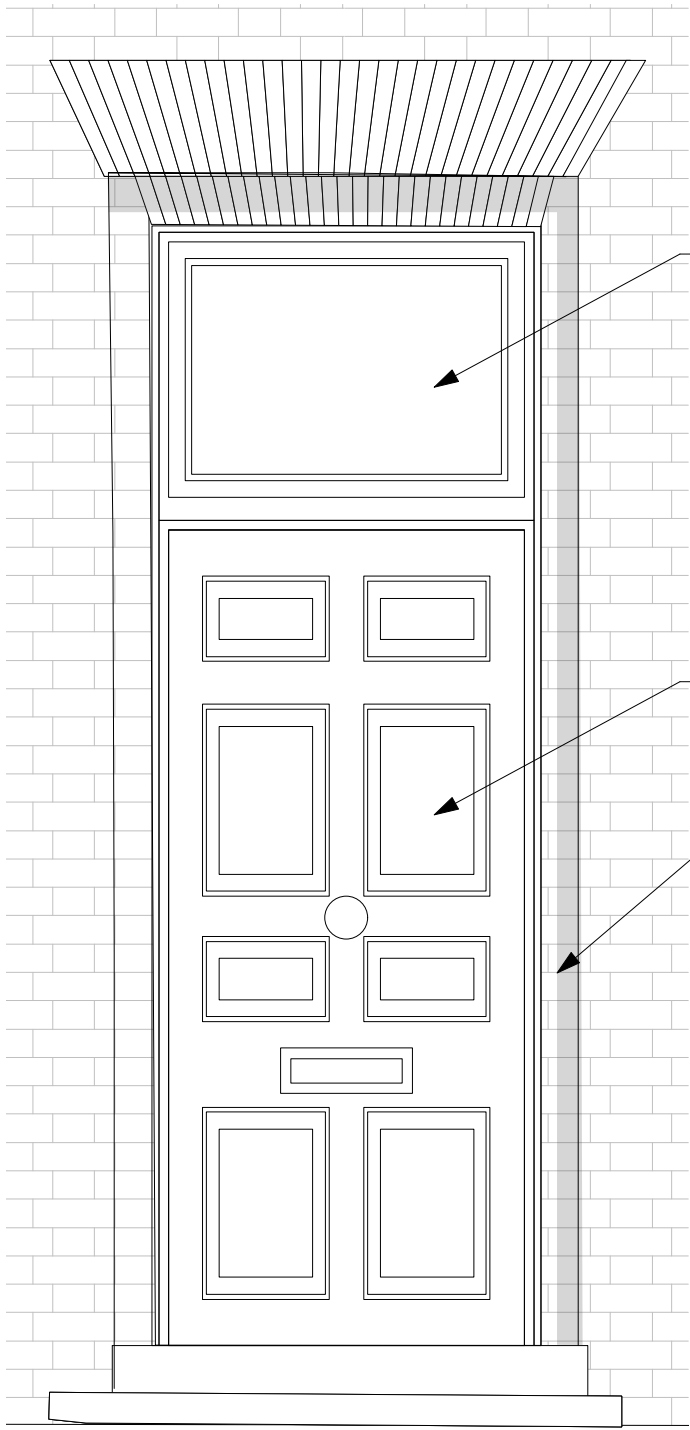

PROPOSED - PLAN & ELEVATION OF ORIGINAL
DOORWAY REINSTATED

Clear glazed new fixed light above
new timber door set within same
framing as door.

Brick removed and doorway reinstated.
New timber door to match eight
panelled doors to St John Street

Rebated reveal detail created as brick
removed to open-up doorway.



BYROM STREET - EXISTING ELEVATION

KEY TO NEW FRONT DOOR LOCATION:

28 ST JOHN STREET
NEW FRONT DOOR TO BYROM STREET - PLAN & ELEVATION

PLANNING

REVISION	DATE	DESCRIPTION

CLIENT: LEASING OPTIONS LTD

PROJECT: PROPOSED RESIDENTIAL DEVELOPMENT

ADDRESS: 28 ST JOHN STREET, MANCHESTER, M3 4DJ

DRAWING TITLE: PROPOSED NEW FRONT DOOR

SCALE: 1:20@ A3

DATE: DECEMBER 2022

DRAWING NO: A665_T_3003

OLLIER SMURTHWAITE ARCHITECTS

40 King Street, Manchester, M2 6BA
T 0161 883 0838
F 0161 883 0839
E mail@olliersmurthwaite.com