



Column Type 1 & 2

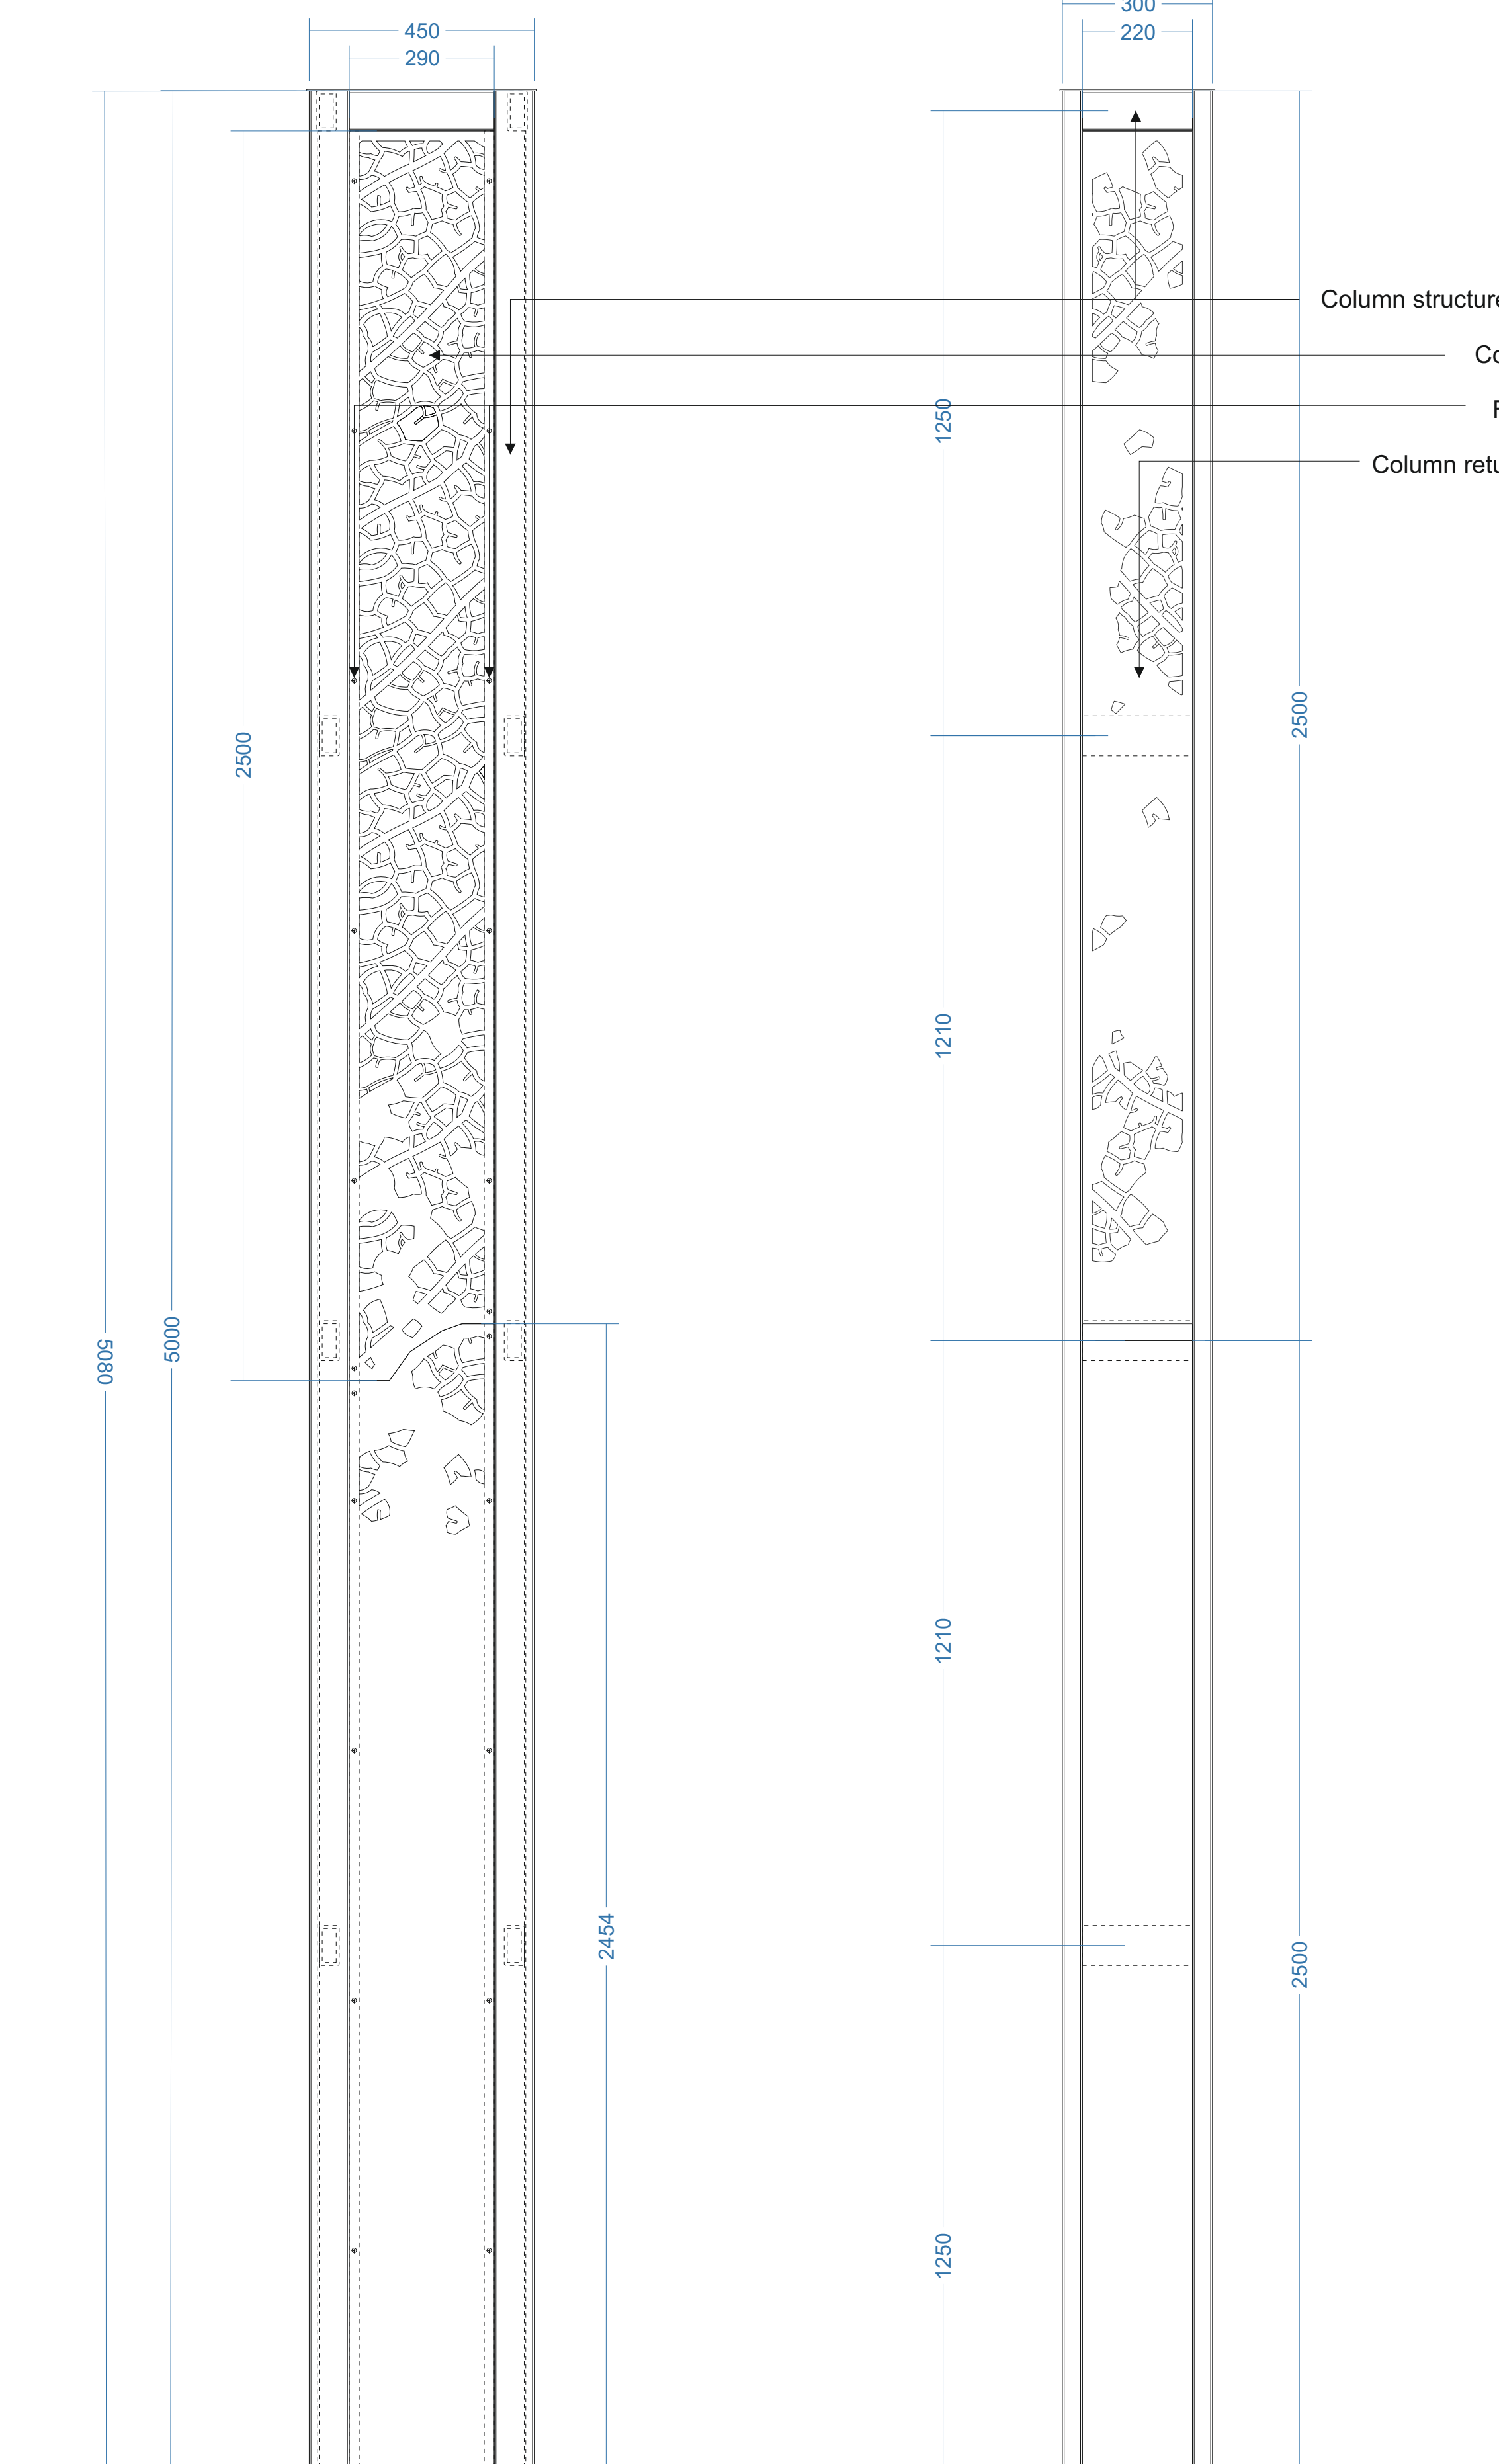


Face View
Scale 1:10 @ A0

Side View
Scale 1:10 @ A0

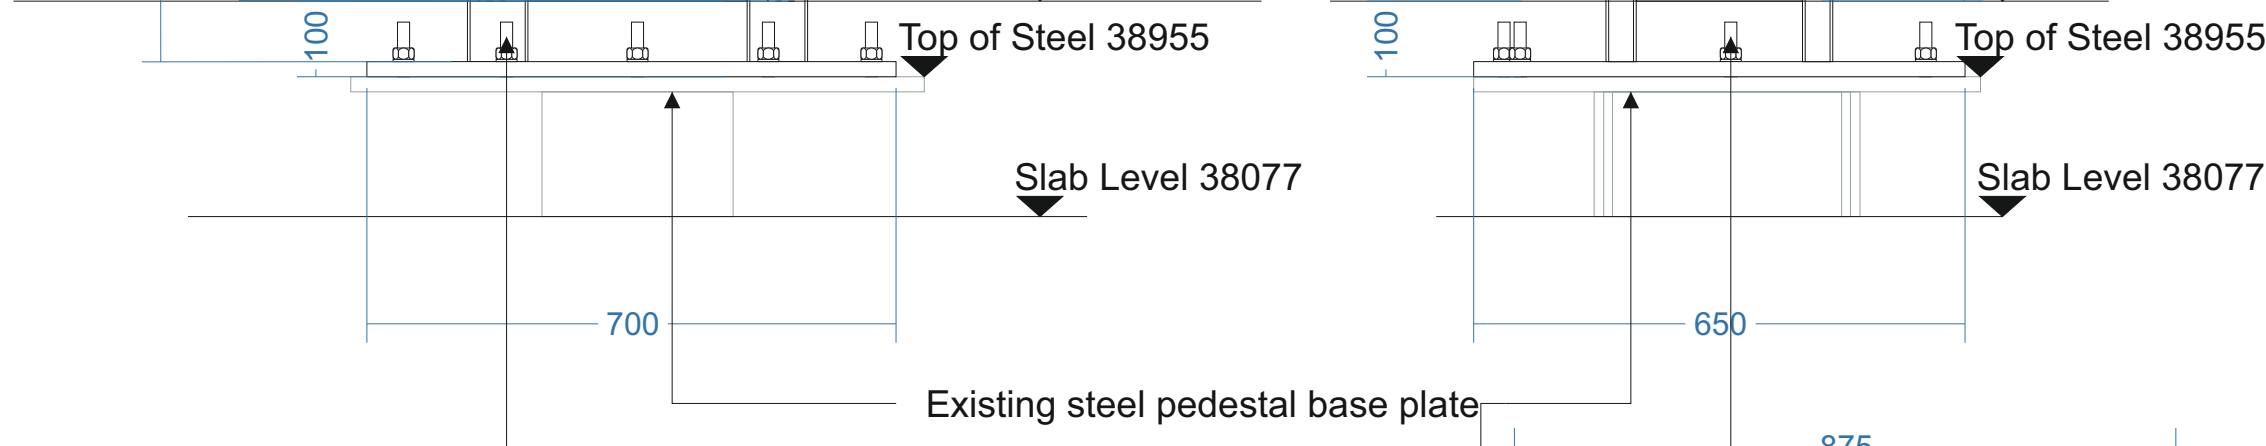


Plan View
Scale 1:10 @ A0

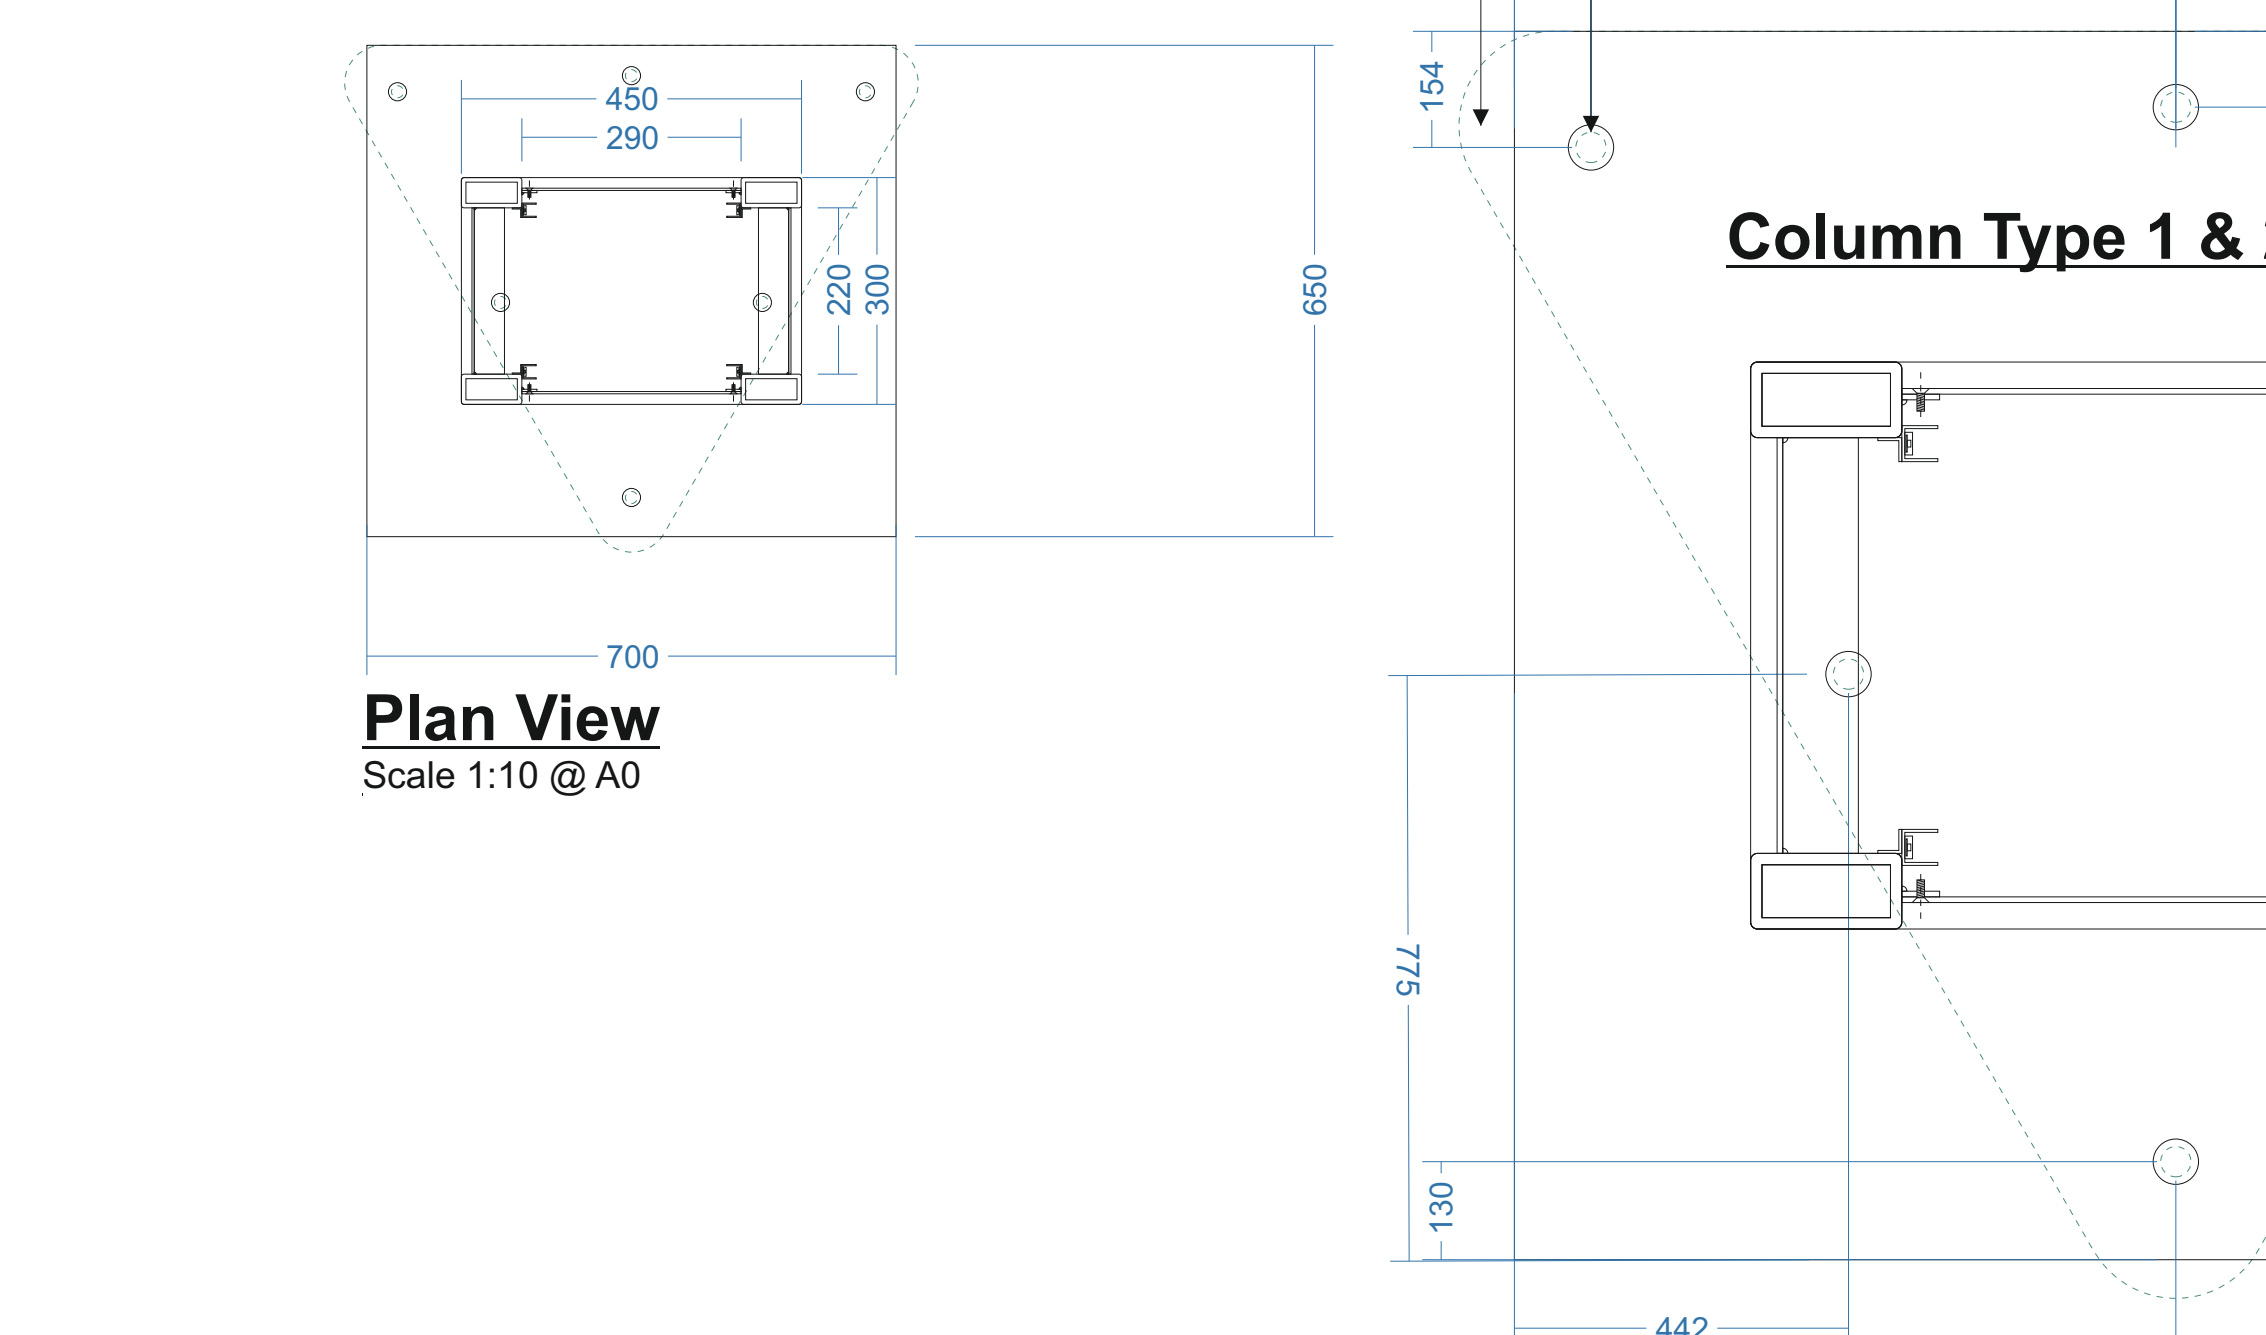


Column Type 1 & 2 Base Plate

Column Type 3

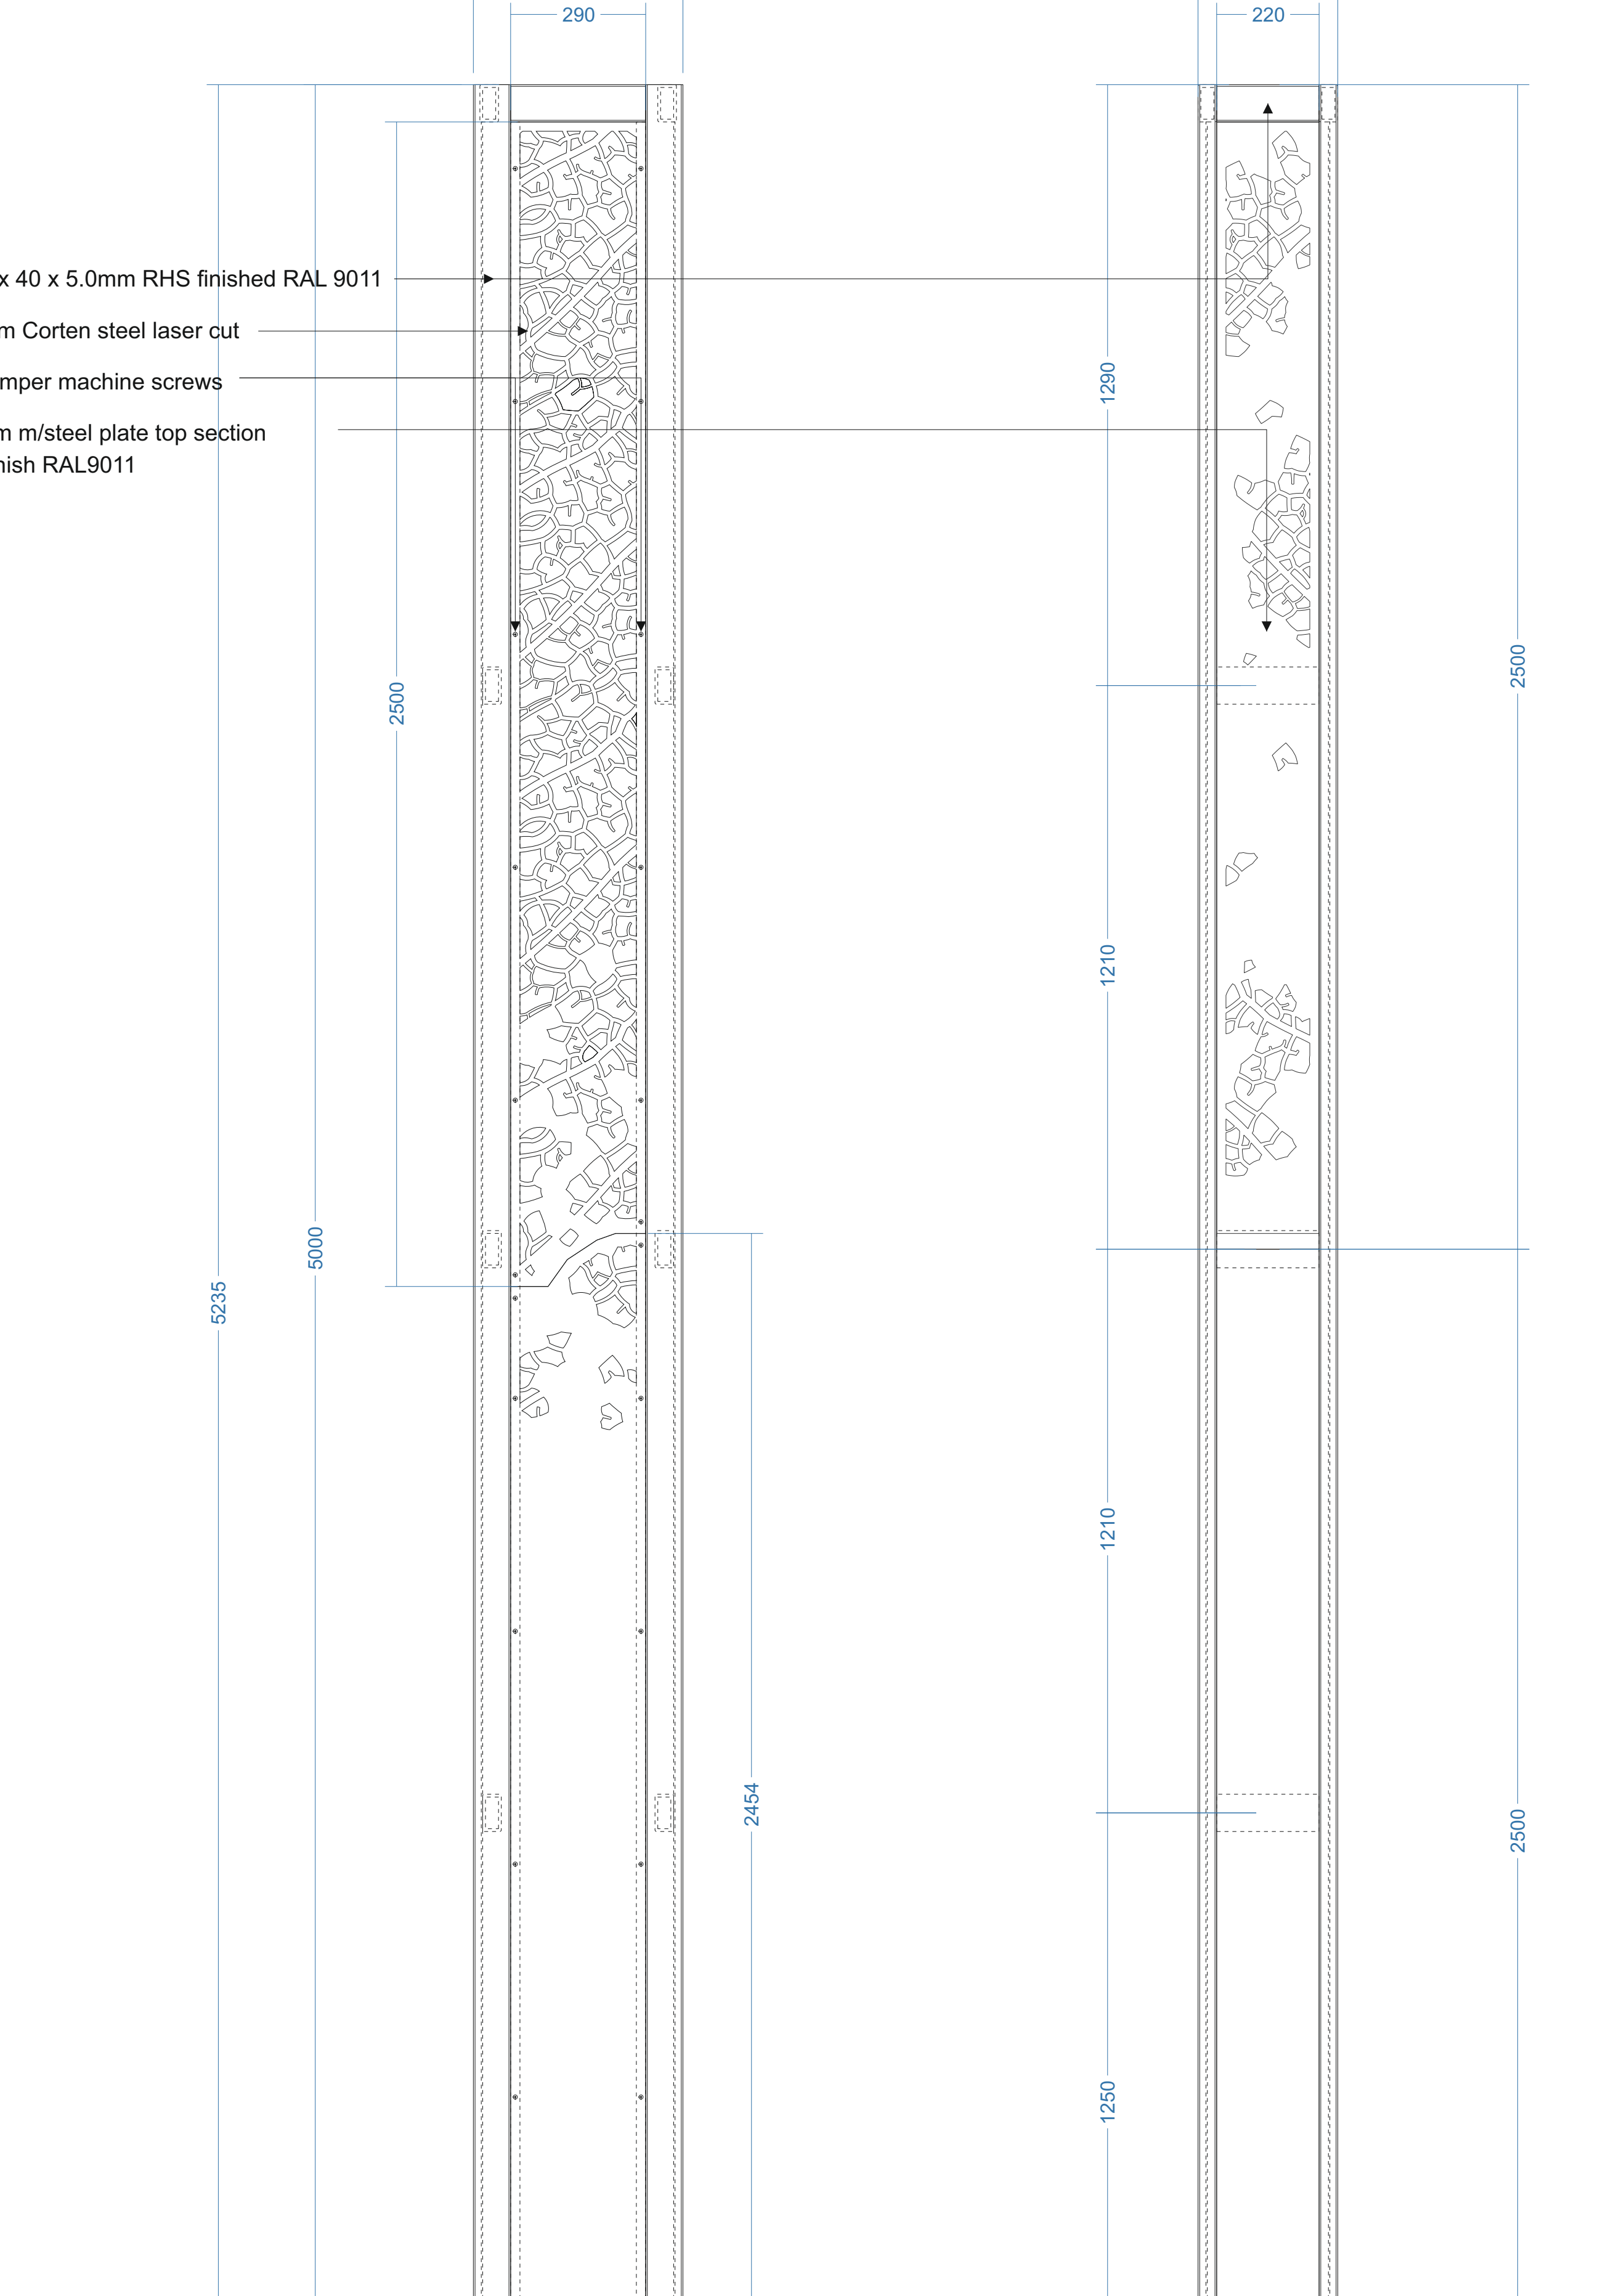


Face View
Scale 1:10 @ A0

Side View
Scale 1:10 @ A0

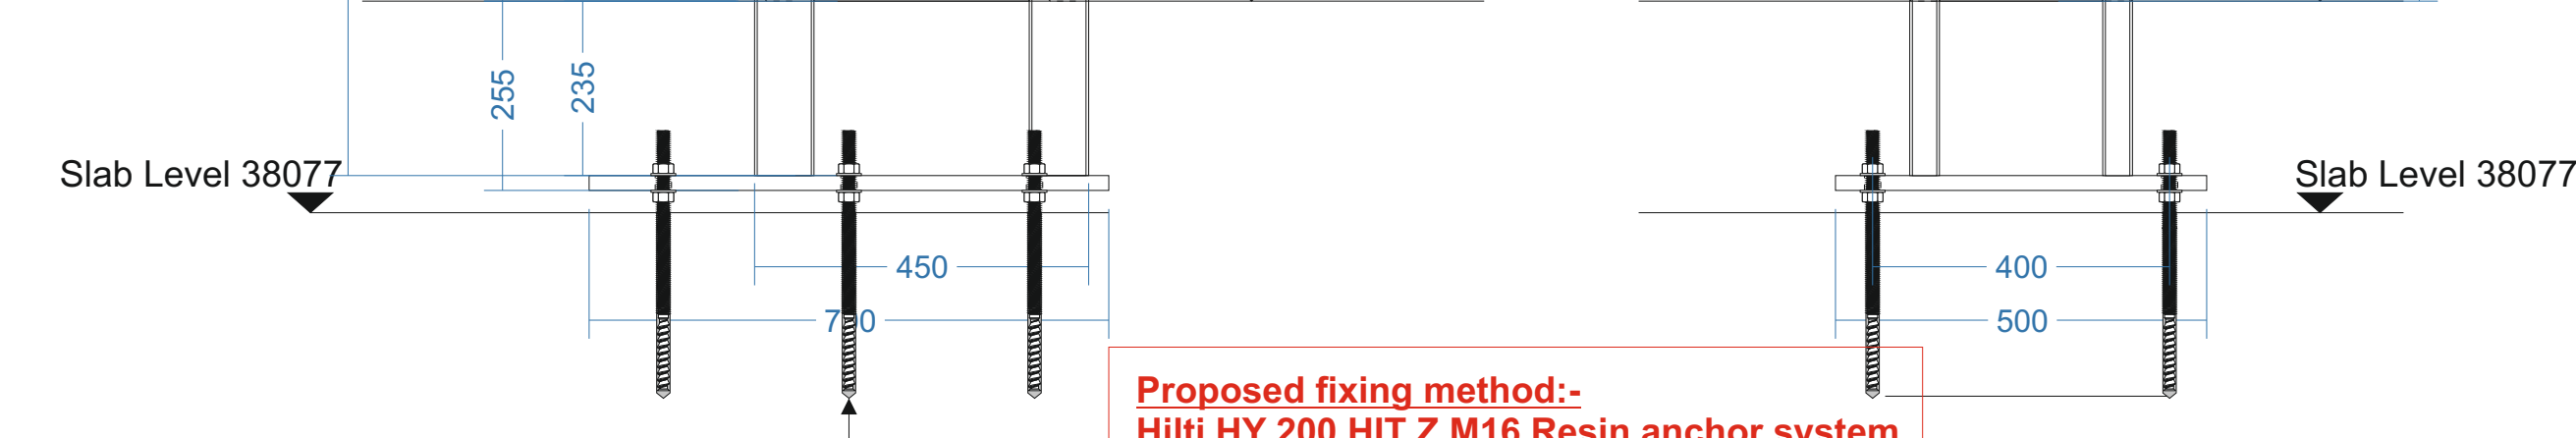


Plan View
Scale 1:10 @ A0

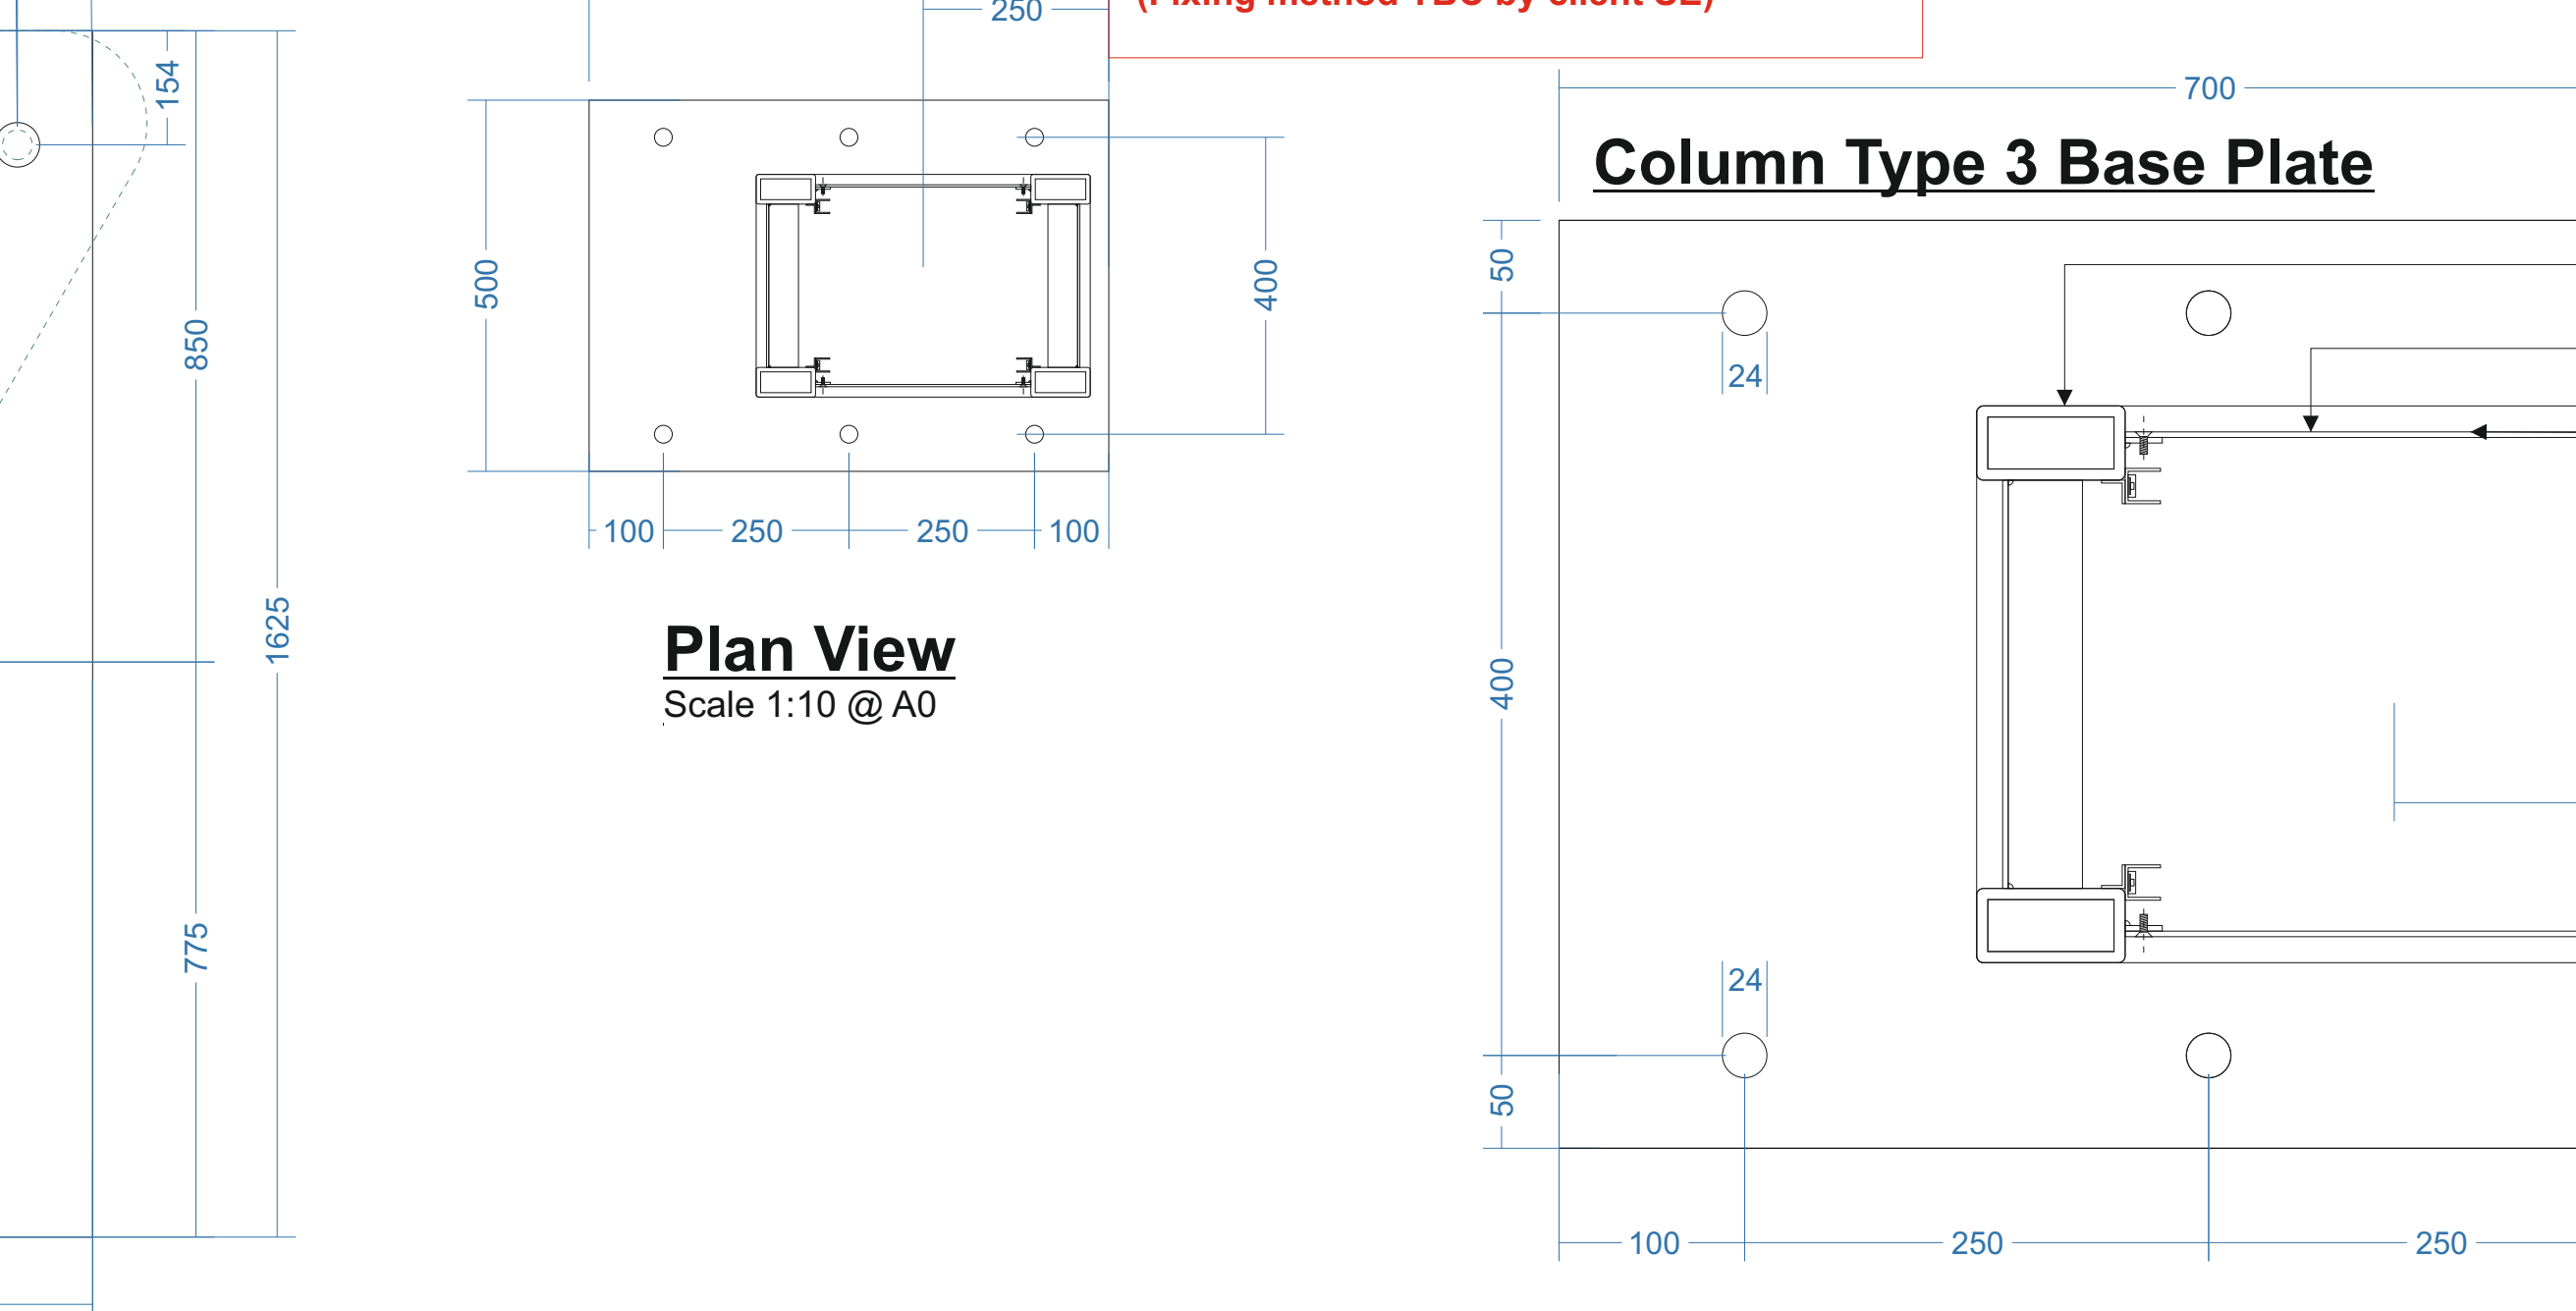

Column Type 3 Base Plate

Iso View Exploded

Scale 1:10 @ A0

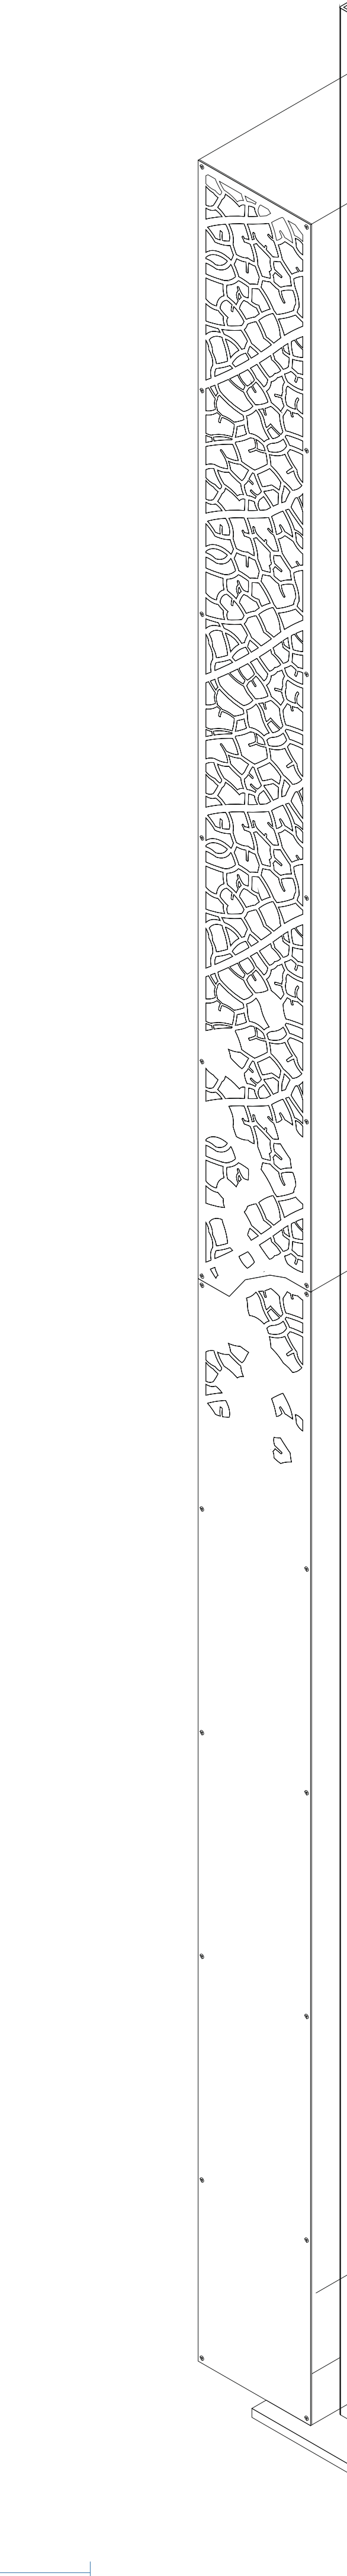

Iso View Assembled

Scale 1:10 @ A0



- Column structure frame from fully welded 80 x 40 x 5.0mm RHS finished RAL 9011
- Column face panels from 3.0mm Corten steel laser cut
- Face panel to fixed via anti tamper machine screws
- Column returns to be stich welded 3.0mm m/steel plate top section laser cut finish RAL9011
- Internal illumination via 4nr linear LED strip lights mounted to aluminium channel section
- 20.0mm M/steel base plate

Client B & K		Project Angel Square Columns	
Drawing Title		Proposed Freestanding Illuminated Columns	
Scale	As Shown	Date	20-11-22
Drawing No.	ST-4818-ASC-101	Rev	B
Studiotech, Bridge House, Ashton Road Bredbury, Stockport SK6 2ON		ibtgroup	