


INSPIRATION & GUIDANCE ON VARIOUS ROOF FORMS WAS TAKEN FROM LOCAL INDUSTRIAL CONTEXT. MANY LOCAL MILL BUILDINGS HAVE SLOPING ROOF FORMS, SOME SET BACK FROM THE MAIN FACADE WITH A PARAPET DETAIL. THESE CAN BE SEEN ON DRAWING A695_909-A-044-DESIGN DETAIL PRECEDENTS - ROOF FORM. THESE THREE SHEETS DEMONSTRATE A WORKING PROCESS TO REFLECT THIS CONTEXT IN THE PROPOSAL WHILST ACHIEVING GOOD DESIGN.

OPTIONS A, B, C & D PROPOSE A SAW TOOTH ROOF FORM WITH A SERIES OF PITCHES TO REFLECT LOCAL MILL BUILDINGS WITH NORTH LIGHTS.

OPTIONS E & F LOOK AT A MORE TRADITIONAL PITCHED ROOF FORM, SIMILAR TO THAT SEEN IN LOCAL CONTEXT, TO REDUCE THE VISUAL IMPACT OF THE ROOF FROM EVERY STREET.

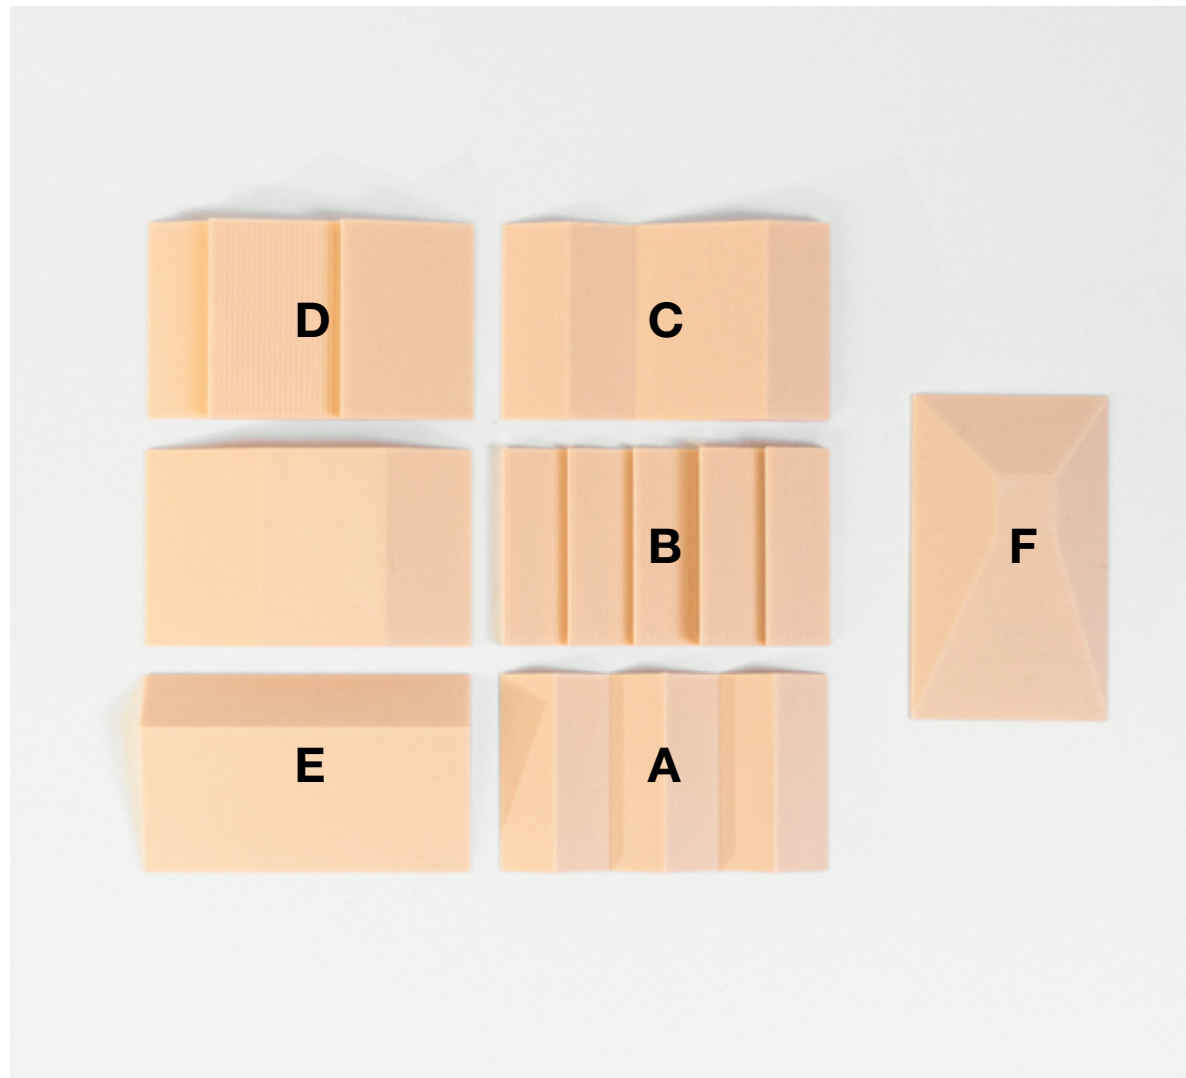

OP. A



OP. D



OP. B



OP. E



OP. C



OP. F



REVISION	DATE	DESCRIPTION

CLIENT: MCCAUL DEVELOPMENTS	
PROJECT: PROPOSED RESIDENTIAL DEVELOPMENT	
ADDRESS: EVERY STREET, MANCHESTER, M4 7DQ	
DRAWING TITLE: ROOF OPTIONS - SHEET 3 of 3	
SCALE: 1:100@A1	DATE: DECEMBER 2022
DRAWING NO: 909-A-043	