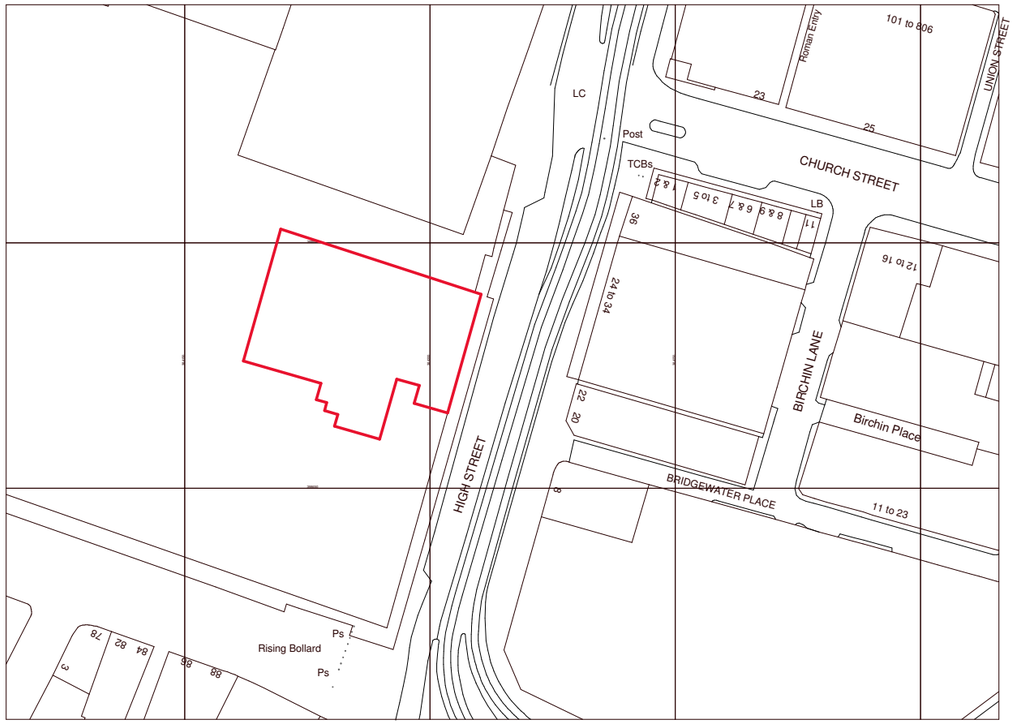

Ordnance Survey, (c) Crown Copyright 2022. All rights reserved. Licence number 100022432

0 50 100
METERS(1:1250)

IMPORTANT NOTE:

ALL DIMENSIONS AND LEVELS SHOWN ON THIS DRAWING ARE TO BE CHECKED BY THE CONTRACTOR/MANUFACTURER PRIOR TO THE COMMENCEMENT OF ANY WORKS ON SITE OR THE MANUFACTURE OF ANY SITE COMPONENT.
THIS DRAWING IS NOT TO BE SCALED.

DIMENSIONS ARE INDICATED IN MILLIMETRES UNLESS CLEARLY STATED OTHERWISE.

COPYRIGHT OF THIS DRAWING BELONGS SOLELY TO CUBE PSL.

LIMITATIONS & THIRD PARTY CLAUSE:

WHERE PARTS OF THE PROPERTY WERE COVERED OR INACCESSIBLE AT TIME OF SURVER POSITIONS OF ELEMENTS ARE MARKED "ASSUMED" ACCORDINGLY.

N

REV	DETAILS	DATE	BY

REVISIONS

CLIENT
FRASERS GROUP

PROJECT
MANCHESTER ARNDALE

DRAWING TITLE
EXISTING SITE LOCATION PLAN

DRAWN BY	CHECKED BY
RG	SP
DATE 22 03 2022	SCALE 1 : 1250 @ A3

DRAWING NO
CPS 20 077 001

EXISTING

cube.
Project Management | Building Surveyors
Heritage Consultants | Design Services
502 Birchwood One | Dewhurst Road | Warrington | WA3 7GB
t: 01925 831 710
e: admin@cubepsl.co.uk | w: www.cubepsl.co.uk