


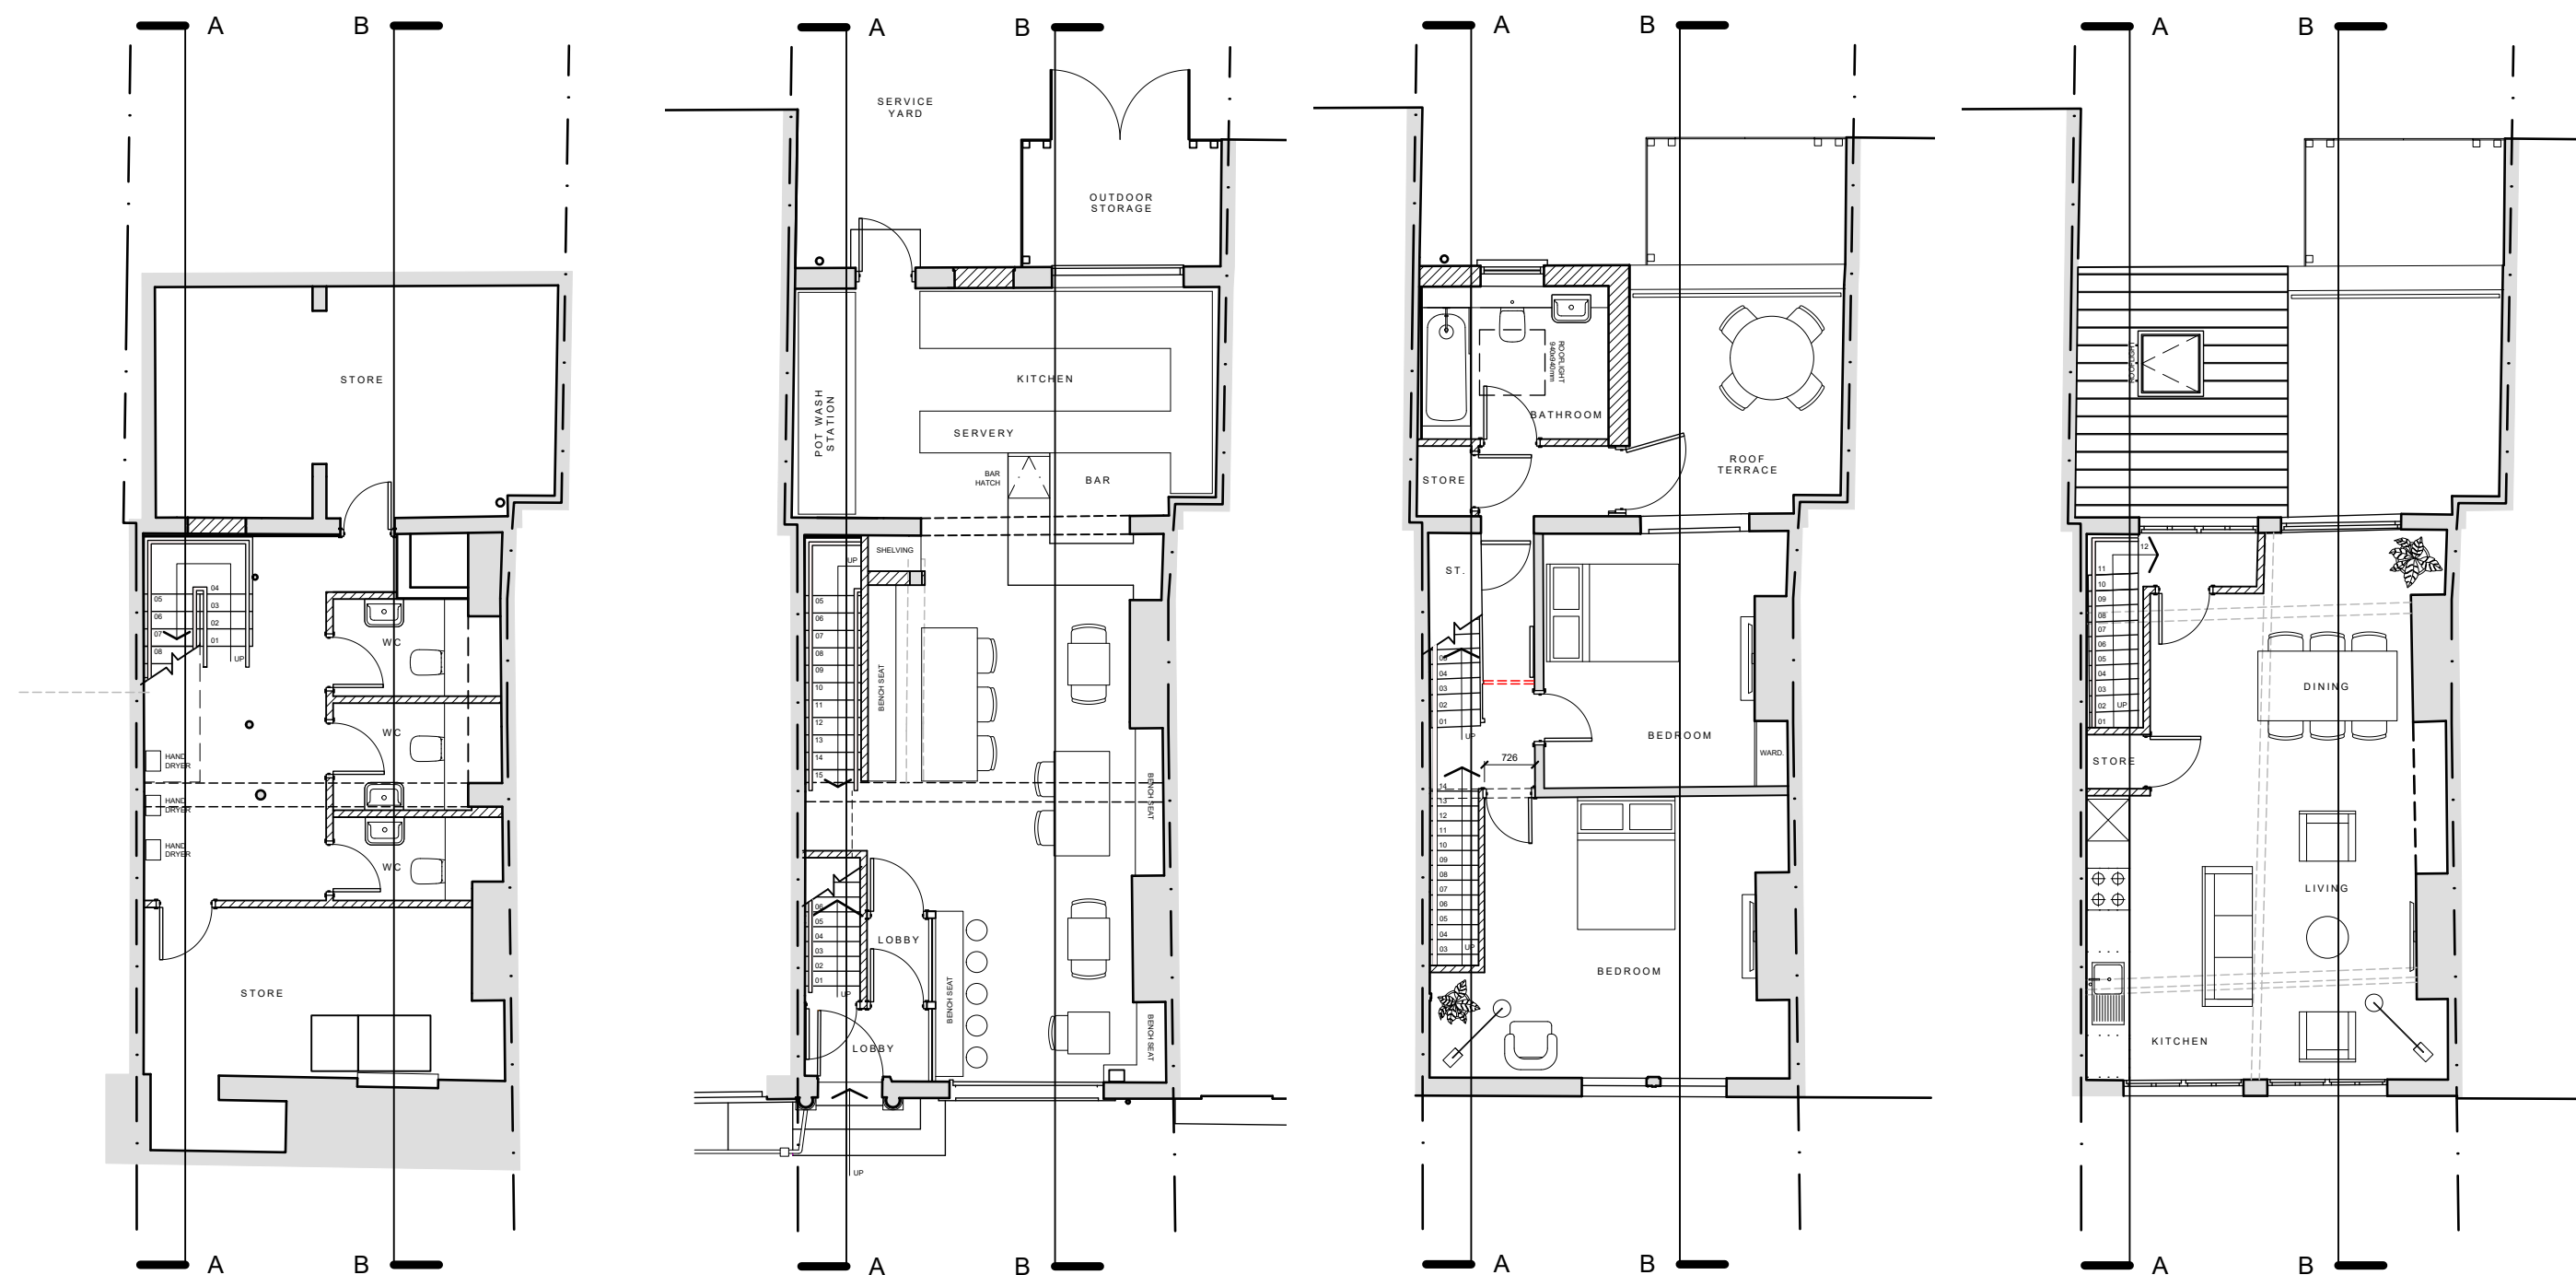


01 PROPOSED LEVEL -01
REFERENCE PLAN
1:100


02 PROPOSED LEVEL 00
REFERENCE PLAN
1:100

03 PROPOSED LEVEL 01
REFERENCE PLAN
1:100


04 PROPOSED LEVEL 02
REFERENCE PLAN
1:100

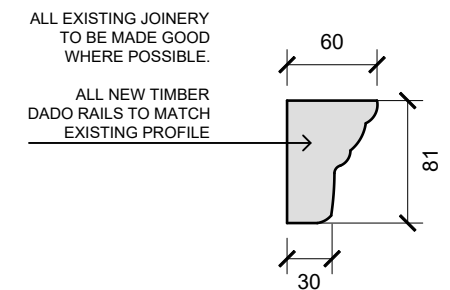


07 PROPOSED DADO
SECTION PROFILE
1:5

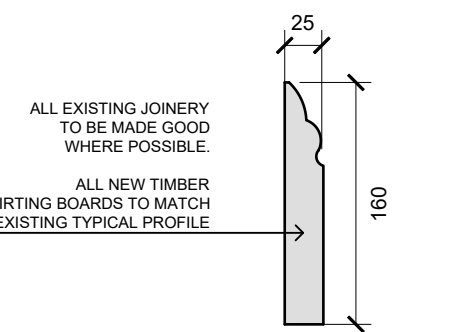


08 PROPOSED SKIRTING
SECTION PROFILE
1:5

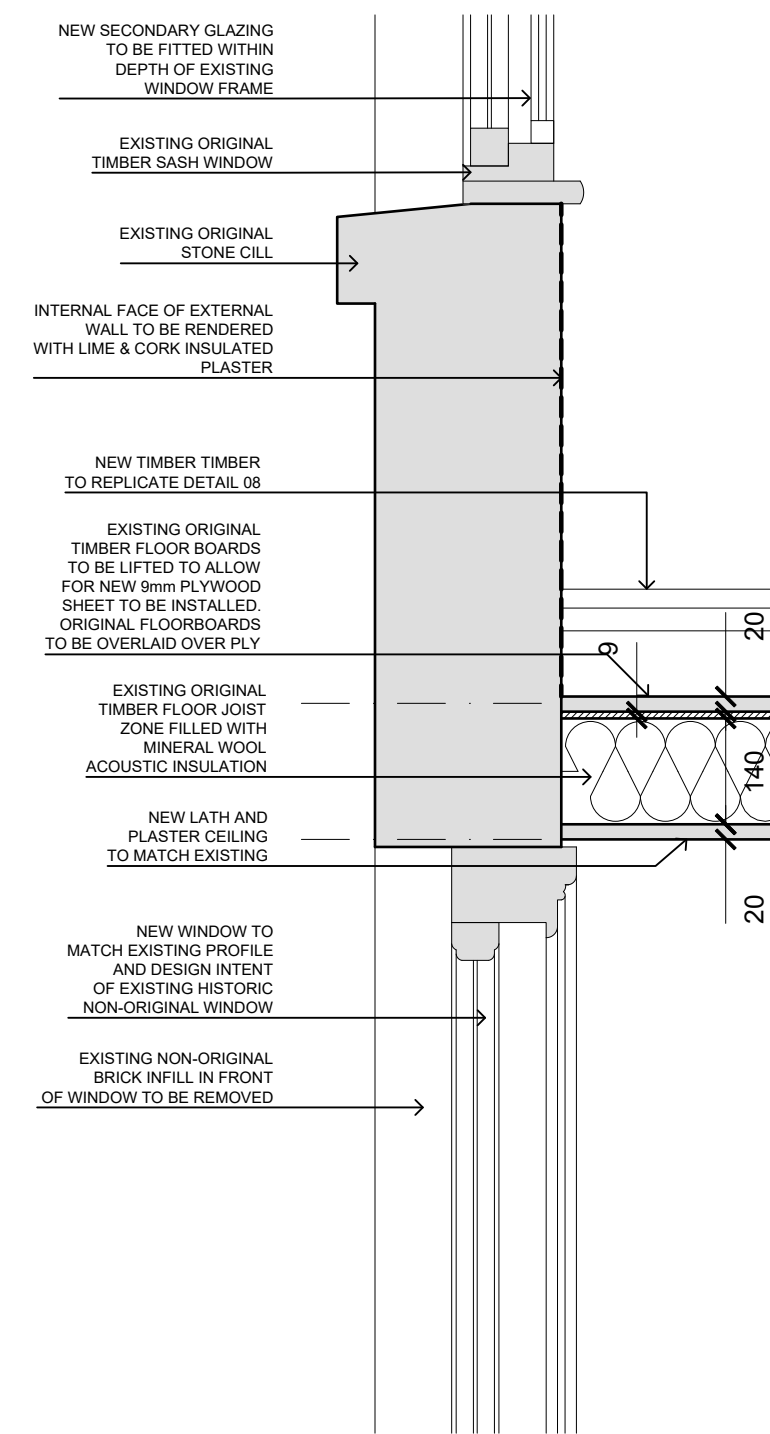


09 PROPOSED REAR
WINDOWS SECTION
1:10

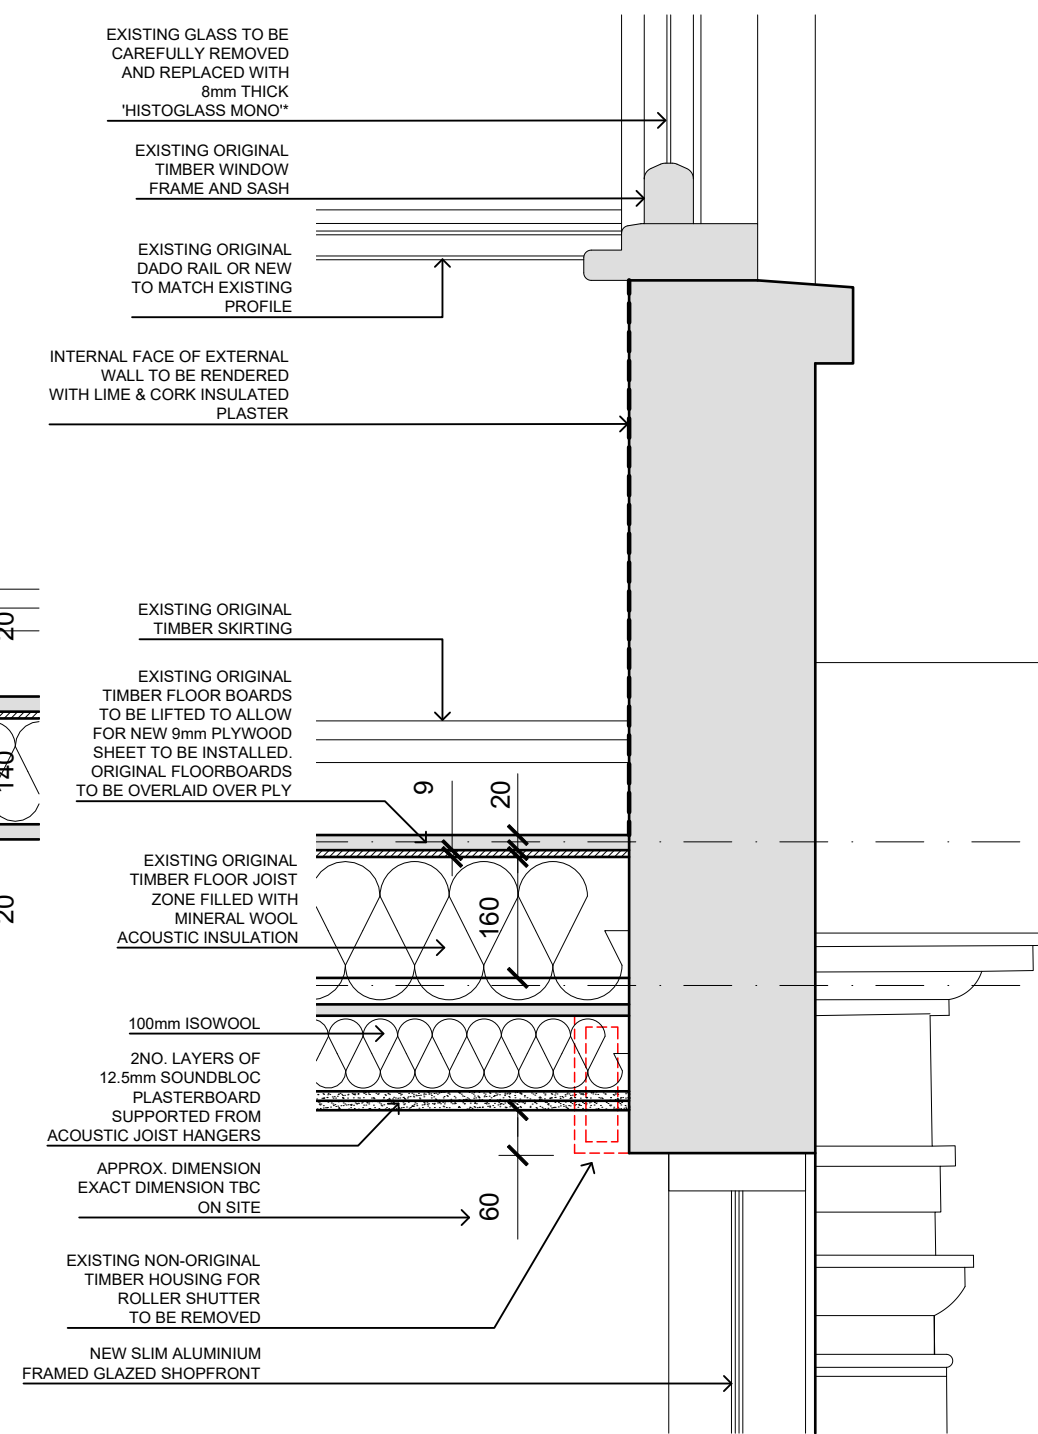

10 PROPOSED FRONT
WINDOW/SHOPFRONT SECTION
1:10

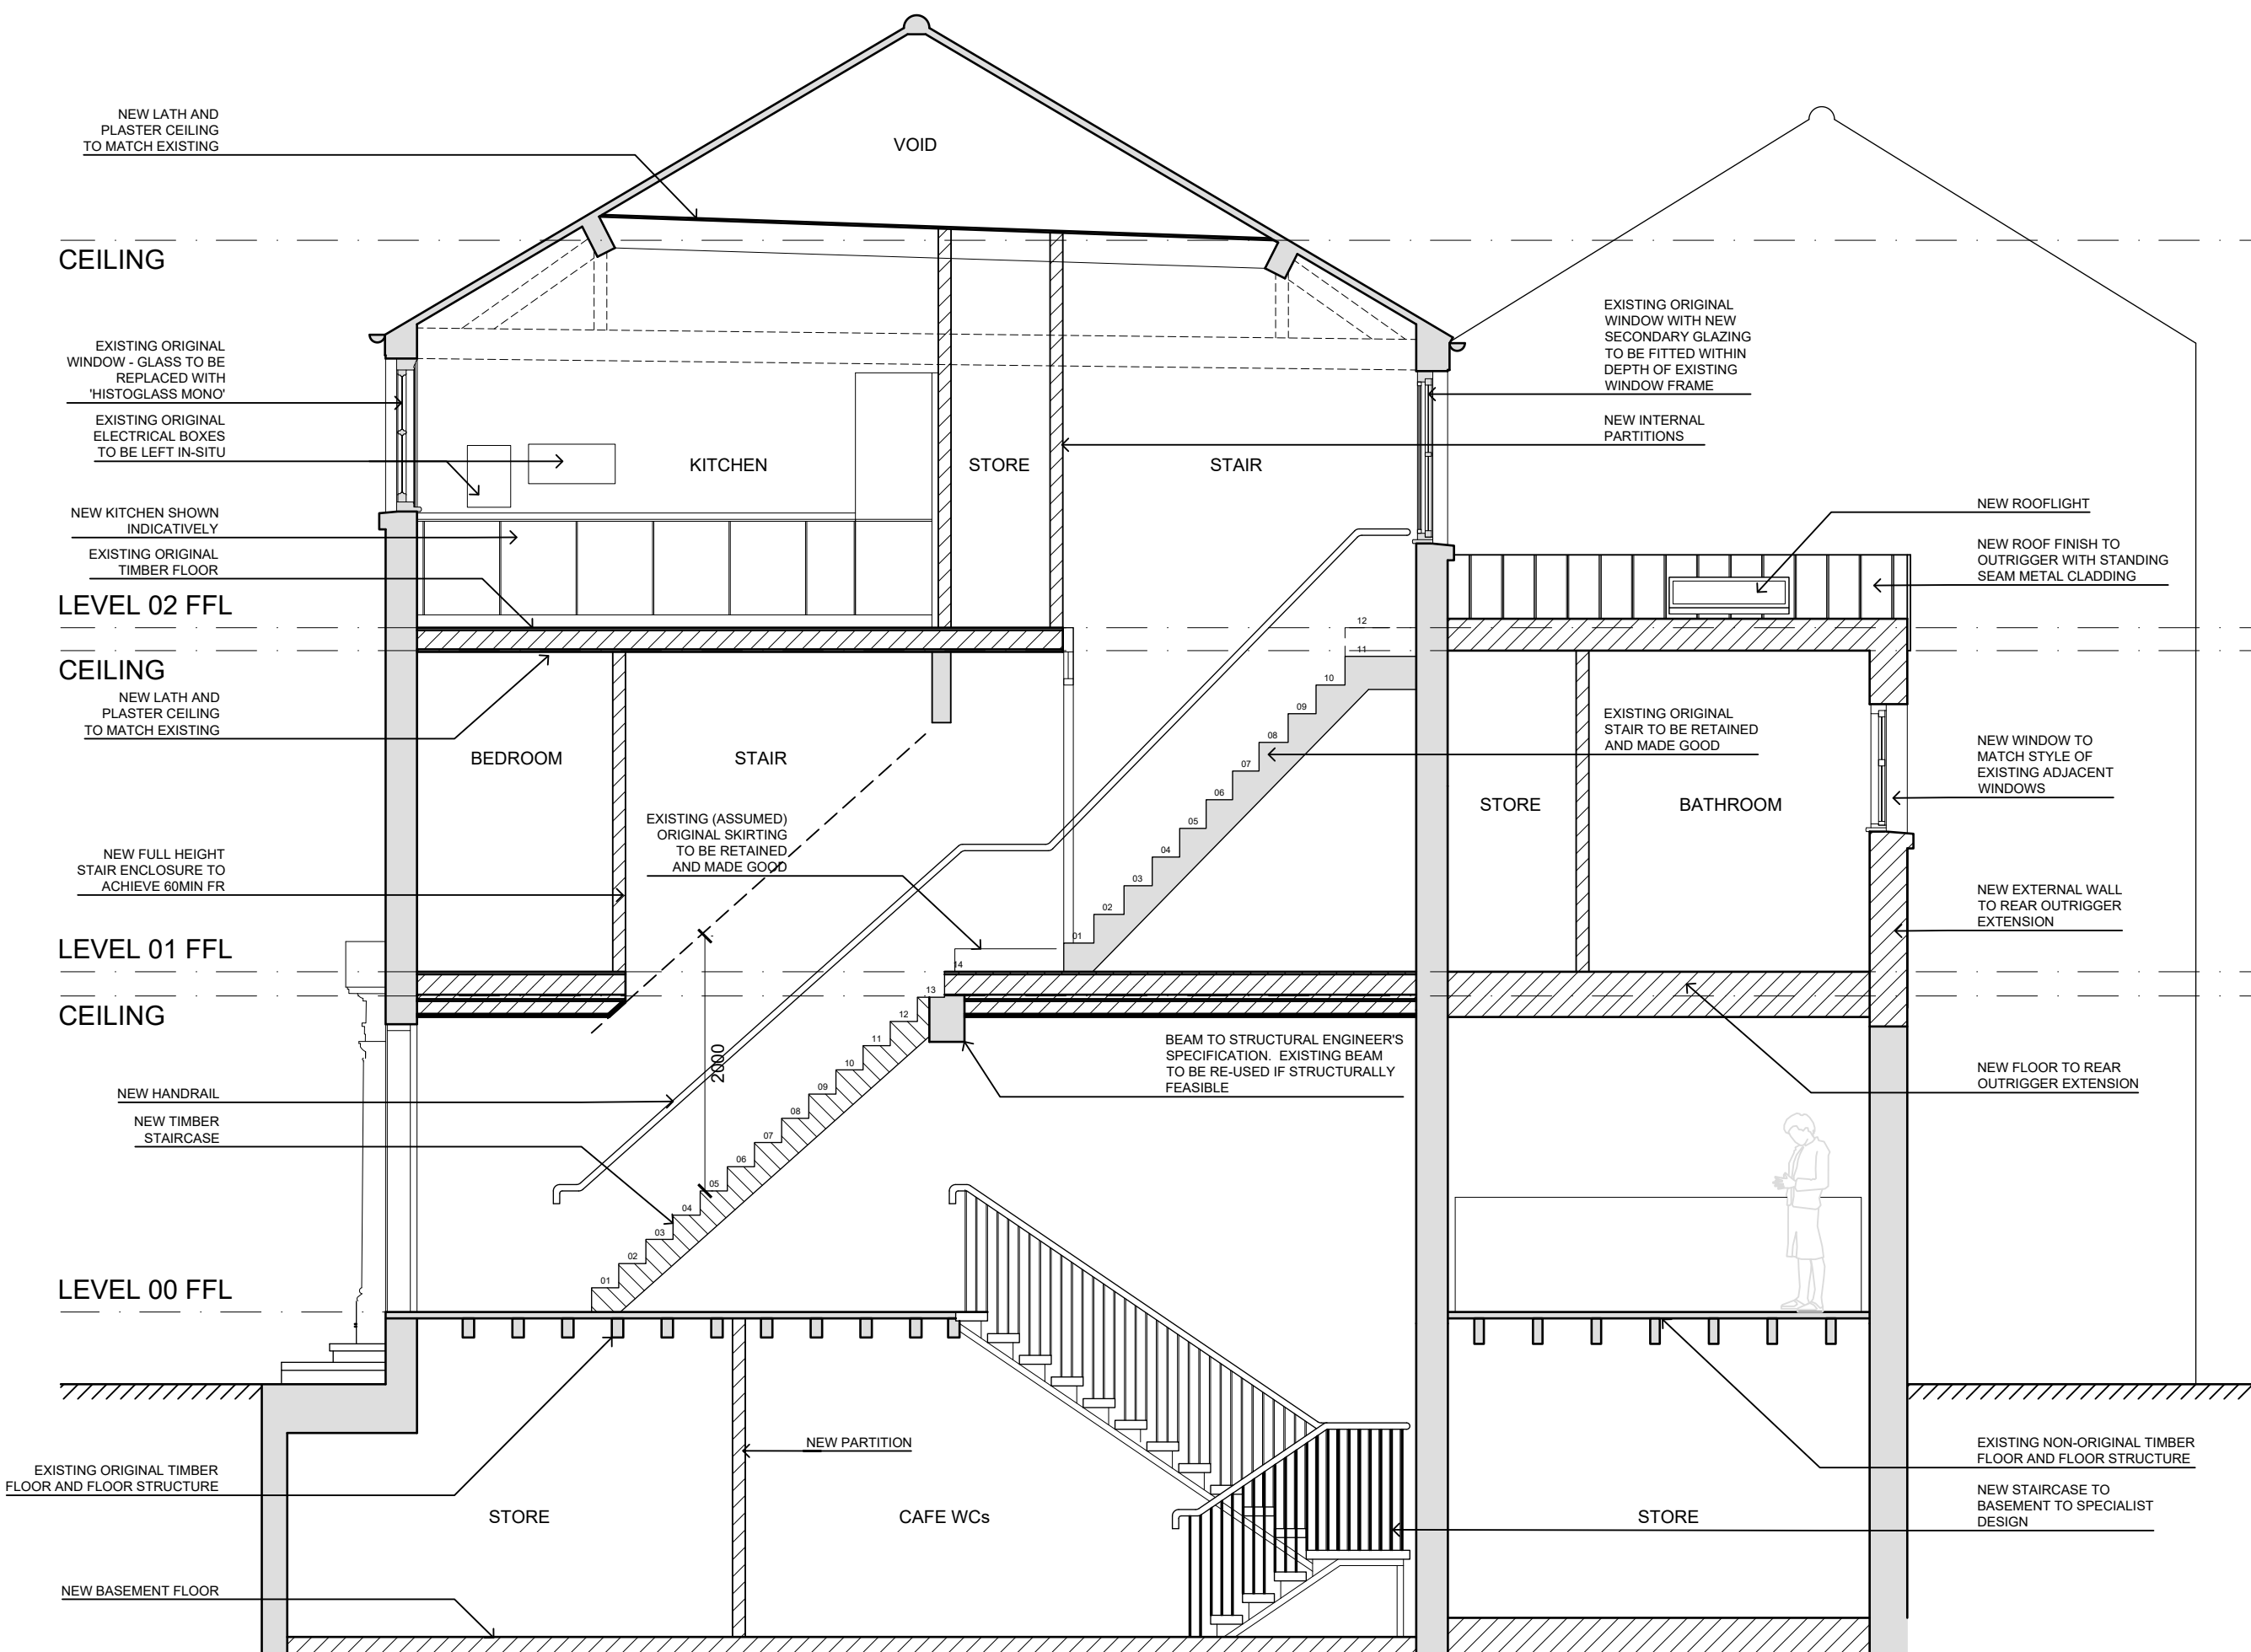

05 PROPOSED BUILDING SECTION A-A
1:50

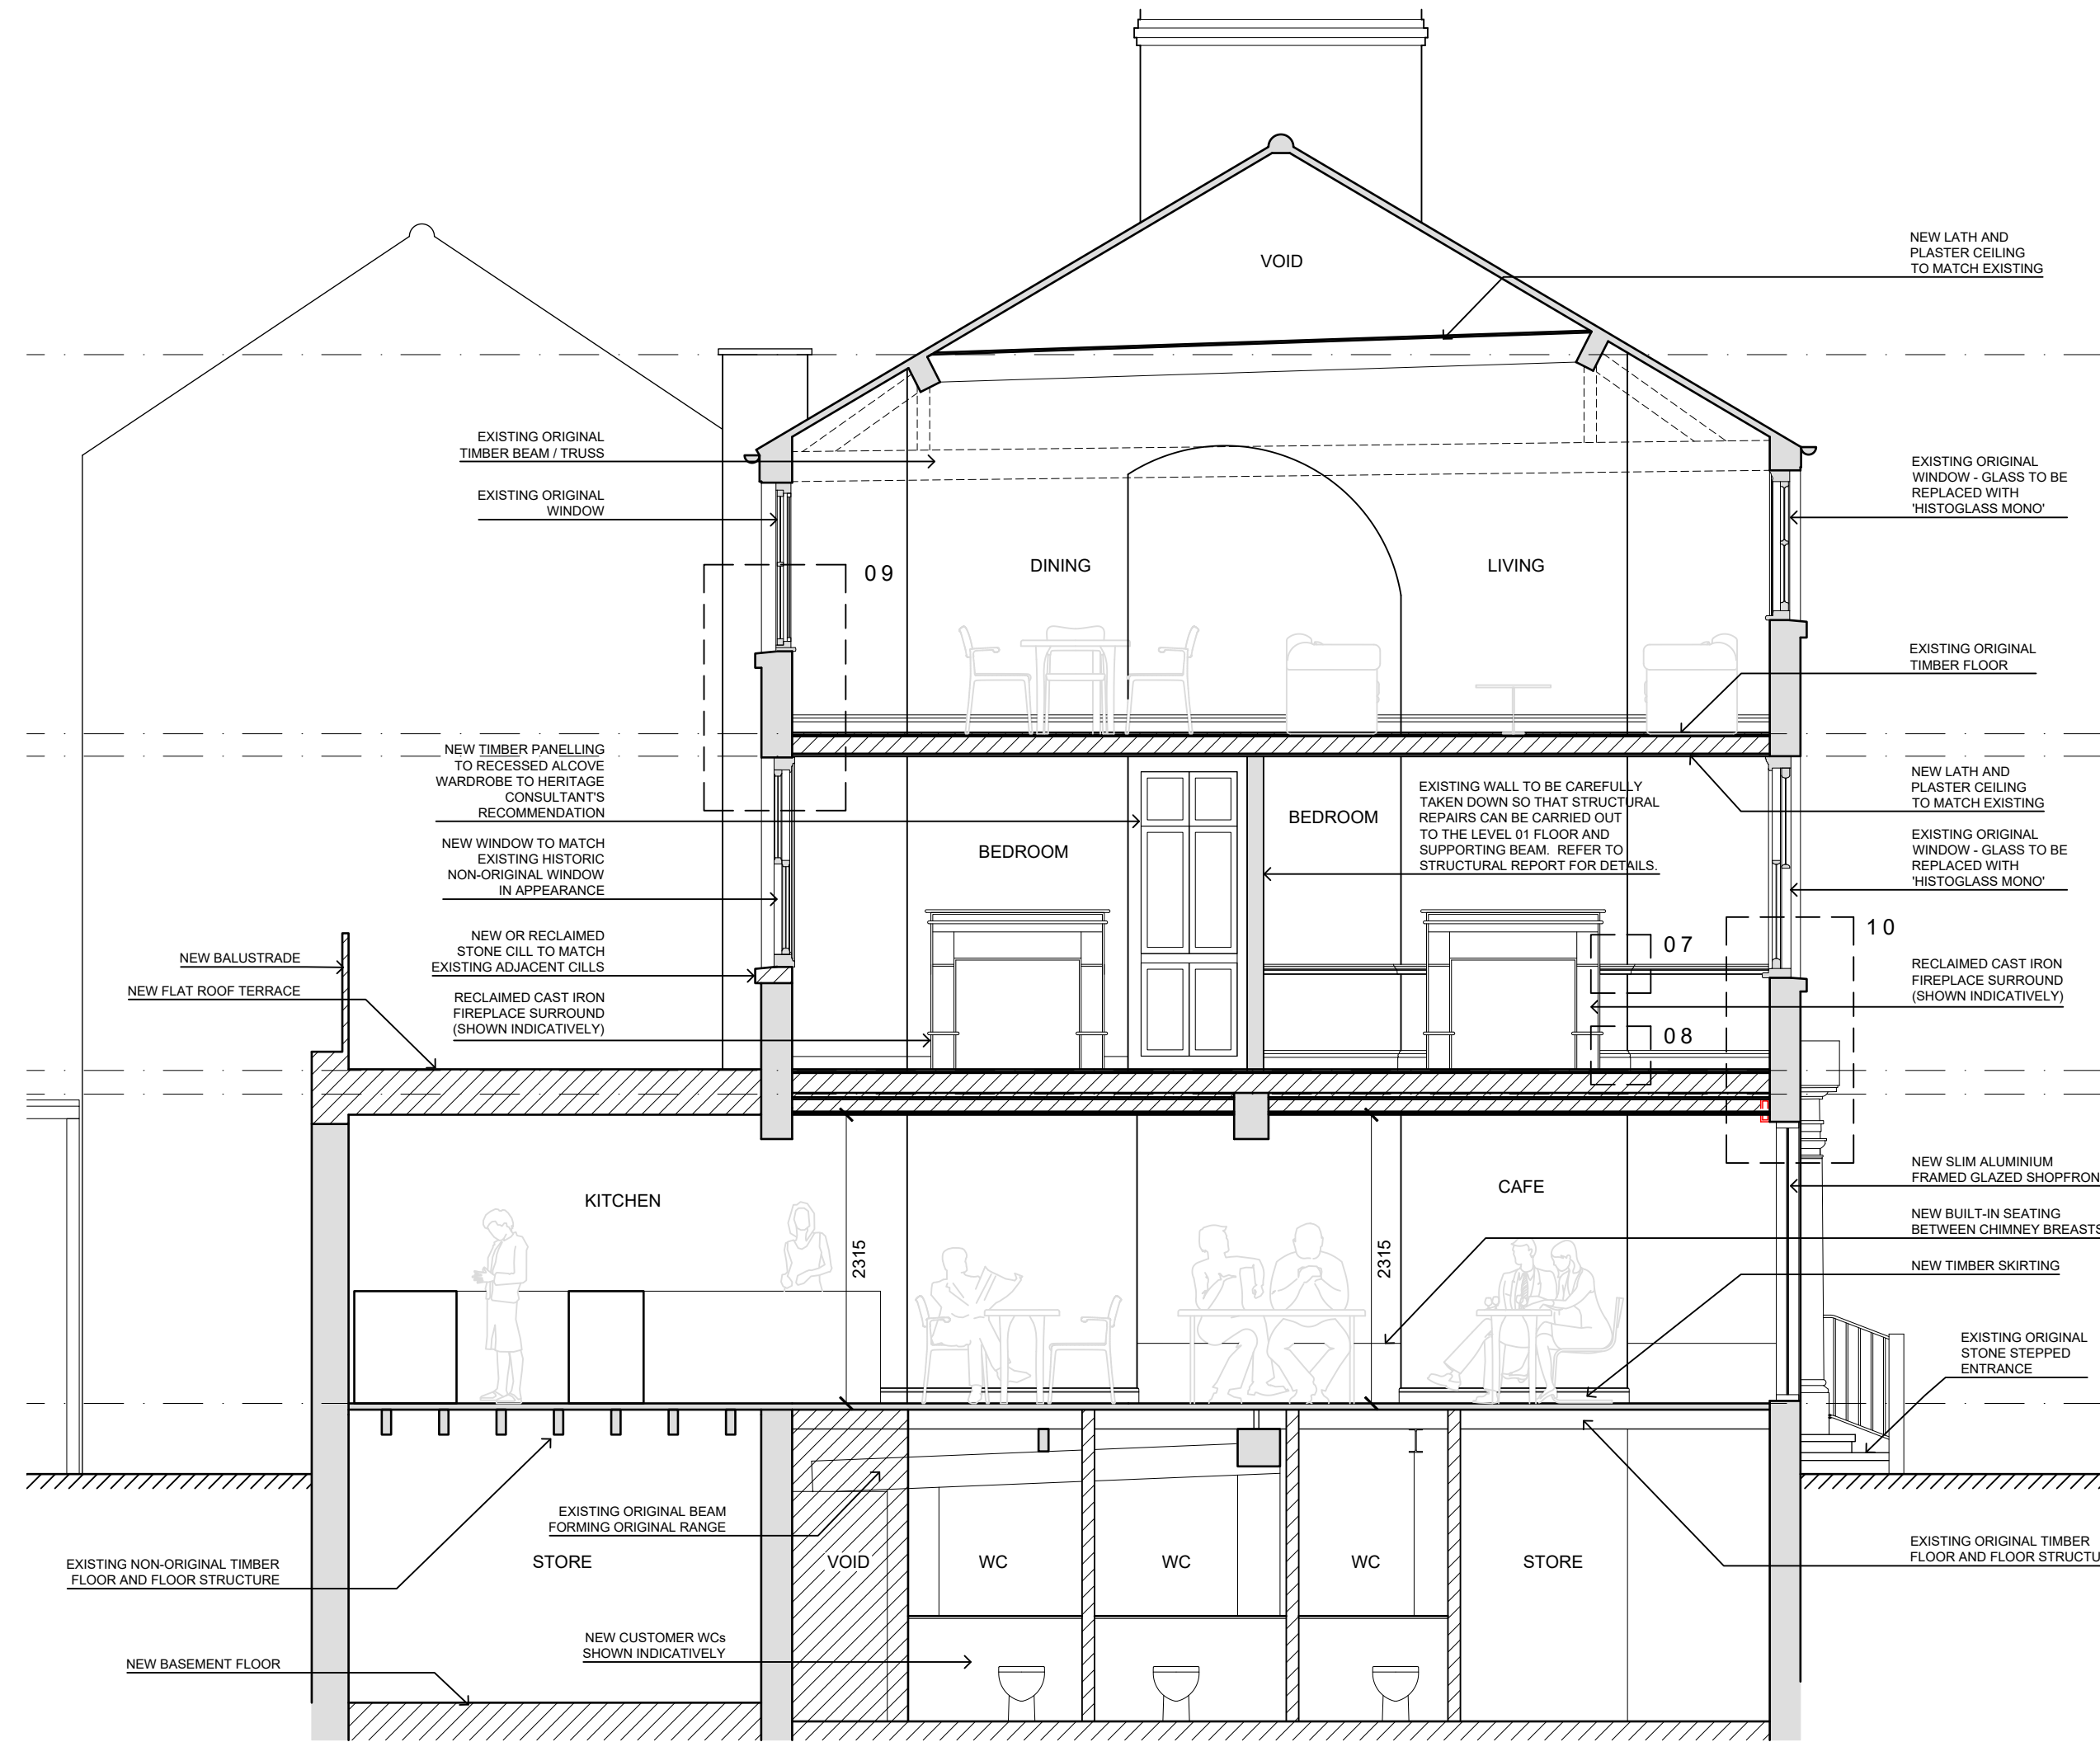

06 PROPOSED BUILDING SECTION B-B
1:50

DO NOT SCALE FROM THIS DRAWING.
ALL DIMENSIONS ARE TO BE VERIFIED AND CHECKED ON SITE BY THE CONTRACTOR.
ANY DIMENSIONS SHOULD BE RECORDED IN BACK ROOM ARCHITECTURE & DESIGN.
CONTRACTOR OF THE DRAWINGS SHOULD BE RECORDED IN BACK ROOM ARCHITECTURE & DESIGN.
DO NOT SCALE FROM THIS DRAWING.

* HISTOGLASS MONO* COMPRISES THE FOLLOWING 8mm THICK BUILD-UP:
- 4mm FLOAT GLASS WITH HARD COAT TO INTERNAL FACE
- 1mm PATENTED FILM
- 3mm BLOWN CYLINDER GLASS TO EXTERNAL FACE

DATE	2023/03	STAGE 3 REVISE
REV	DATE	DESCRIPTION
ARCHITECT		
DESIGNER		
CLIENT		
PROJECT		
LOCATION		
PROJECT		
DESCRIPTION		
SCALE		
DATE		
REV		

BACK ROOM

ARCHITECTURE & DESIGN

33 THOMAS STREET
MANCHESTER

PROPOSED INTERNAL ALTERATIONS FOR
NEW CAFE AND RESI. ACCOMMODATION

PROPOSED SECTIONS AND DETAILS

VARIES @ A1

05 / 01 / 23

STAGE 3

BAC057

02_003