


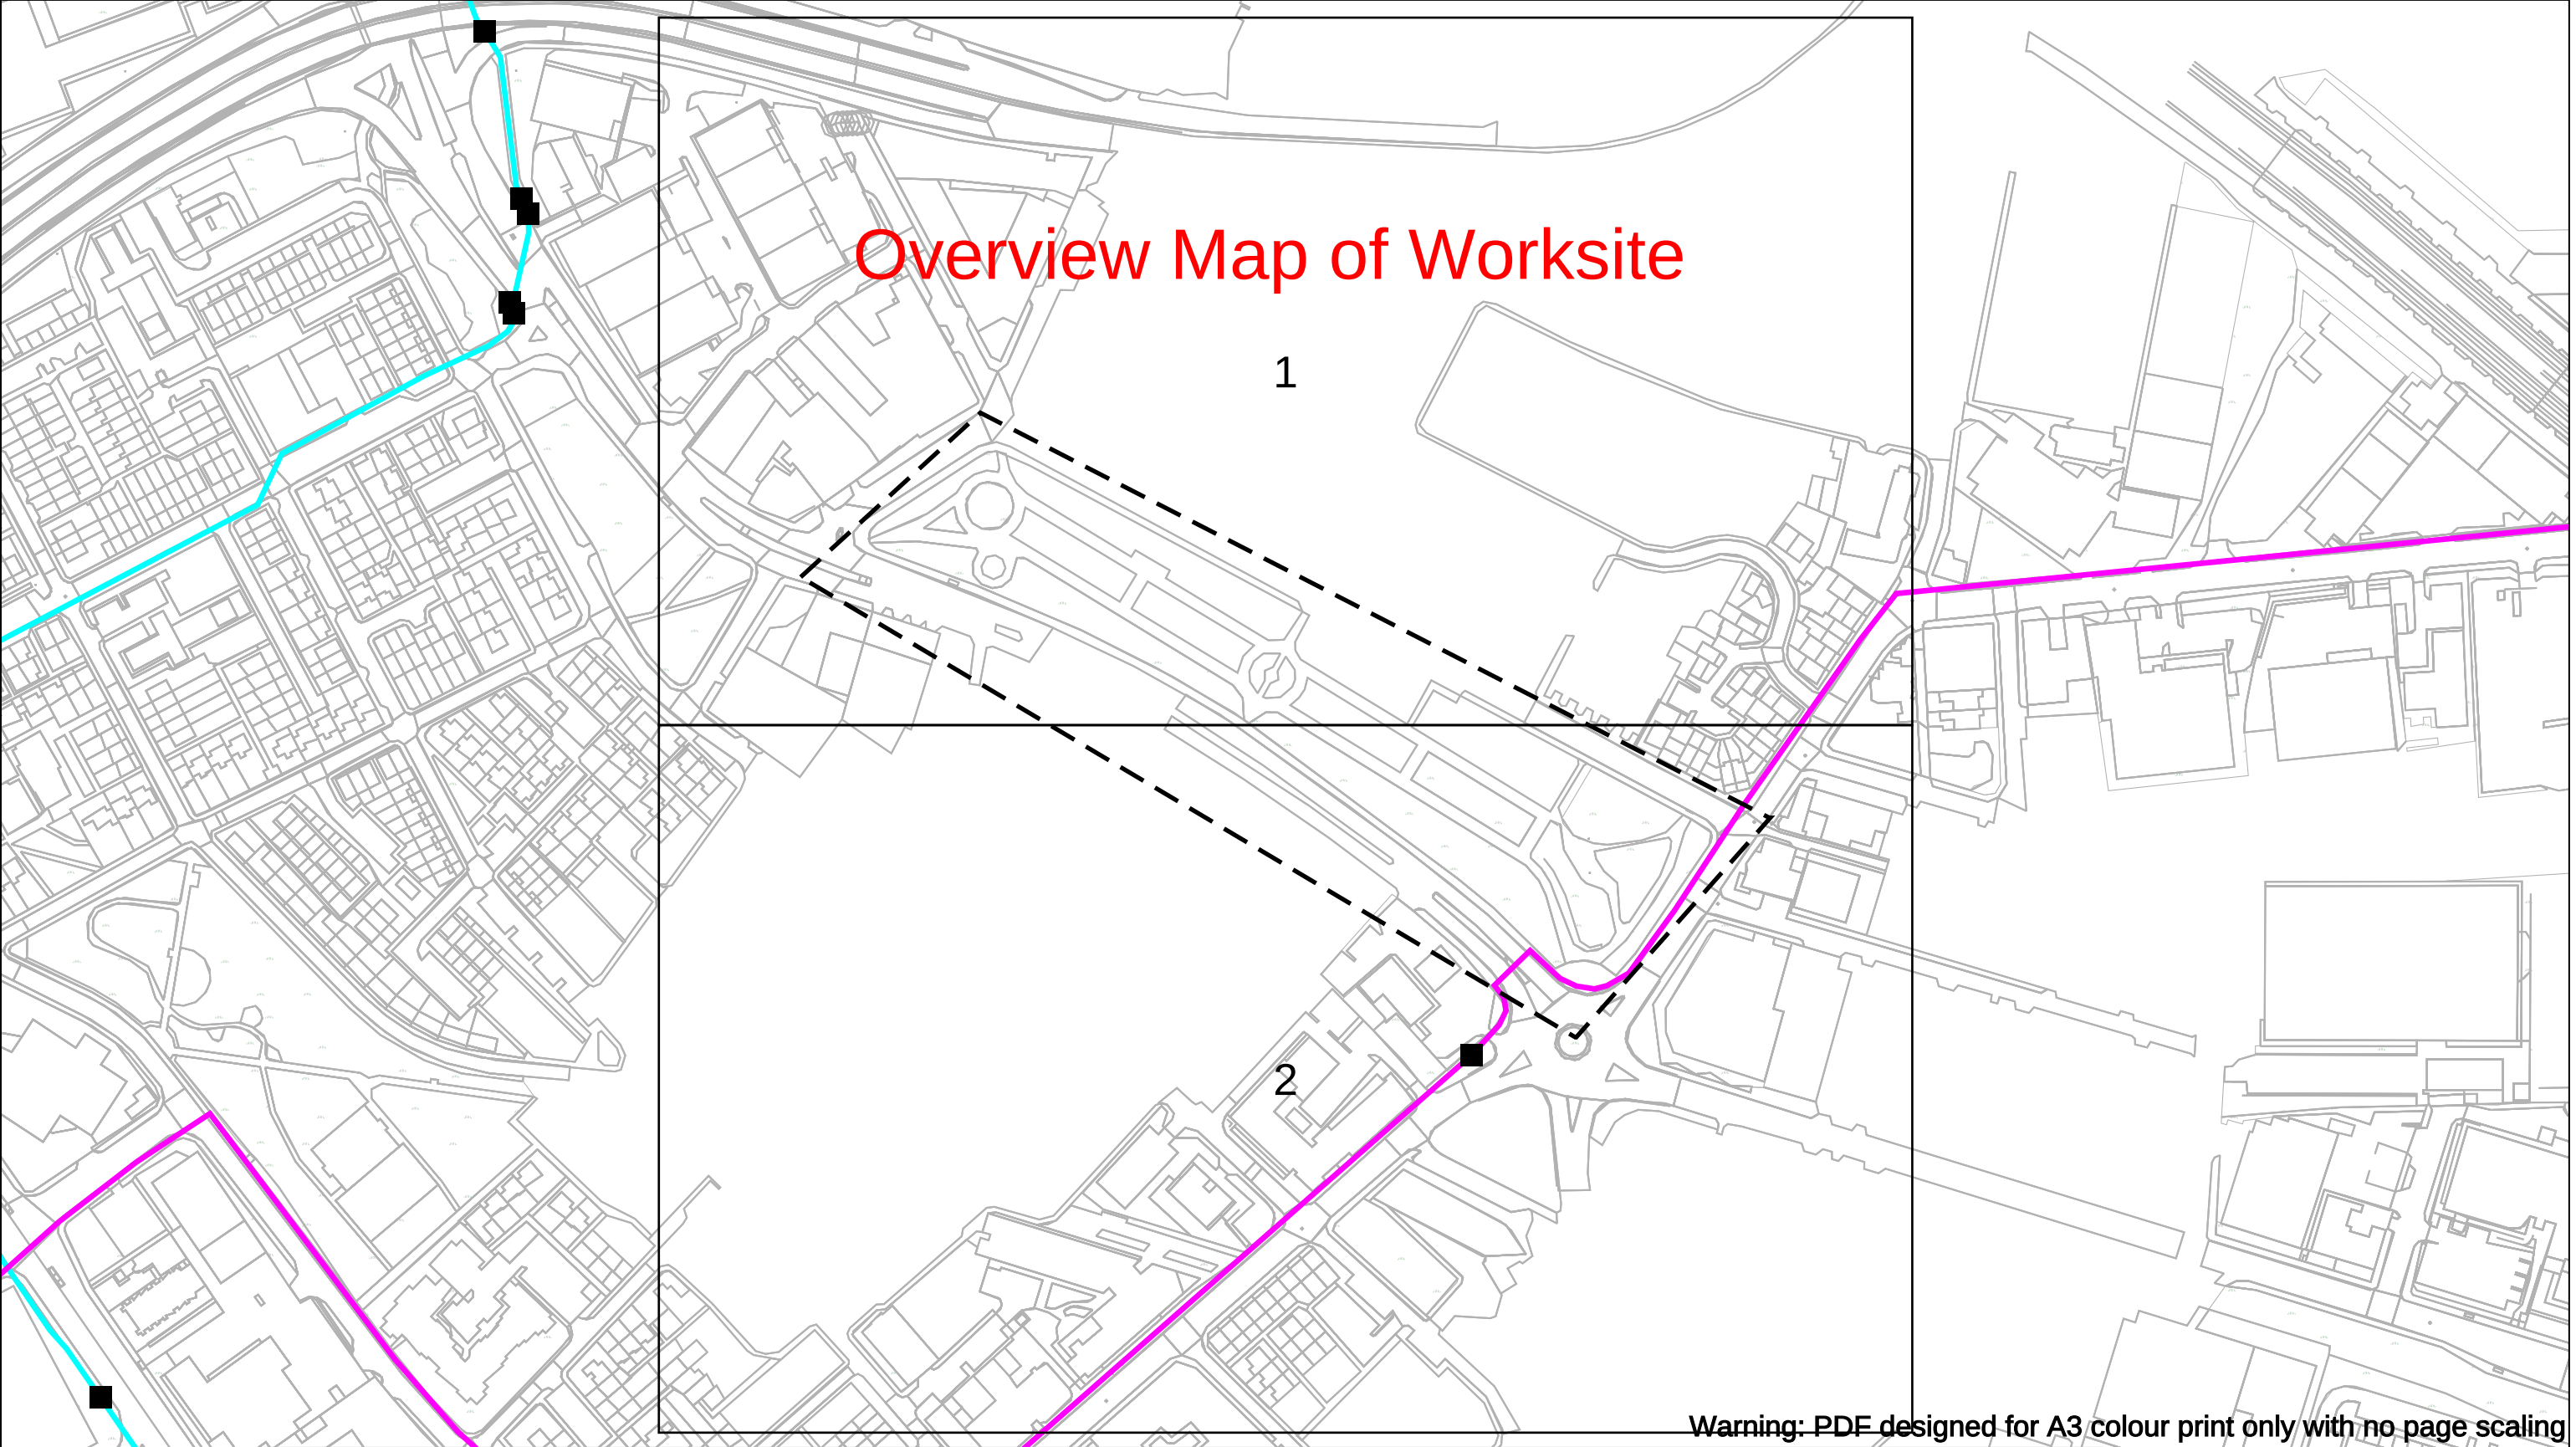


Overview Map of Worksite

1

2

Warning: PDF designed for A3 colour print only with no page scaling

Contact us: planprotection@eunetworks.com	Dig Sites Line: - - - - Area: □ □ □ □	 eunetworks
Date Requested: 30/08/2022 Job Reference: 26750932 Site Location: 385186 397214 Requested by: Mrs Lucy Jarrett Your Scheme/Reference: Ardwick Green	Key Duct ——— Long Haul (LHN) Duct ——— Chamber Location ■ IMPORTANT WARNING The information supplied is given in good faith as a guide to locating underground apparatus. Its accuracy cannot be guaranteed, nor does it include comprehensive information about the existence or location of service pipes or cables to individual premises. The responsibility for locating and avoiding damage to apparatus on site shall be that of the persons proposing to excavate in the street shall be liable to the apparatus owner and any third party who may be affected in any way for any loss or damage caused by their failure to do so. IF IN DOUBT PLEASE ASK! PHONE: 07896 087585	
Scale: 1:2562 (When plotted at A3)	Crown Copyright © - Reproduced by permission of Ordnance Survey on behalf of HMSO. and database right 2021. All rights reserved. Ordnance Survey License number 100019980	

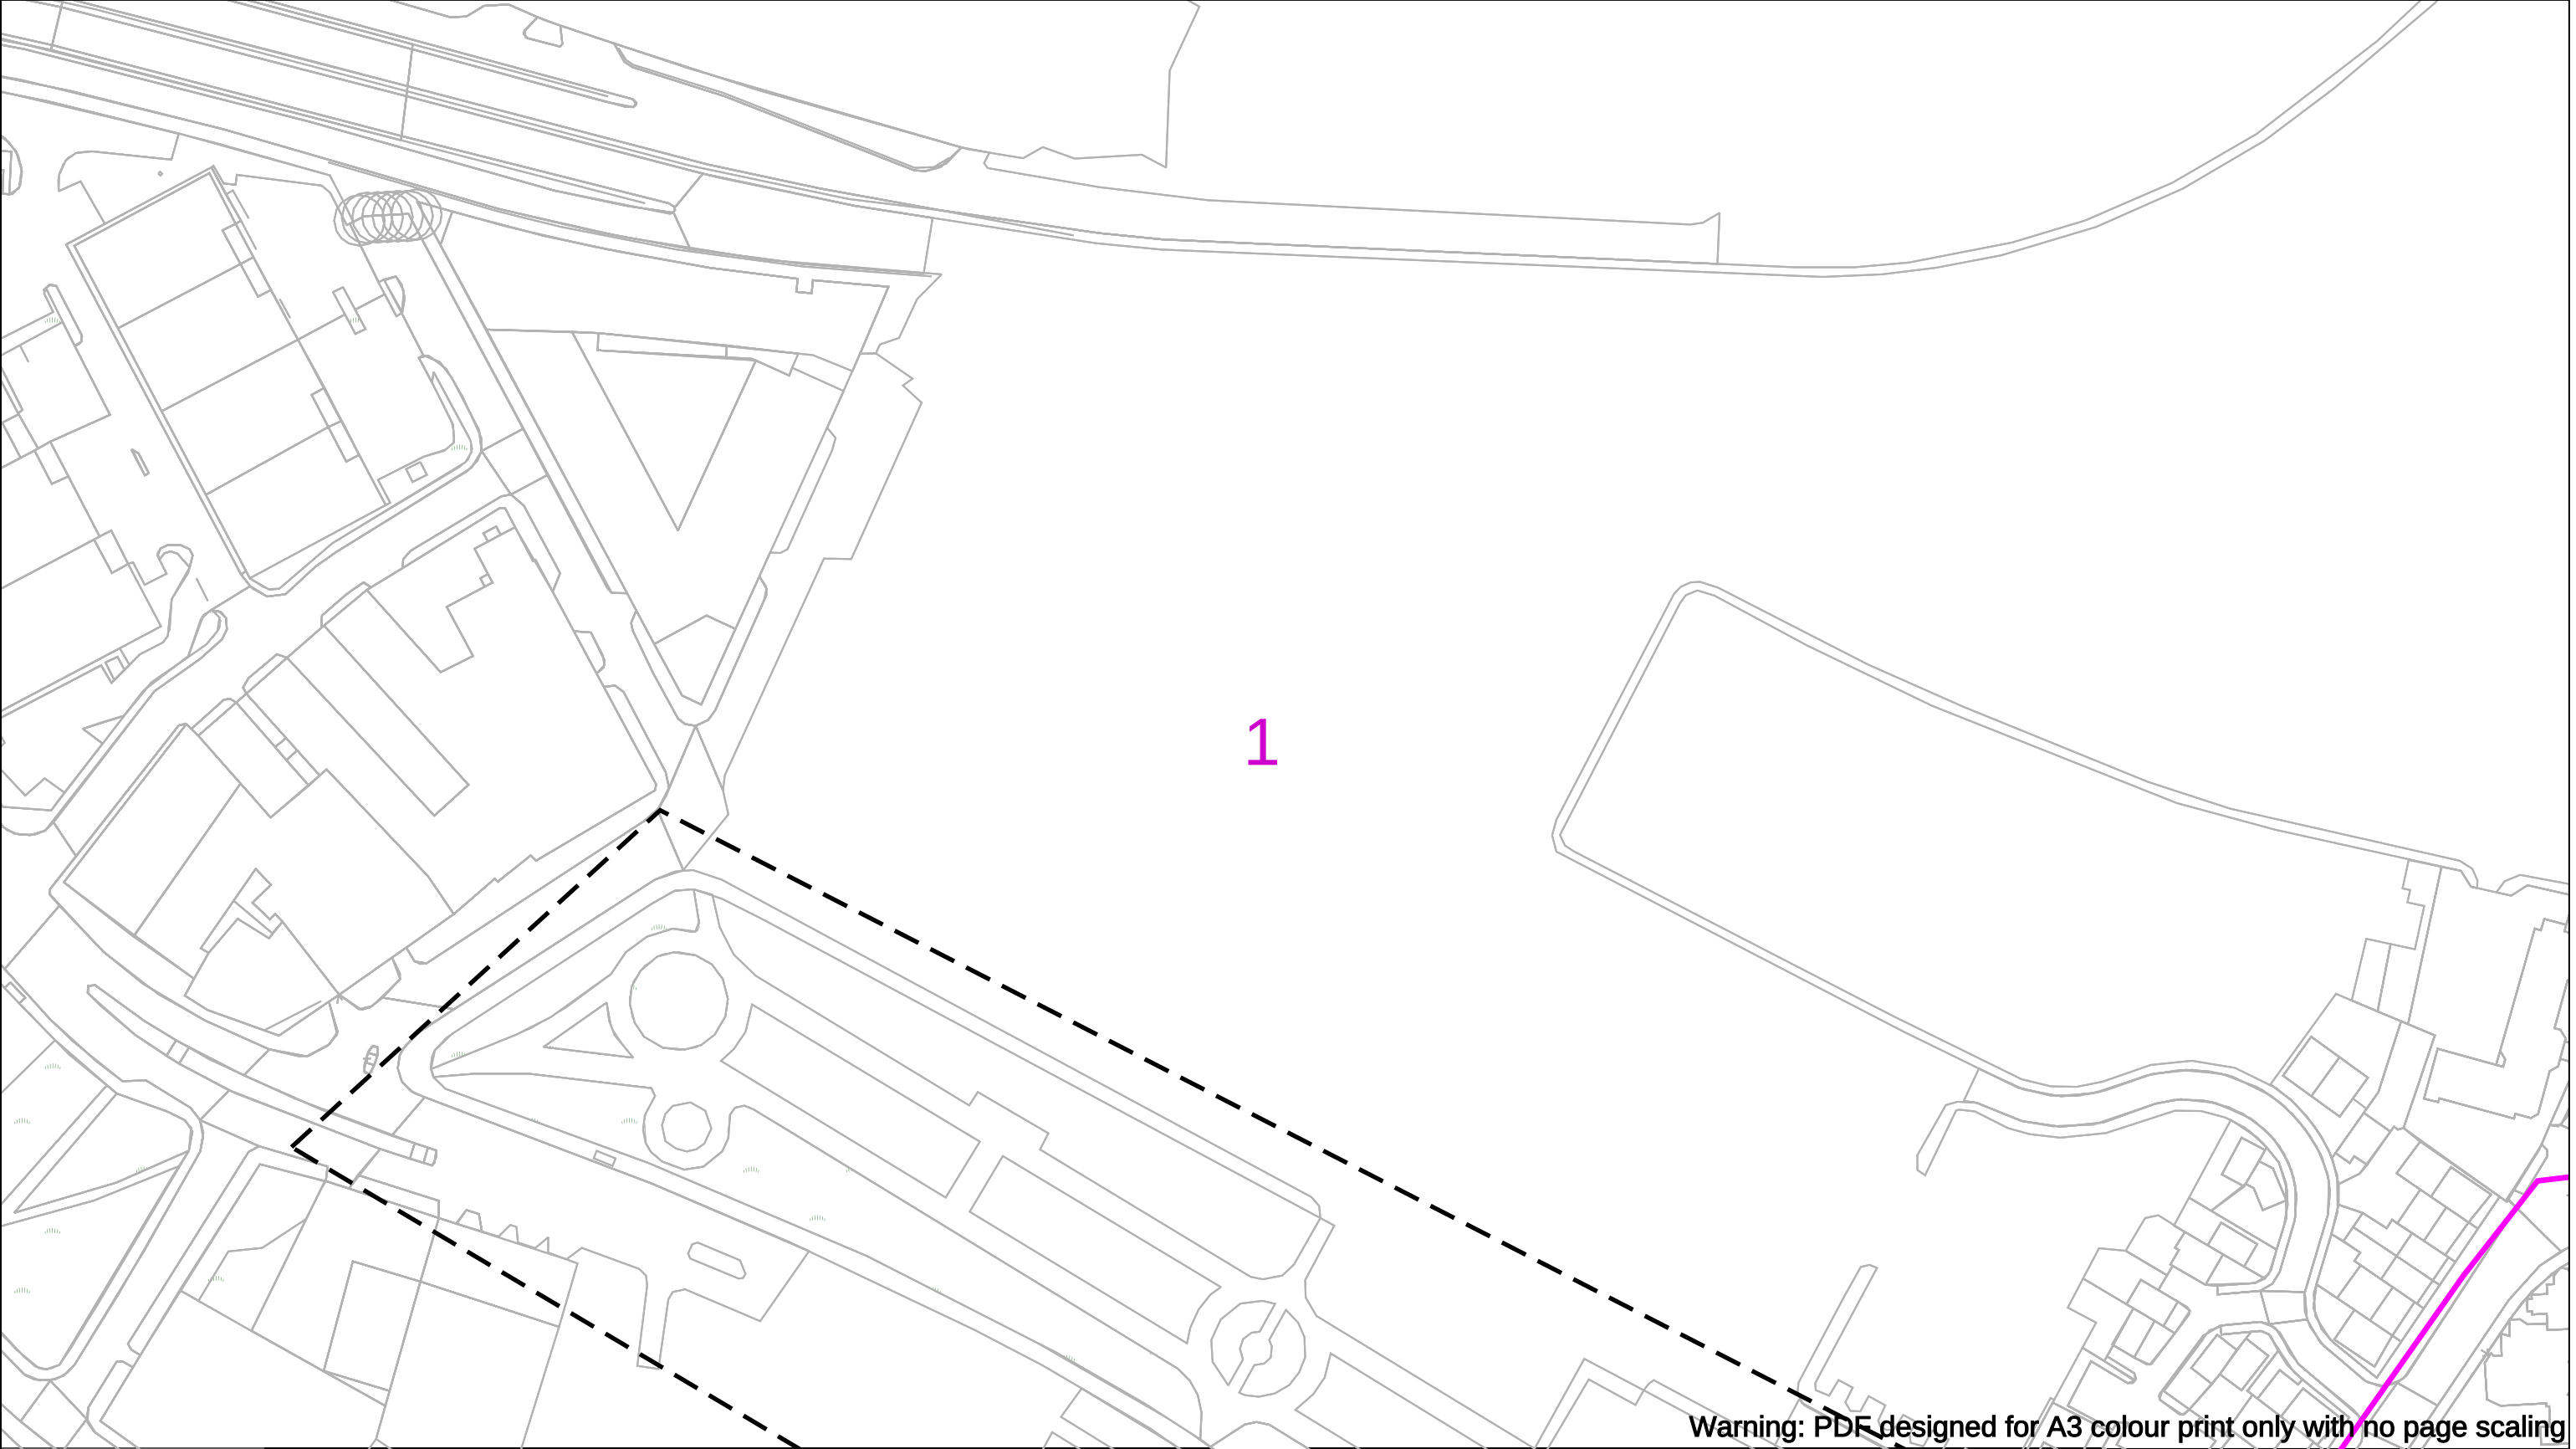

Contact us:
planprotection@eunetworks.com

Date Requested: 30/08/2022
Job Reference: 26750932
Site Location: 385186 397214
Requested by:
Mrs Lucy Jarrett
Your Scheme/Reference: Ardwick Green

Scale: 1:1250 (When plotted at A3)

100m

Key

Duct

Long Haul (LHN) Duct

Chamber Location

IMPORTANT WARNING
The information supplied is given in good faith as a guide to locating underground apparatus. Its accuracy cannot be guaranteed, nor does it include comprehensive information about the existence or location of service pipes or cables to individual premises. The responsibility for locating and avoiding damage to apparatus on site shall be that of the persons proposing to excavate in the street shall be liable to the apparatus owner and any third party who may be affected in any way for any loss or damage caused by their failure to do so.


IF IN DOUBT PLEASE ASK! PHONE: 07896 087585

Dig Sites

Line: - - - -

Area:

Crown Copyright © - Reproduced by permission of Ordnance Survey on behalf of HMSO. and database right 2021. All rights reserved. Ordnance Survey License number 100019980

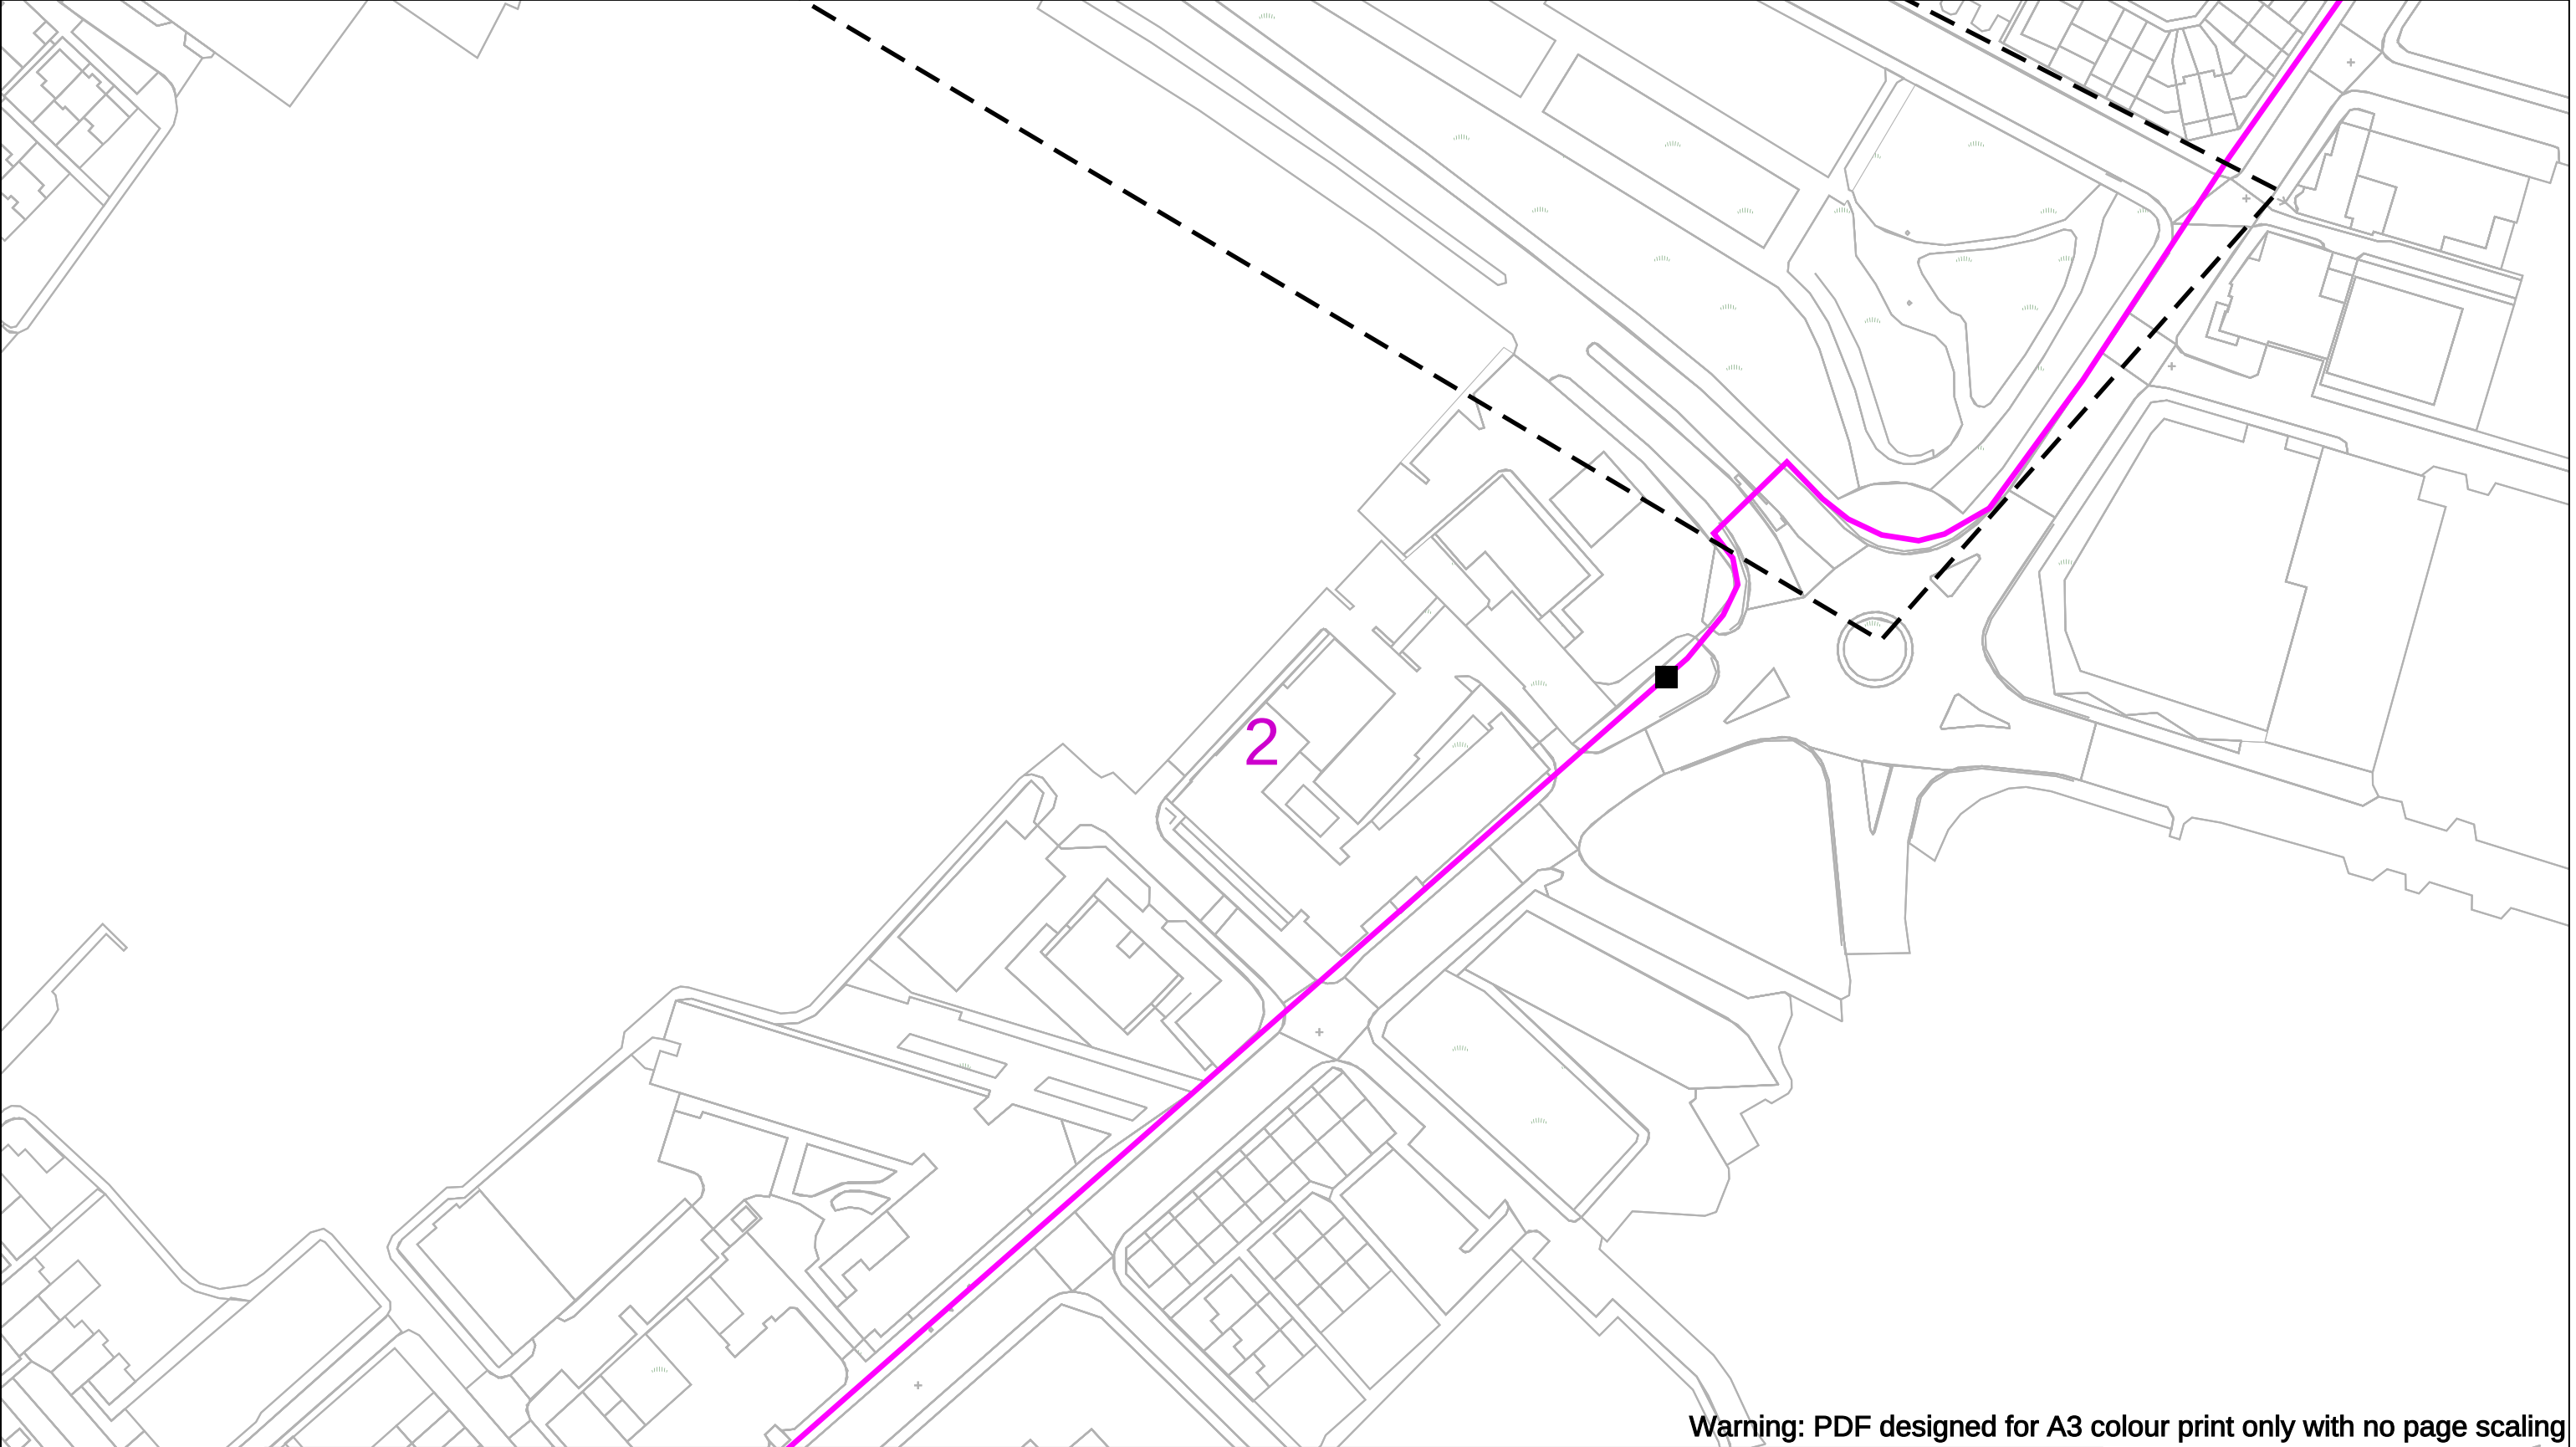

Warning: PDF designed for A3 colour print only with no page scaling

Contact us: planprotection@eunetworks.com	100m Key Duct Long Haul (LHN) Duct Chamber Location	Dig Sites Line: - - - - Area: □ □ □ □	 eunetworks
Date Requested: 30/08/2022 Job Reference: 26750932 Site Location: 385186 397214 Requested by: Mrs Lucy Jarrett Your Scheme/Reference: Ardwick Green	IMPORTANT WARNING The information supplied is given in good faith as a guide to locating underground apparatus. Its accuracy cannot be guaranteed, nor does it include comprehensive information about the existence or location of service pipes or cables to individual premises. The responsibility for locating and avoiding damage to apparatus on site shall be that of the persons proposing to excavate in the street shall be liable to the apparatus owner and any third party who may be affected in any way for any loss or damage caused by their failure to do so.		
Scale: 1:1250 (When plotted at A3)	IF IN DOUBT PLEASE ASK! PHONE: 07896 087585		