



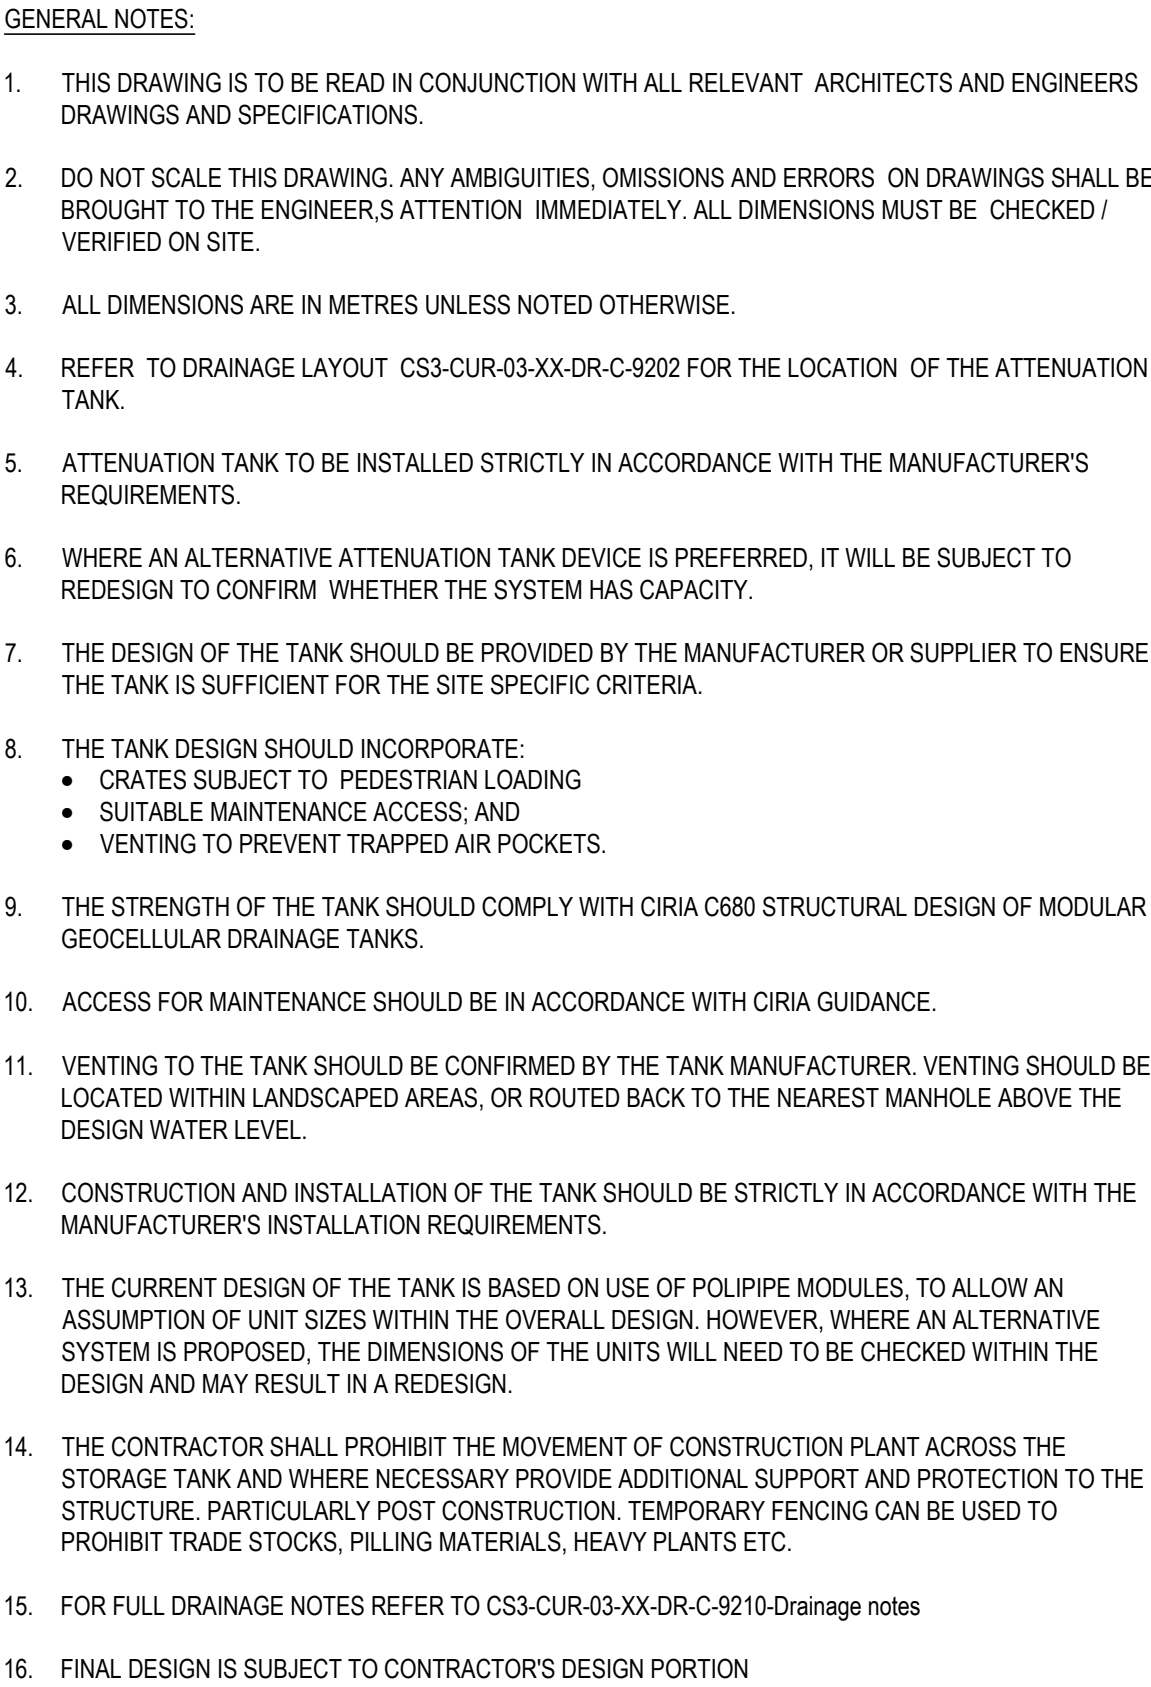

C01	ISSUED FOR CONSTRUCTION	09.11.22	CS	CG
P03	ISSUED FOR STAGE 3	24.06.22	CS	CG
P02	UPDATE FOR TENDER	19.04.22	CG	CG
P01	ISSUED FOR TENDER	18.03.22	ATL	CG
Rev:	Description:	Date:	By:	Chkd:

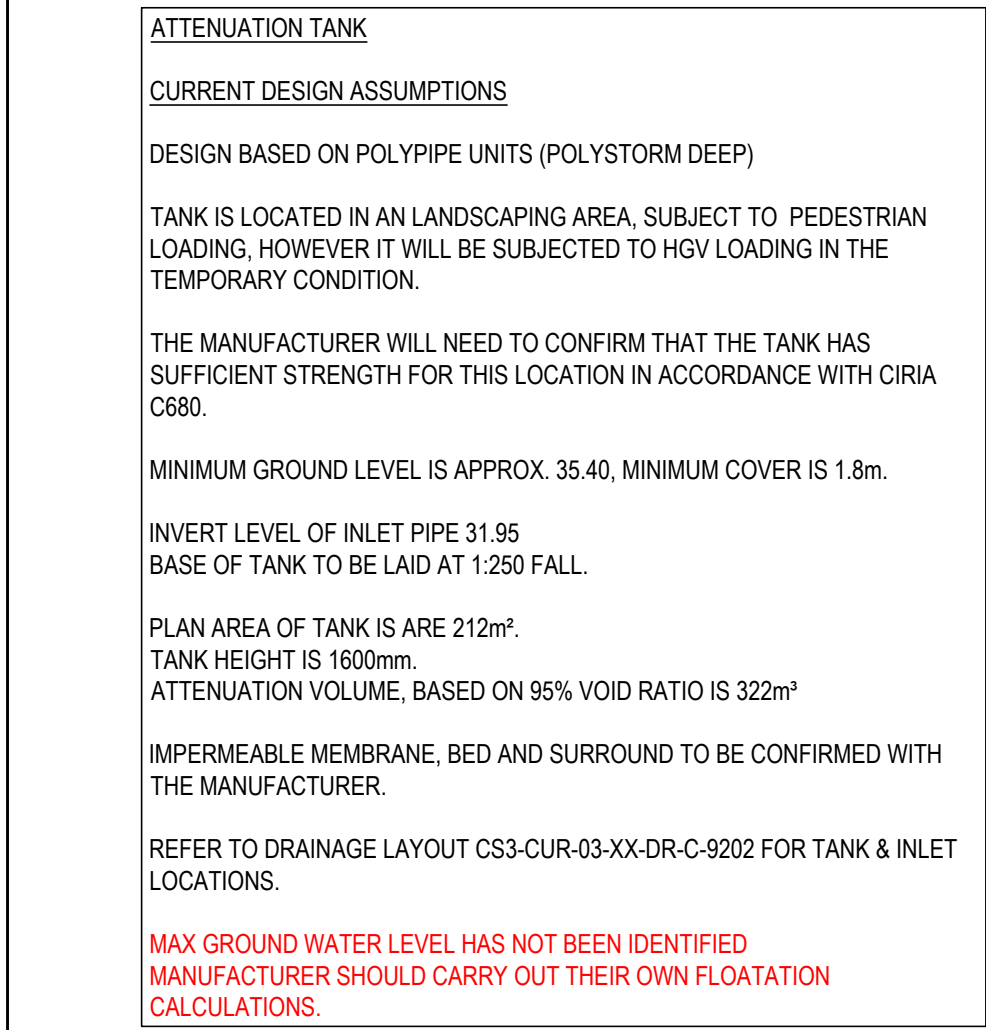

Merchant Exchange, 17-19 Whitworth Street West, Manchester, M1 5WG
 0161 236 2394
manchester@curtins.com
www.curtins.com

Civil & Structures · Transport Planning · Environmental · Infrastructure · Geotechnical · Conservation & Heritage · Principal Designer
 Birmingham · Bristol · Cambridge · Cardiff · Douglas · Dublin · Edinburgh · Glasgow · Kander · Leeds · Liverpool · London · Manchester · Nottingham

Status:

CONSTRUCTION

Project: CIRCLE SQUARE

BUILDING 3

Drg Title: ENABLING WORKS
DRAINAGE DETAILS SHEET 4

Size:		Date:		Drawn By:		Designed By:		Checked By:							
A1		18.03.22		ATL		ATL		CG							
Scale: 1:50															
Project No:		Originator:		Zone:		Level:		Type:		Discipline:		Category / Number:		Rev:	

CS3 - CUR - XX - XX - DR - C - 9223 -C01