





1. Site - Block Plan
1 : 500

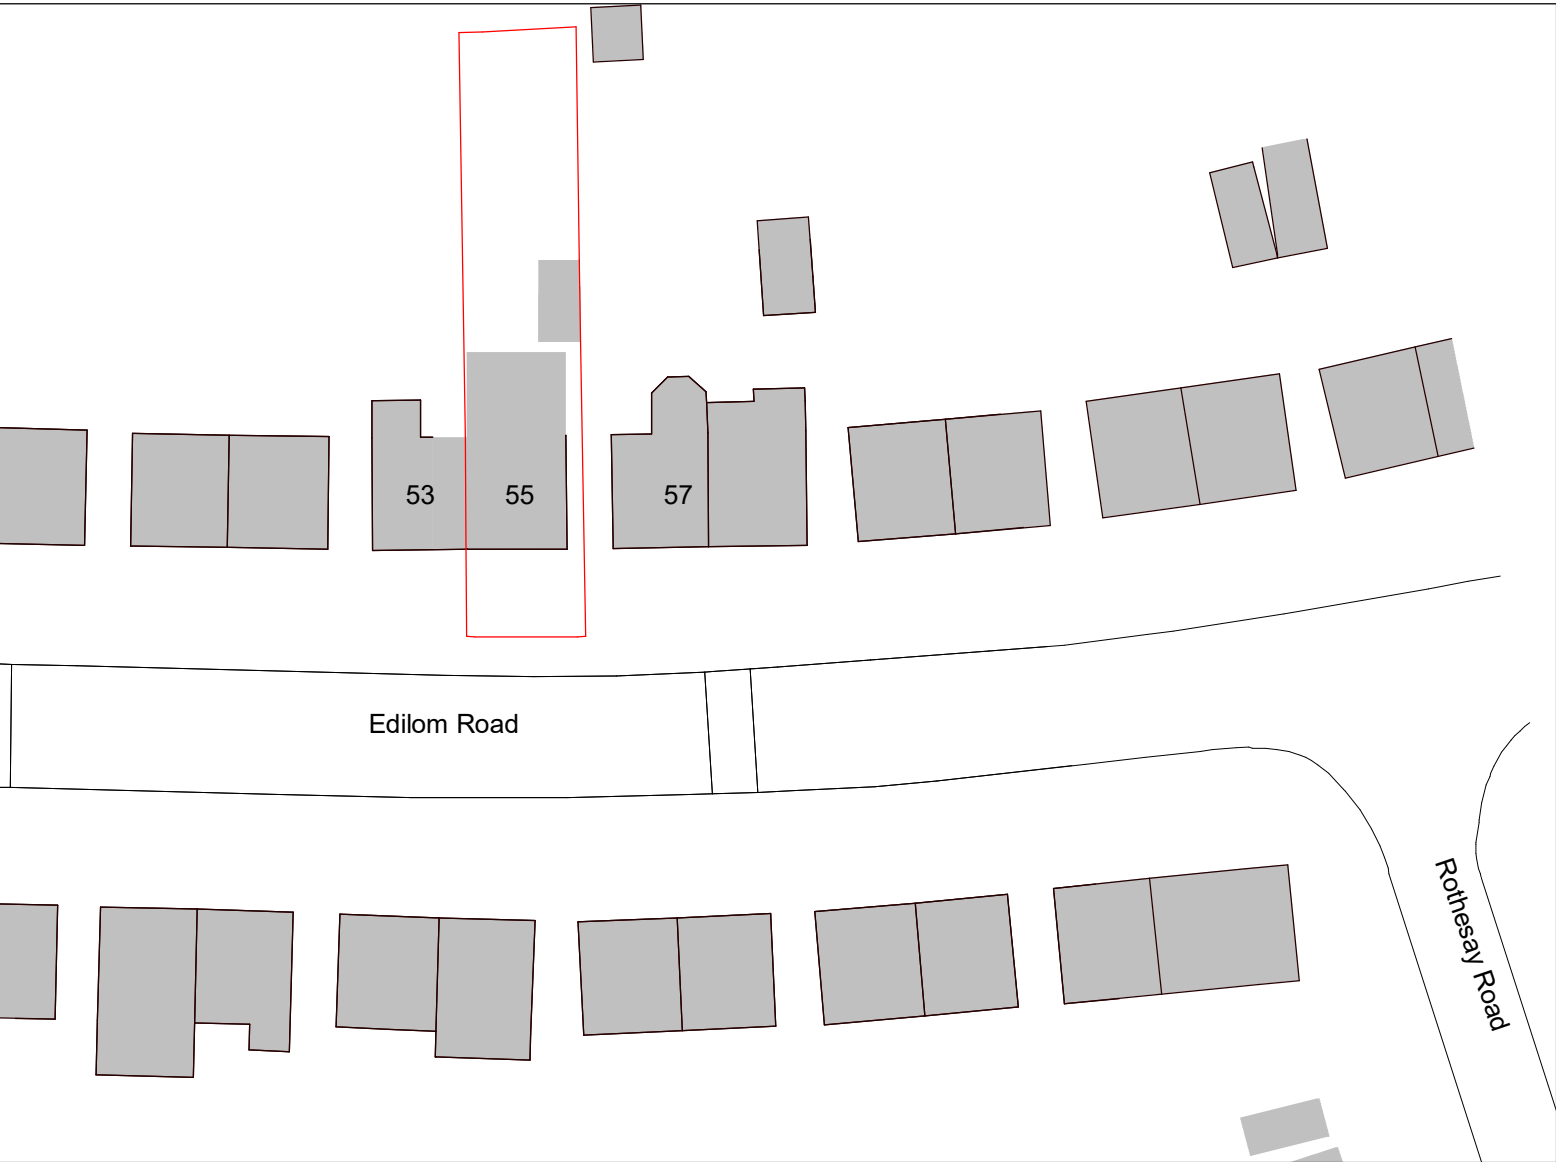

2. Site - Location Plan

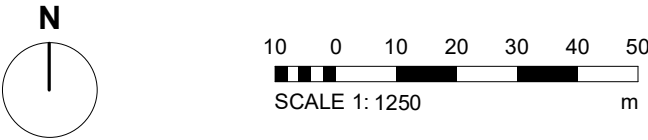

Notes - Boundaries

A Application site boundary determined using OS Data.

Legend - Boundaries

Site Boundary

Site Ownership

PROJECT		REV	DESCRIPTION	BY	DATE
55 Edilom Road		SCALE @ A3	DATE	DRAWN BY	
		As indicated	31 JAN 2023	YM	
CLIENT		STATUS			
Chaim Fromer		PLANNING			
TITLE		PROJECT NO.	DRAWING NO.	REV.	
Site - Location and Block Plan		DA22108.	001.		
		NOTES			
		© COPYRIGHT - ALL RIGHTS RESERVED. THIS DRAWING MUST NOT BE REPRODUCED WITHOUT PRIOR WRITTEN CONSENT. DRAWING TO BE USED FOR THE STATUS INDICATED ONLY. ALL DIMENSIONS AND SETTING OUT SHALL BE CHECKED AND CONFIRMED ON SITE. ANY DISCREPANCIES TO BE REPORTED TO THE DESIGNER PRIOR TO THE COMMENCEMENT OF ANY WORK. ALL WORK AND MATERIALS TO BE IN ACCORDANCE WITH CURRENT STATUTORY LEGISLATION, RELEVANT CODES OF PRACTICE AND BRITISH STANDARDS. ALL DIMENSIONS ON THIS DRAWING ARE IN MILLIMETRES (UNLESS OTHERWISE STATED).			