





Scales 1:50 1:100

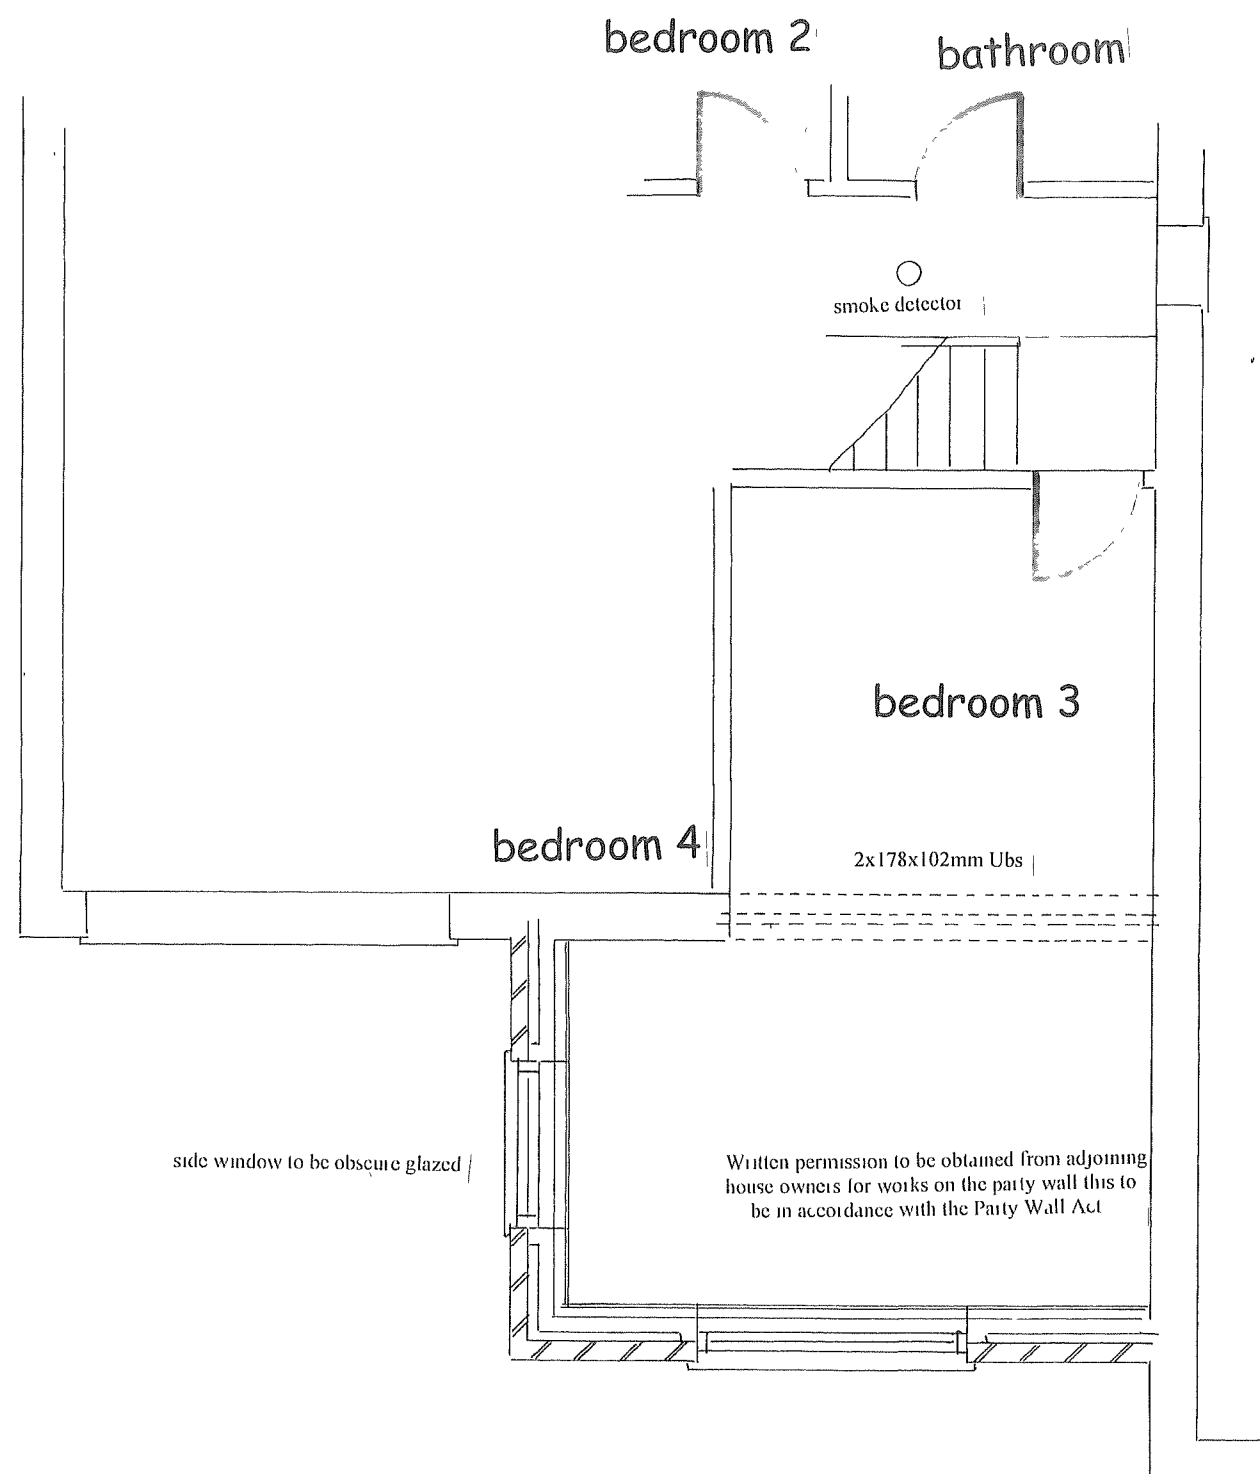

Part Prop First Floor Plan

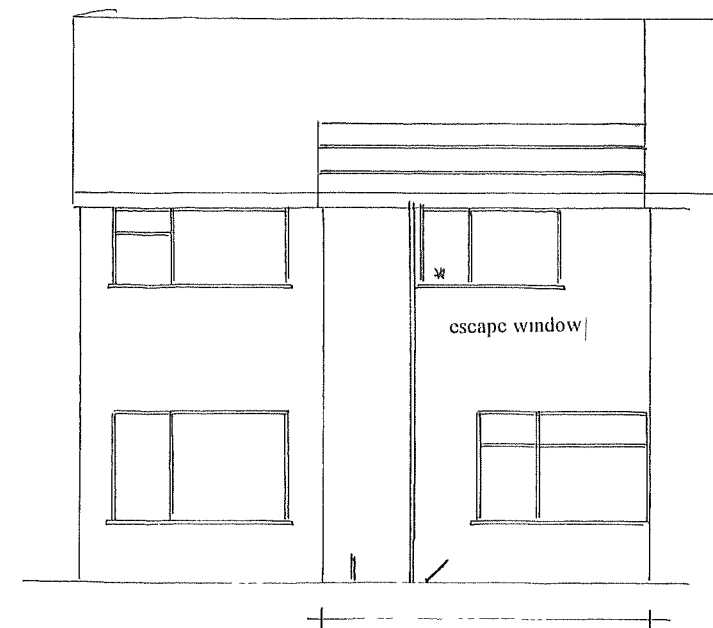

Prop Front Elev

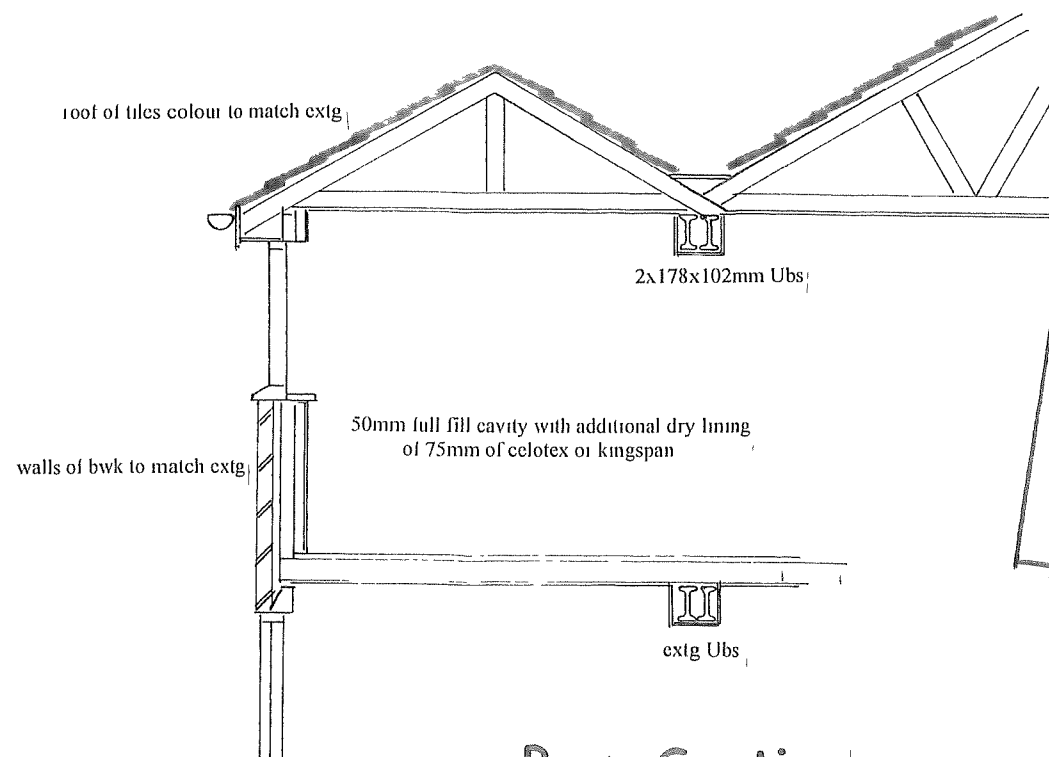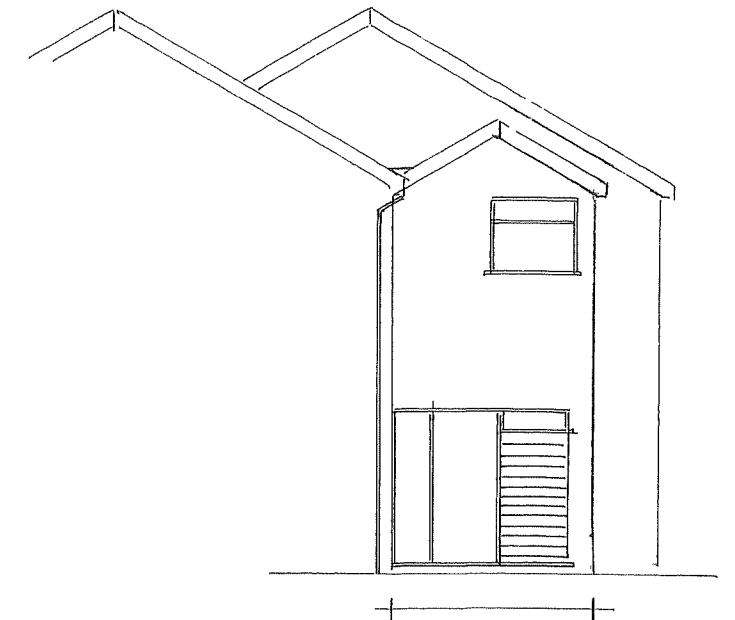

Prop Section



Proposed First Floor Front Extension at
28 Hampton Road Chorlton