This drawing is protected by copyright and the information contained therein is the property of William McCall.
The drawing must not be copied and the information contained therein may not be used or disclosed without written permission of and in the manner permitted by William McCall.

0 1 2 3 4 5M
Scale 1:50@ A1
0 1 2 3 4 5 6 7 8 9 10M
Scale 1:100@ A1

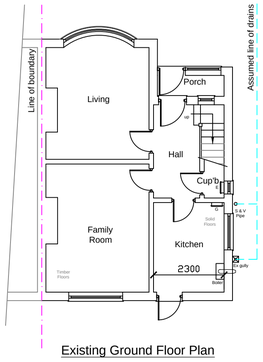

Existing Ground Floor Plan

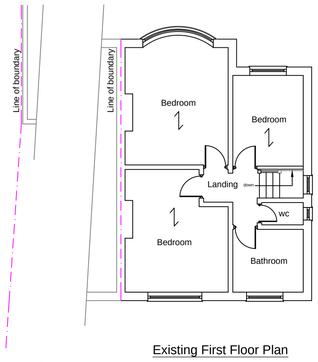

Existing First Floor Plan

1:100

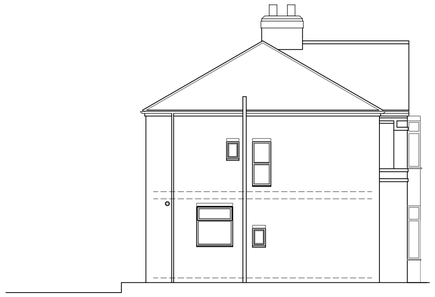

Existing Side Elevation

Existing Rear Elevation

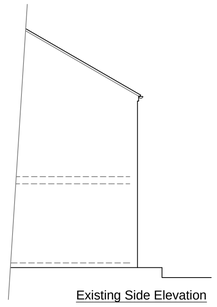

Existing Side Elevation

1:100

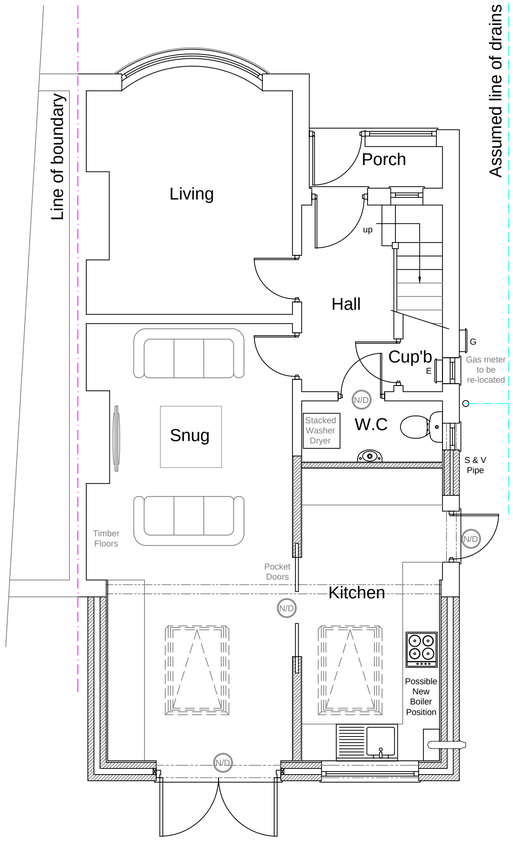

Proposed Ground Floor Plan

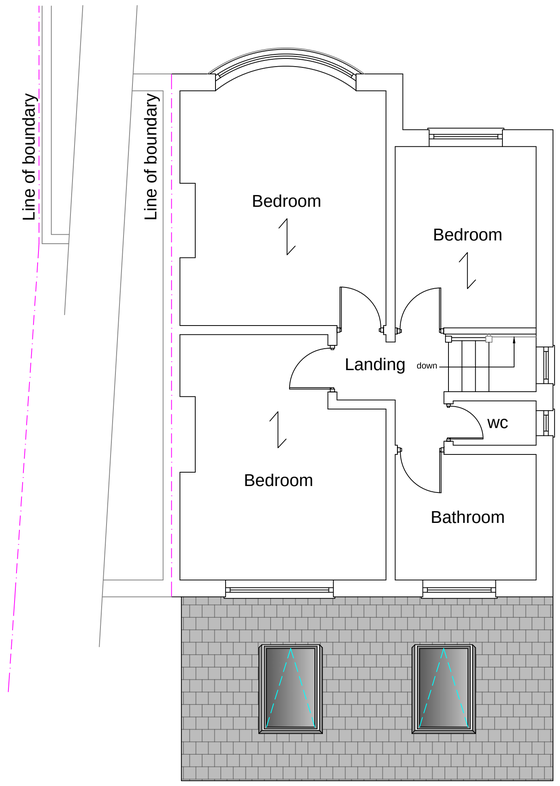

Proposed First Floor Plan

1:50

Proposed Side Elevation

Proposed Rear Elevation

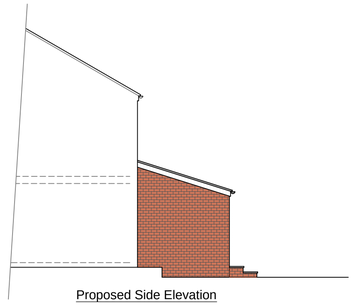

Proposed Side Elevation

1:100

Stage :-	Lawful Development
Project Title :-	Proposed Single Storey Rear Extension
Drawing Title :-	Existing & Proposed Plans & Elevations
Client :-	Ms Hayes
Drwg No :- 08/22/111	1 of 2
Date :-	Sept '22
Rev :-	
Scale :-	1:100 & 1:50@A1
Drawn:-	SCM
Checked :-	
Site Address :-	46 Kensington Road, Chorlton, Manchester, M21 9NU

The Old Post Room
34 Chew Valley Road
Greenfield
Saddleworth
OL3 7DA
Tel: 01457 871202
www.william-mccall.com | enquiries@william-mccall.com

A1