


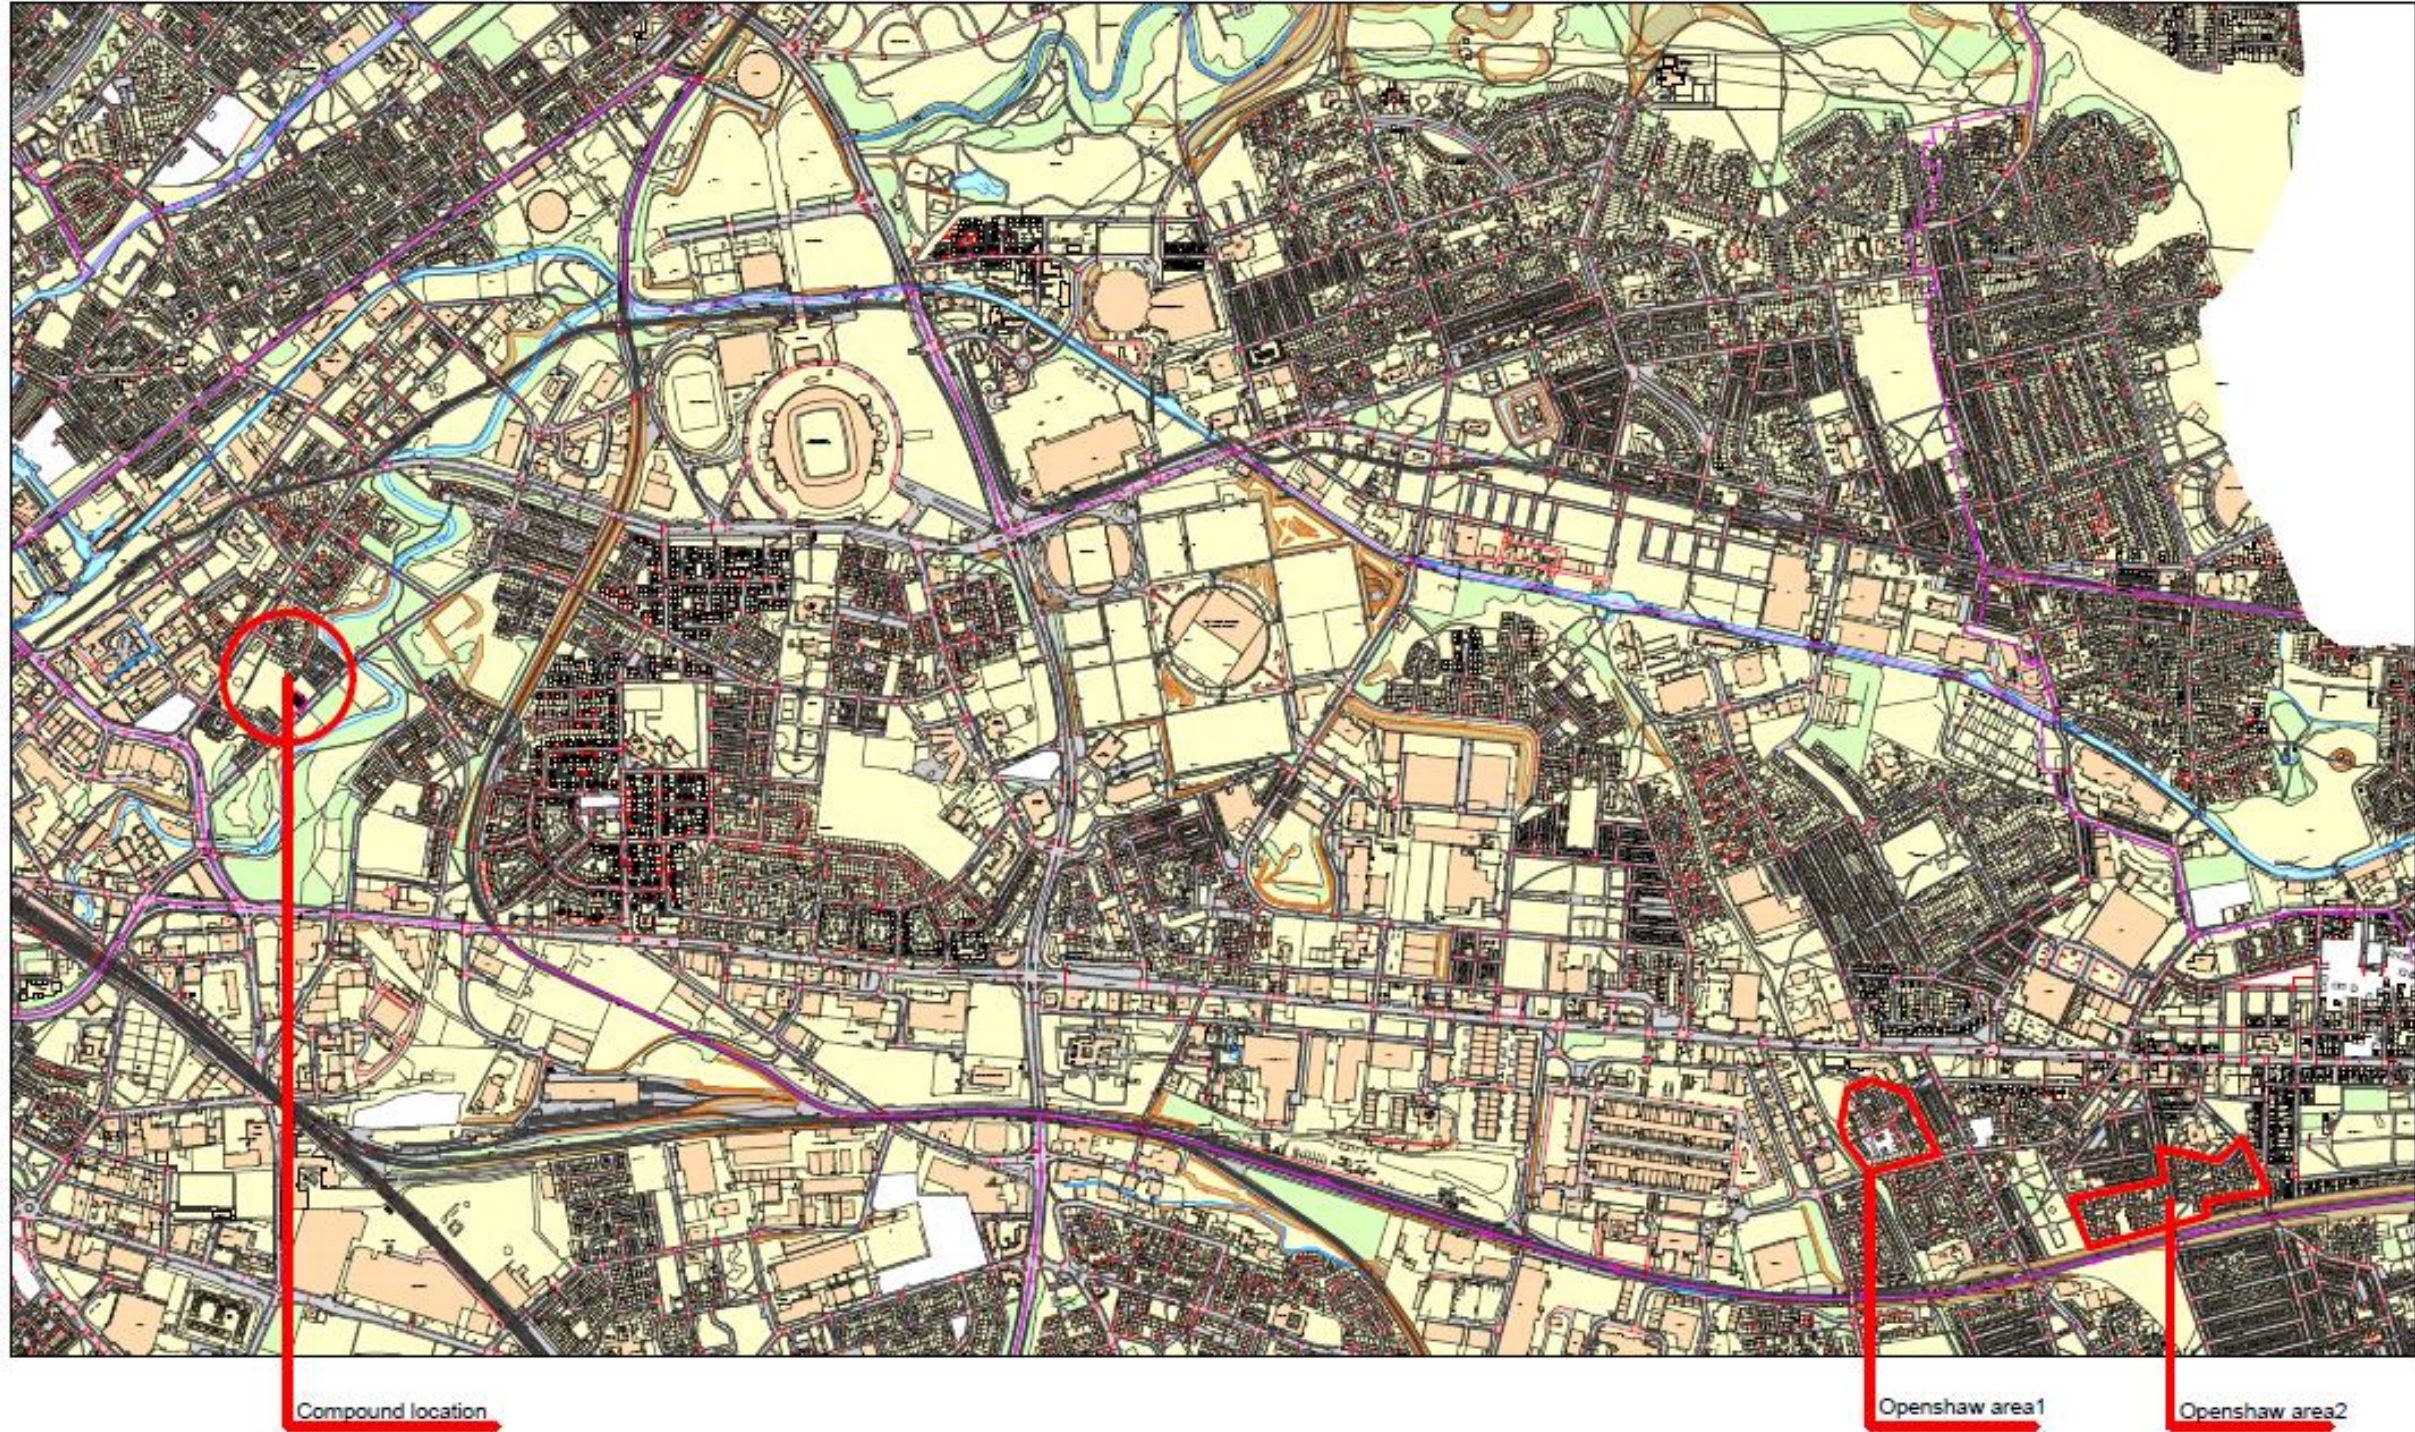

JOB TITLE Re-Roofing Scheme - 21 -22 - Openshaw Phase 1	CHECKED		SCALE NTS	COMPUTER FILE	DRAWN RH	
DRAWING TITLE FULL LOCATION PLAN	REVISION	SIZE A3	DATE SEP 21	JOB NO. OM22003	DRAWING NO. DWG_01	