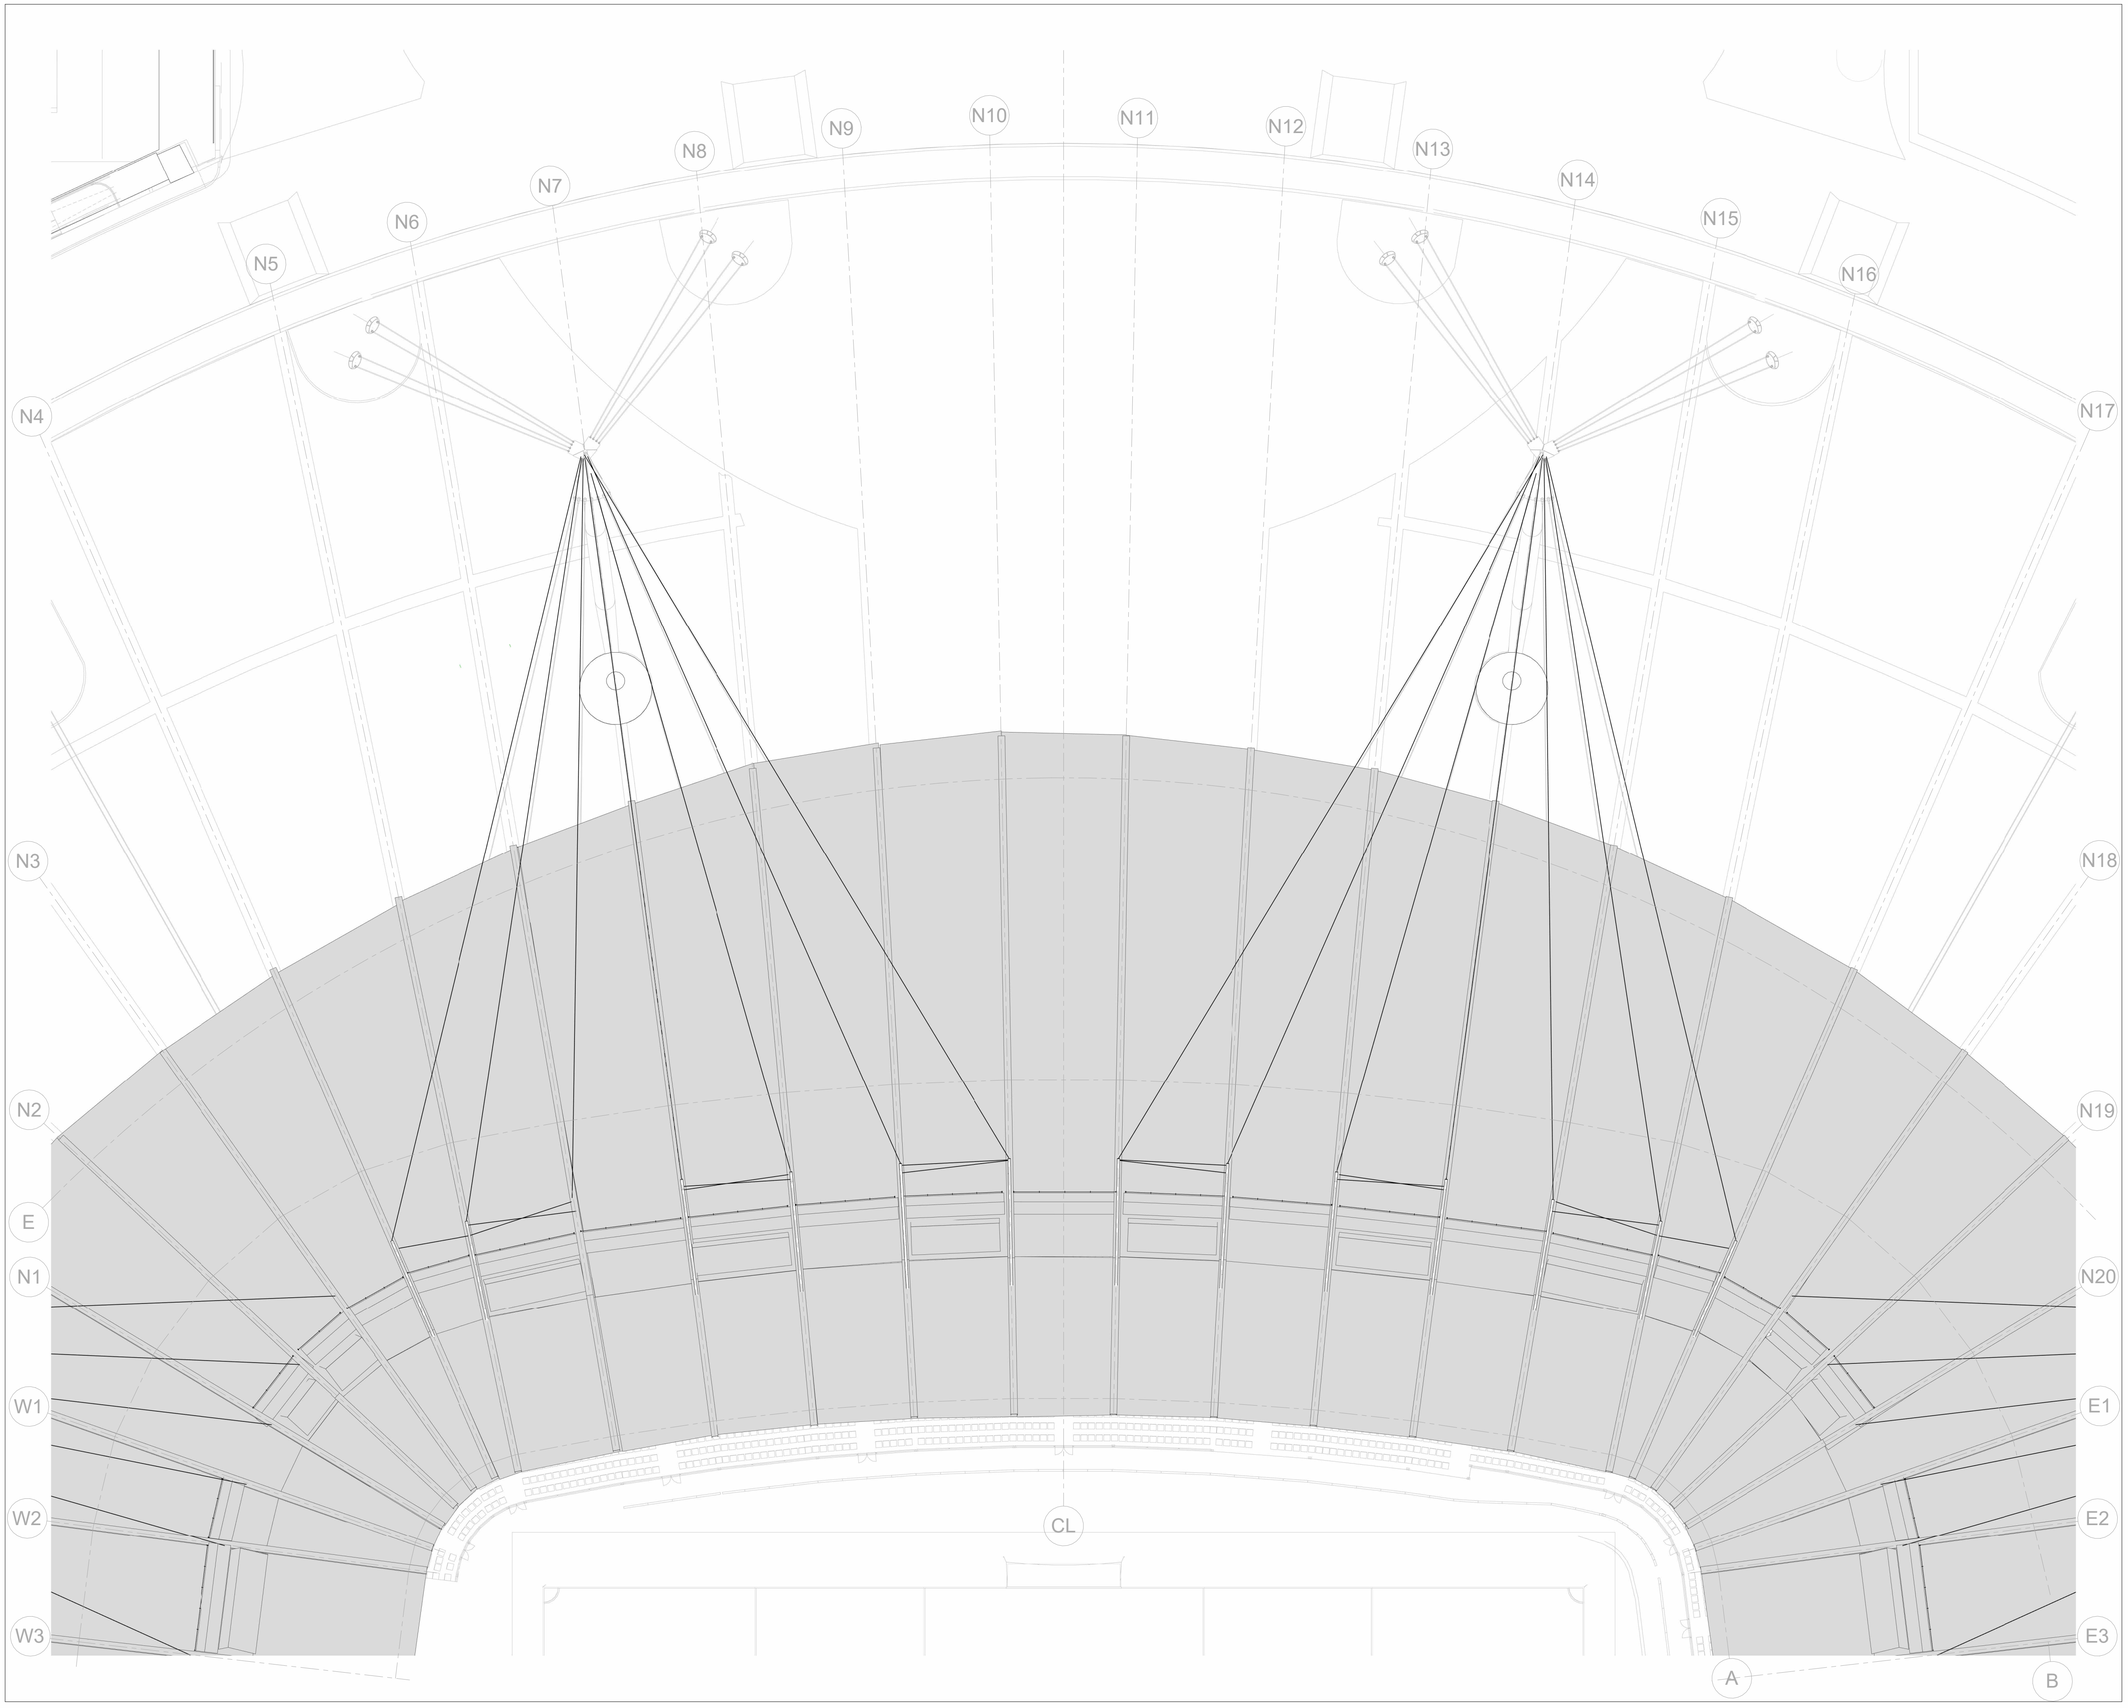

REVISIONS		
REV	DATE	DESCRIPTION
00	28.02.23	ISSUED FOR STAGE 3
01	17.04.23	ISSUED FOR PLANNING

1:200

0 2 4 6 8 10 m

CLIENT

© COPYRIGHT. ALL RIGHTS RESERVED

THIS WORK IS COPYRIGHT AND CANNOT BE REPRODUCED OR COPIED IN ANY FORM OR BY ANY OTHER MEANS (GRAPHIC, ELECTRONIC OR MECHANICAL INCLUDING PHOTOCOPYING) WITHOUT THE WRITTEN PERMISSION OF POPULOUS ANY LICENSE, EXPRESS OR IMPLIED, TO USE THIS DOCUMENT FOR ANY PURPOSE WHATSOEVER IS RESTRICTED TO THE TERMS OF THE AGREEMENT OR IMPLIED AGREEMENT BETWEEN POPULOUS AND THE INSTRUCTING PARTY.

USE FIGURED DIMENSIONS IN PREFERENCE TO SCALED. CHECK ALL DIMENSIONS ON SITE BEFORE FABRICATION OR SETTING OUT

ARCHITECT

POPULOUS®

14 BLADES COURT | DEODAR ROAD | LONDON | SW15 2NU | UNITED KINGDOM
TELEPHONE +44 (0)20 8874 7666 FACSIMILE +44 (0)20 8874 7470

ALL PRODUCTION & INTELLECTUAL PROPERTY RIGHTS RESERVED © POPULOUS 2009

PROJECT NAME

MCFC NORTH EXPANSION

DRAWING TITLE

EXISTING ROOF PLAN

STATUS	RIBA STAGE		PROJECT NO.
S2	3		4348
DATE		SCALE	SIZE
28/02/23		1 : 200	A1
DRAWN	CHECKED	APPROVED	
SM	CF	MT	

PROJECT	ORIGIN.	ZONE	LEVEL	TYPE	ROLE	DRAWING	REV
NSE-	POP-	NS-	RF -	DR -	A -	000119	01