
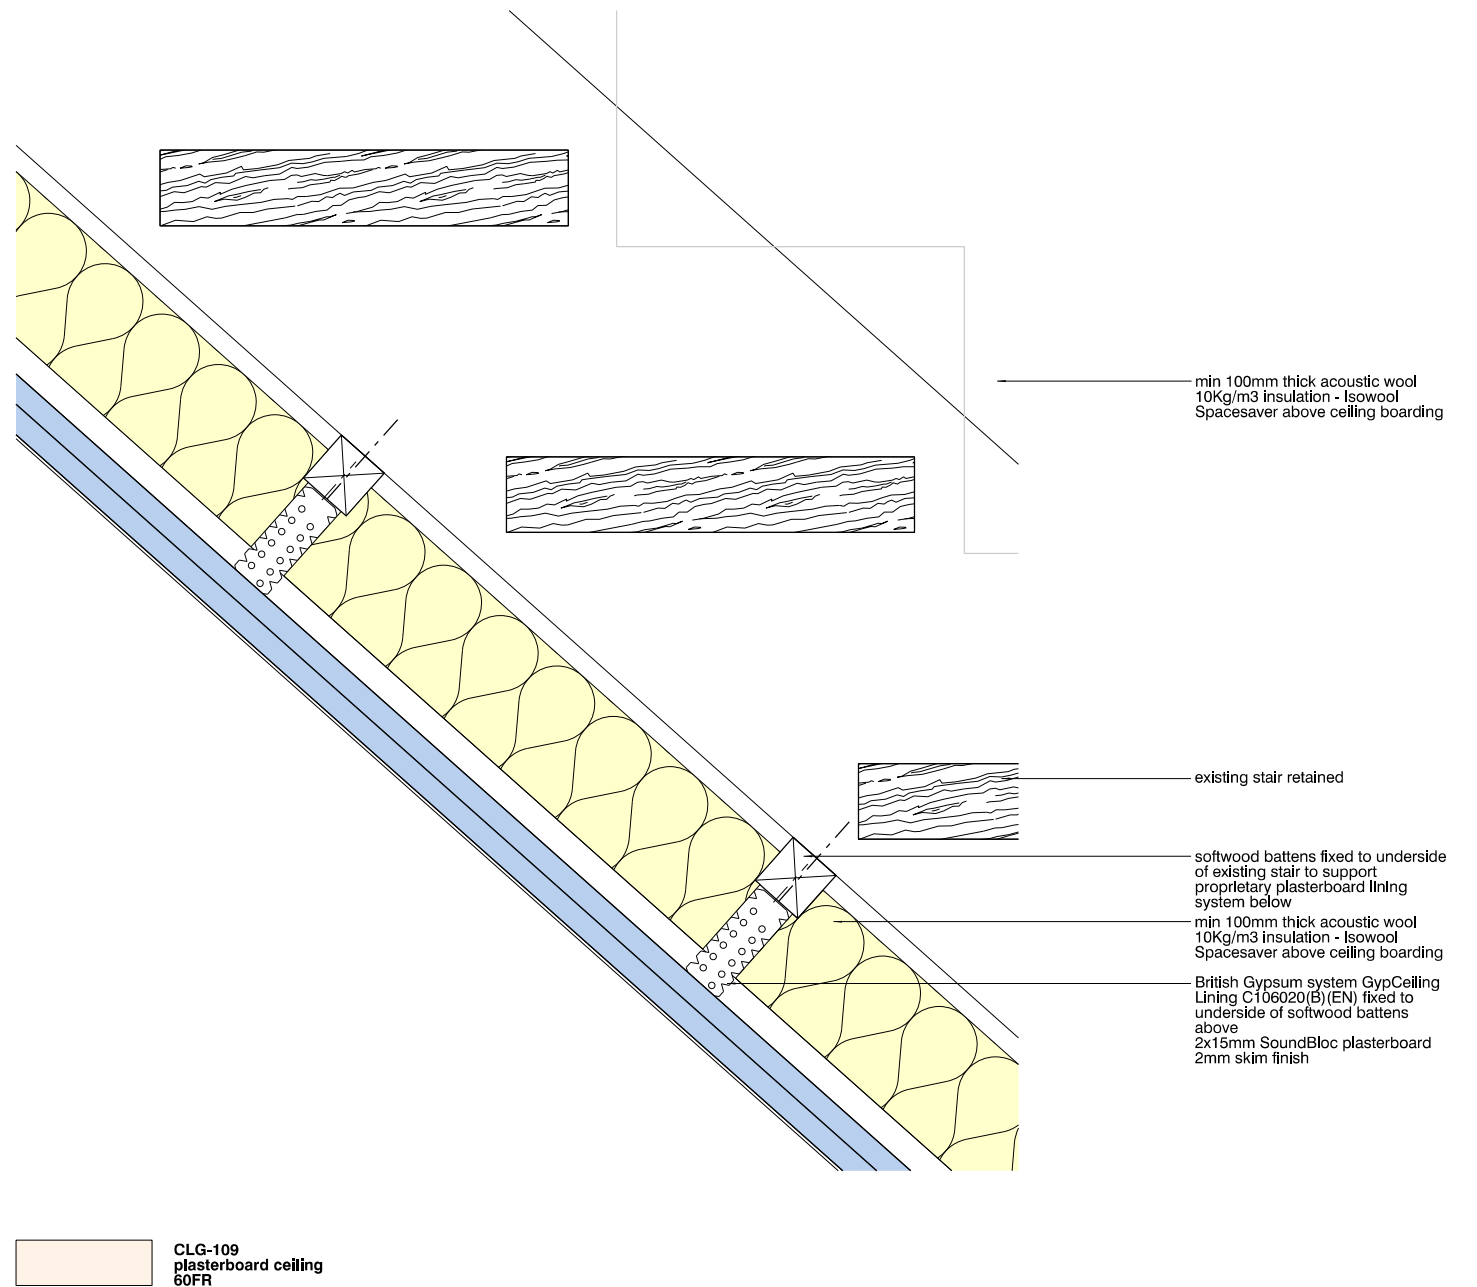


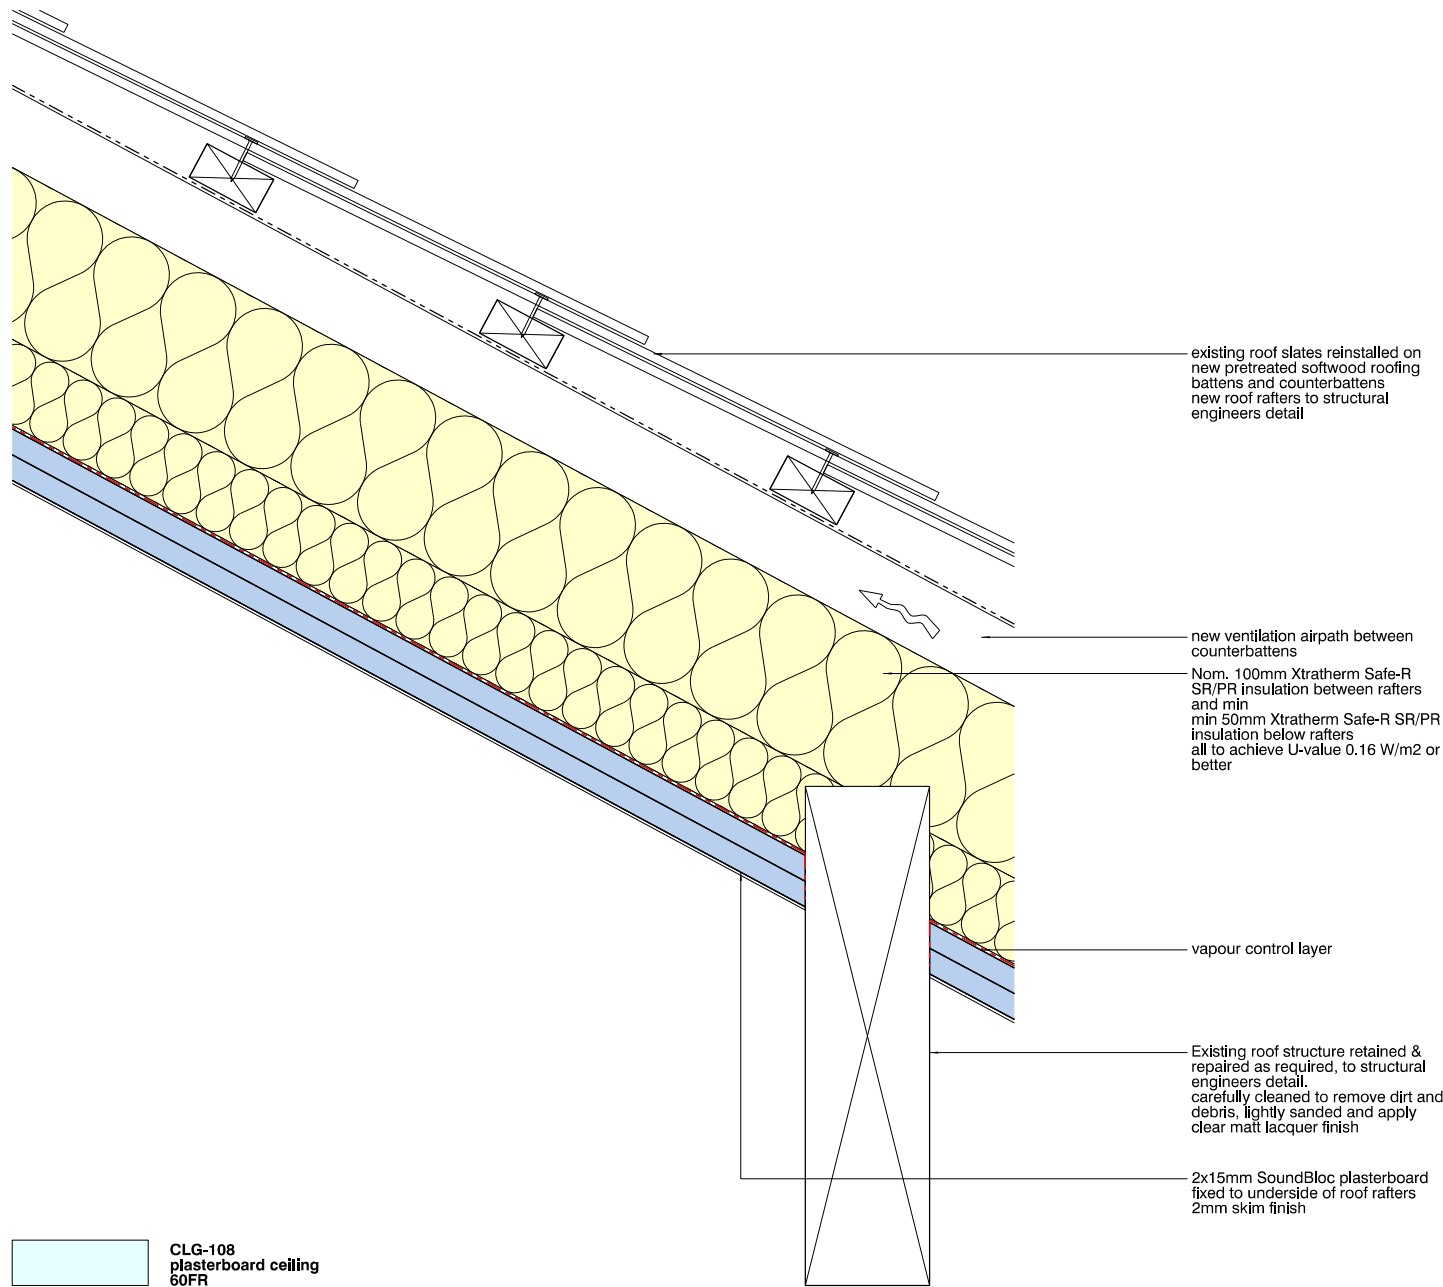

revision: date: note:
P01 20221223 preliminary first issue
P02 20230210 planning update

project
51-53 richmond st, manchester

job no.
7593

title
Proposed Warehouse - Ceiling details 4

scale
1:5 @ A3

drawing no.
al(05)0099

stephenson hamilton risley
STUDIO

3 riverside mews
4 commercial street
manchester, M15 4RQ
www.shr.studio
email@shr.studio
0161 832 0244