

SCALE NTS @ A3

Macintosh Mills

Hulme Street

All dimensions to be checked on site.
Do not Scale from the drawing.
Any discrepancies to be reported to the Project
Surveyor before the commencement of any works.

NOTES:
Vertex Survey Info (received 10/08/18)
14107_Chester_Road_Manchester_MASTER.dwg

Ordnance Survey
os-colour.dwg

Cardno
Topographical Survey (received 27/11/15)
3473-0815-91_Final.dwg

Technics
3D Scanning Survey (received 27/11/15)
3519-1115-01_3D Model.dwg

Grayscanlanhill Chartered Building Surveyors
Plot 10 Massing Context Model As proposed.skp
Plot 10 Massing Context Model - Previous SRF (2018).skp

3D Massing (received 31/10/22)
172_TGA_XX_XX_M3_A_0100_P03 White Site Context
Model Massing.skp
1172-TGA-XX-XX-M3-A-0101 - Material Model.skp

Key:		

-		
Revisions:	Date:	Init:

Proximity

Kennedy House, 31 Stamford Street,
Altrincham, WA14 1ES

Client:
Ask Real Estate

Project:
First Street,
Manchester

Drawing Title:
Windows Location
Macintosh Mill

Drawn:	TP	Scale:	NTS @ A3
Checked:	-	Date:	Jan 23
Project No:	Drawing No:	Rev No:	
[3017]	W210	-	

SCALE NTS @ A3

All dimensions to be checked on site.
Do not Scale from the drawing.
Any discrepancies to be reported to the Project
Surveyor before the commencement of any works.

NOTES:
Vertex Survey Info (received 10/08/18)
14107_Chester_Road_Manchester_MASTER.dwg

Ordnance Survey
os-colour.dwg

Cardno
Topographical Survey (received 27/11/15)
3473-0815-91_Final.dwg

Technics
3D Scanning Survey (received 27/11/15)
3519-1115-01_3D Model.dwg

Grayscanlanhill Chartered Building Surveyors
Plot 10 Massing Context Model As proposed.skp
Plot 10 Massing Context Model - Previous SRF (2018).skp

3D Massing (received 31/10/22)
172_TGA_XX_XX_M3_A_0100_P03 White Site Context
Model Massing.skp
1172-TGA-XX-XX-M3-A-0101 - Material Model.skp

Key:

-			
Revisions:	Date:	Init:	

Proximity

Kennedy House, 31 Stamford Street,
Altrincham, WA14 1ES

Client:
Ask Real Estate

Project:
First Street,
Manchester

Drawing Title:
Windows Location
Macintosh Mill

Drawn:	TP	Scale:	NTS @ A3
Checked:	-	Date:	Jan 23
Project No:	Drawing No:	Rev No:	
[3017]	W211	-	

SCALE NTS @ A3

All dimensions to be checked on site.
Do not Scale from the drawing.
Any discrepancies to be reported to the Project
Surveyor before the commencement of any works.

NOTES:
Vertex Survey Info (received 10/08/18)
14107_Chester_Road_Manchester_MASTER.dwg

Ordnance Survey
os-colour.dwg

Cardno
Topographical Survey (received 27/11/15)
3473-0815-91_Final.dwg

Technics
3D Scanning Survey (received 27/11/15)
3519-1115-01_3D Model.dwg

Grayscanlanhill Chartered Building Surveyors
Plot 10 Massing Context Model As proposed.skp
Plot 10 Massing Context Model - Previous SRF (2018).skp

3D Massing (received 31/10/22)
172_TGA_XX_XX_M3_A_0100_P03 White Site Context
Model Massing.skp
1172-TGA-XX-XX-M3-A-0101 - Material Model.skp

Key:

-		
Revisions:	Date:	Init:

Proximity
Kennedy House, 31 Stamford Street,
Altrincham, WA14 1ES

Client:
Ask Real Estate

Project:
First Street,
Manchester

Drawing Title:
Windows Location
Chorlton Mill

Drawn:	TP	Scale:	NTS @ A3
Checked:	-	Date:	Jan 23
Project No:	[3017]	Drawing No:	W212
		Rev No:	-

SCALE NTS @ A3

All dimensions to be checked on site.
Do not Scale from the drawing.
Any discrepancies to be reported to the Project
Surveyor before the commencement of any works.

NOTES:
Vertex Survey Info (received 10/08/18)
14107_Chester_Road_Manchester_MASTER.dwg

Ordnance Survey
os-colour.dwg

Cardno
Topographical Survey (received 27/11/15)
3473-0815-91_Final.dwg

Technics
3D Scanning Survey (received 27/11/15)
3519-1115-01_3D Model.dwg

Grayscanlanhill Chartered Building Surveyors
Plot 10 Massing Context Model As proposed.skp
Plot 10 Massing Context Model - Previous SRF (2018).skp

3D Massing (received 31/10/22)
172_TGA_XX_XX_M3_A_0100_P03 White Site Context
Model Massing.skp
1172-TGA-XX-XX-M3-A-0101 - Material Model.skp

Key:		

-		
Revisions:	Date:	Init:

Proximity

Kennedy House, 31 Stamford Street,
Altrincham, WA14 1ES


Client:
Ask Real Estate

Project:
First Street,
Manchester

Drawing Title:
Windows Location
Manchester Student Village

Drawn:	TP	Scale:	NTS @ A3
Checked:	-	Date:	Jan 23
Project No:	[3017]	Drawing No:	W213
		Rev No:	-

Cambridge Street

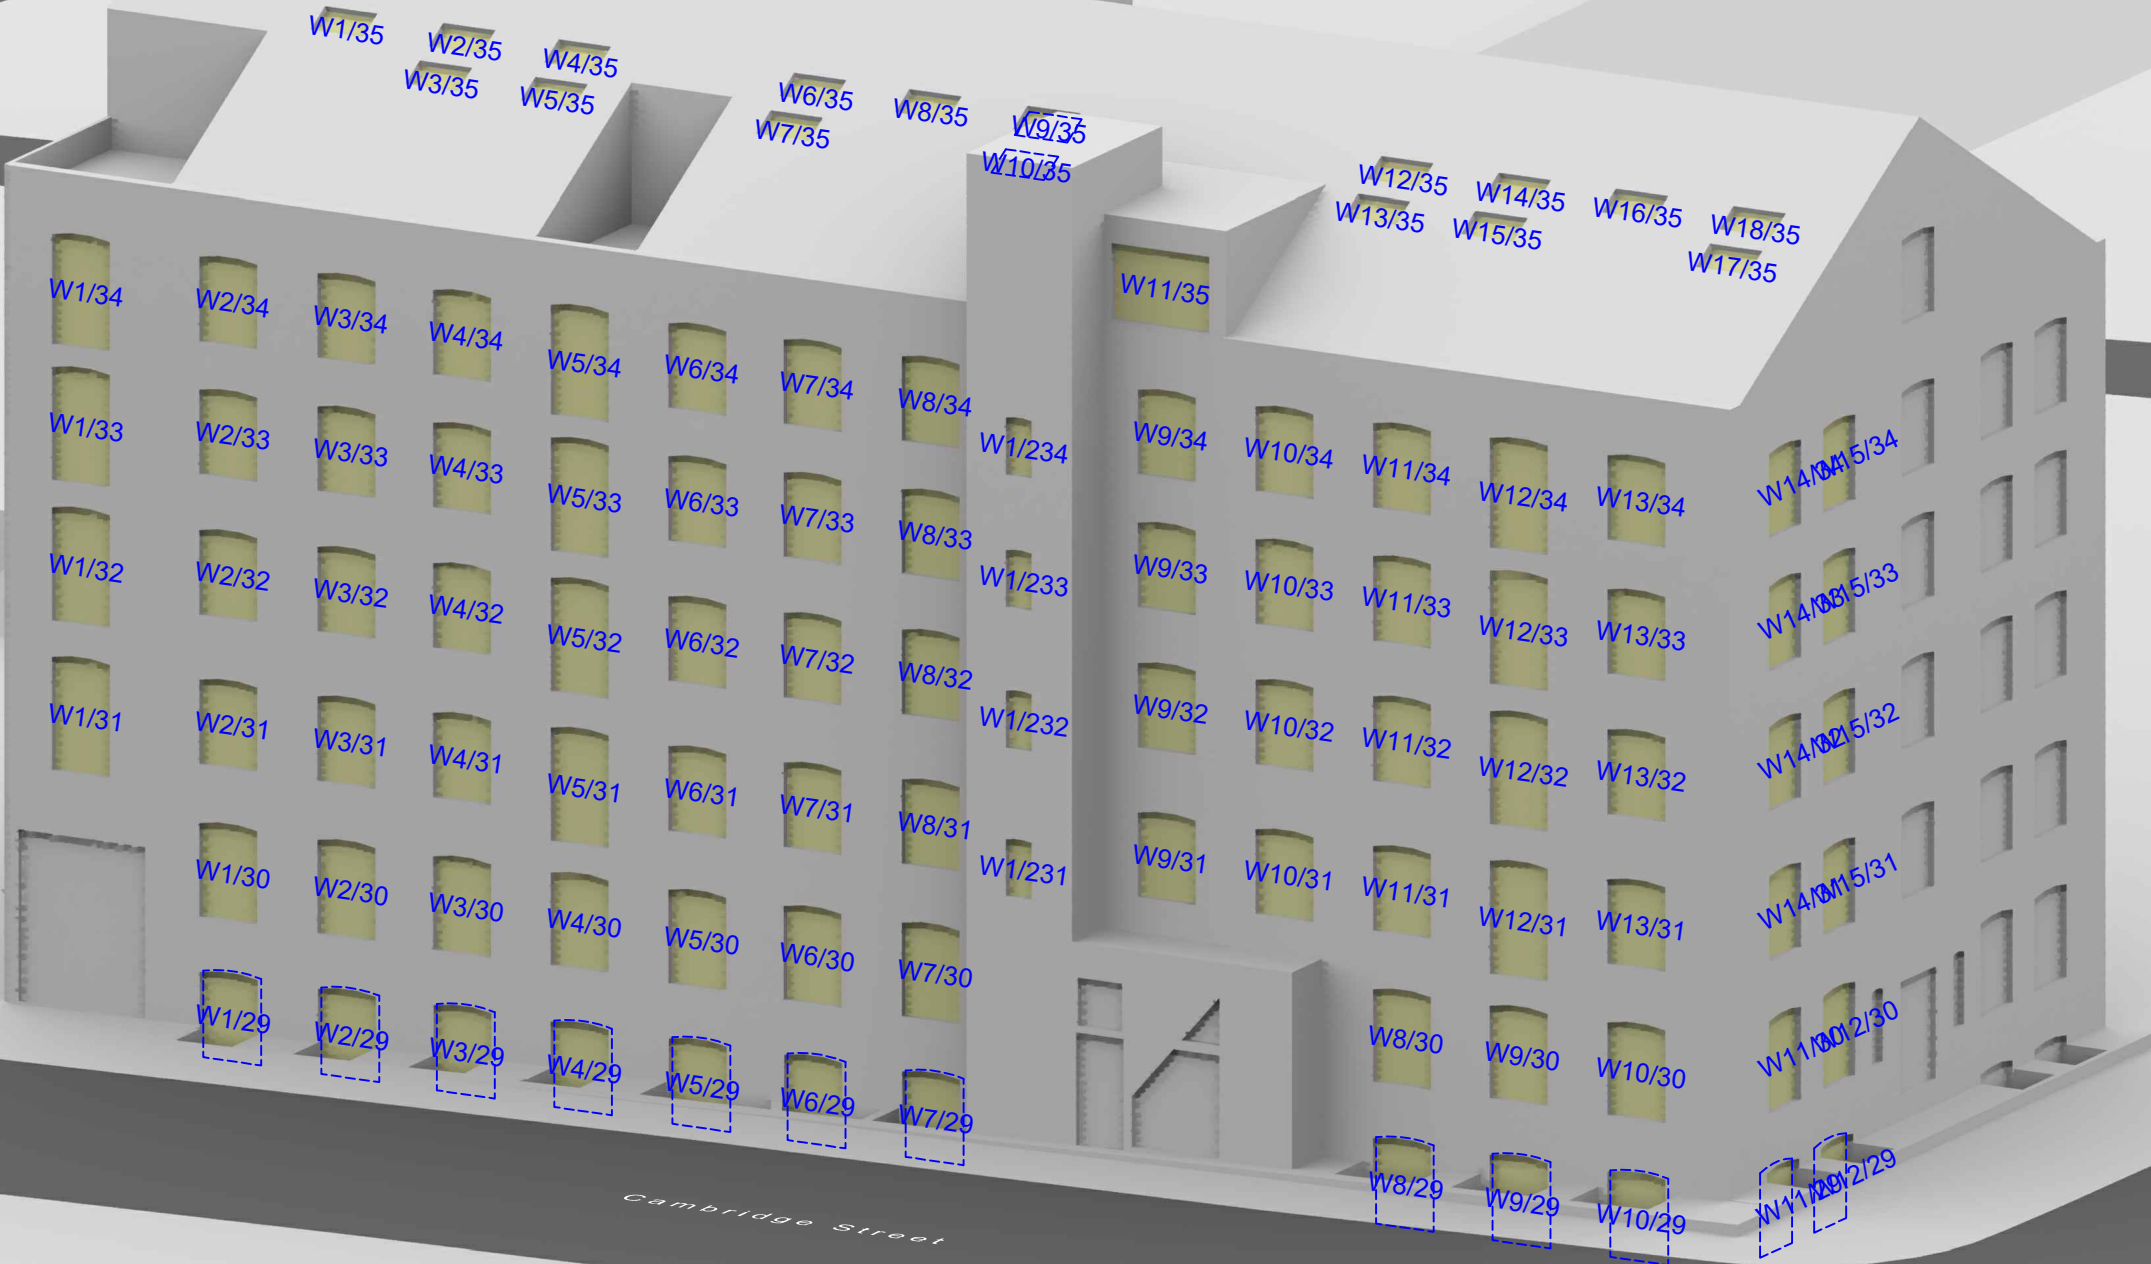

All dimensions to be checked on site.
Do not Scale from the drawing.
Any discrepancies to be reported to the Project
Surveyor before the commencement of any works.

NOTES:
Vertex Survey Info (received 10/08/18)
14107_Chester_Road_Manchester_MASTER.dwg

Ordnance Survey
os-colour.dwg

Cardno
Topographical Survey (received 27/11/15)
3473-0815-91_Final.dwg

Technics
3D Scanning Survey (received 27/11/15)
3519-1115-01_3D Model.dwg

Grayscanlanhill Chartered Building Surveyors
Plot 10 Massing Context Model As proposed.skp
Plot 10 Massing Context Model - Previous SRF (2018).skp

3D Massing (received 31/10/22)
172_TGA_XX_XX_M3_A_0100_P03 White Site Context
Model Massing.skp
1172-TGA-XX-XX-M3-A-0101 - Material Model.skp

Key:		
-		

-		
Revisions:	Date:	Init:

Proximity
Kennedy House, 31 Stamford Street,
Altrincham, WA14 1ES

Client:
Ask Real Estate

Project:
First Street,
Manchester

Drawing Title:
Windows Location
Cambridge Mill

Drawn:	TP	Scale:	NTS @ A3
Checked:	-	Date:	Jan 23
Project No:	Drawing No:	Rev No:	
[3017]	W214	-	

SCALE NTS @ A3

All dimensions to be checked on site.
Do not Scale from the drawing.
Any discrepancies to be reported to the Project
Surveyor before the commencement of any works.

NOTES:
Vertex Survey Info (received 10/08/18)
14107_Chester_Road_Manchester_MASTER.dwg

Ordnance Survey
os-colour.dwg

Cardno
Topographical Survey (received 27/11/15)
3473-0815-91_Final.dwg

Technics
3D Scanning Survey (received 27/11/15)
3519-1115-01_3D Model.dwg

Grayscanlanhill Chartered Building Surveyors
Plot 10 Massing Context Model As proposed.skp
Plot 10 Massing Context Model - Previous SRF (2018).skp

3D Massing (received 31/10/22)
172_TGA_XX_XX_M3_A_0100_P03 White Site Context
Model Massing.skp
1172-TGA-XX-XX-M3-A-0101 - Material Model.skp

Key:		

-		
Revisions:	Date:	Init:

Proximity

Kennedy House, 31 Stamford Street,
Altrincham, WA14 1ES

Client:
Ask Real Estate

Project:
First Street,
Manchester

Drawing Title:
Windows Location
Downing Co-Living

Drawn:	TP	Scale:	NTS @ A3
Checked:	-	Date:	Jan 23
Project No:	Drawing No:	Rev No:	
[3017]	W215	-	

SCALE NTS @ A3

All dimensions to be checked on site.
Do not Scale from the drawing.
Any discrepancies to be reported to the Project
Surveyor before the commencement of any works.

NOTES:

Vertex Survey Info (received 10/08/18)
14107_Chester_Road_Manchester_MASTER.dwg

Ordinance Survey
os-colour.dwg

Cardno
Topographical Survey (received 27/11/15)
3473-0815-91_Final.dwg

Technics
3D Scanning Survey (received 27/11/15)
3519-1115-01_3D Model.dwg

Grayscanlanhill Chartered Building Surveyors
Plot 10 Massing Context Model As proposed.skp
Plot 10 Massing Context Model - Previous SRF (2018).skp

3D Massing (received 31/10/22)
172_TGA_XX_XX_M3_A_0100_P03 White Site Context
Model Massing.skp
1172-TGA-XX-XX-M3-A-0101 - Material Model.skp

Key:					
-					
Revisions:			Date:	Init:	
Proximity Kennedy House, 31 Stamford Street, Altrincham, WA14 1ES					
Client: Ask Real Estate					
Project: First Street, Manchester					
Drawing Title: Windows Location Downing Co-Living					
Drawn:		TP	Scale:		NTS @ A3
Checked:		-	Date:		Jan 23
Project No:			Drawing No:		Rev No:
[3017]			W216		-

SCALE NTS @ A3

All dimensions to be checked on site.
Do not Scale from the drawing.
Any discrepancies to be reported to the Project
Surveyor before the commencement of any works.

NOTES:
Vertex Survey Info (received 10/08/18)
14107_Chester_Road_Manchester_MASTER.dwg

Ordnance Survey
os-colour.dwg

Cardno
Topographical Survey (received 27/11/15)
3473-0815-91_Final.dwg

Technics
3D Scanning Survey (received 27/11/15)
3519-1115-01_3D Model.dwg

Grayscanlanhill Chartered Building Surveyors
Plot 10 Massing Context Model As proposed.skp
Plot 10 Massing Context Model - Previous SRF (2018).skp

3D Massing (received 31/10/22)
172_TGA_XX_XX_M3_A_0100_P03 White Site Context
Model Massing.skp
1172-TGA-XX-XX-M3-A-0101 - Material Model.skp

Key:		

-		
Revisions:	Date:	Init:

Proximity

Kennedy House, 31 Stamford Street,
Altrincham, WA14 1ES

Client:
Ask Real Estate

Project:
First Street,
Manchester

Drawing Title:
Windows Location
City South Apartments

Drawn:	TP	Scale:	NTS @ A3
Checked:	-	Date:	Jan 23
Project No:	[3017]	Drawing No:	W217
		Rev No:	-