


Existing
Proposed

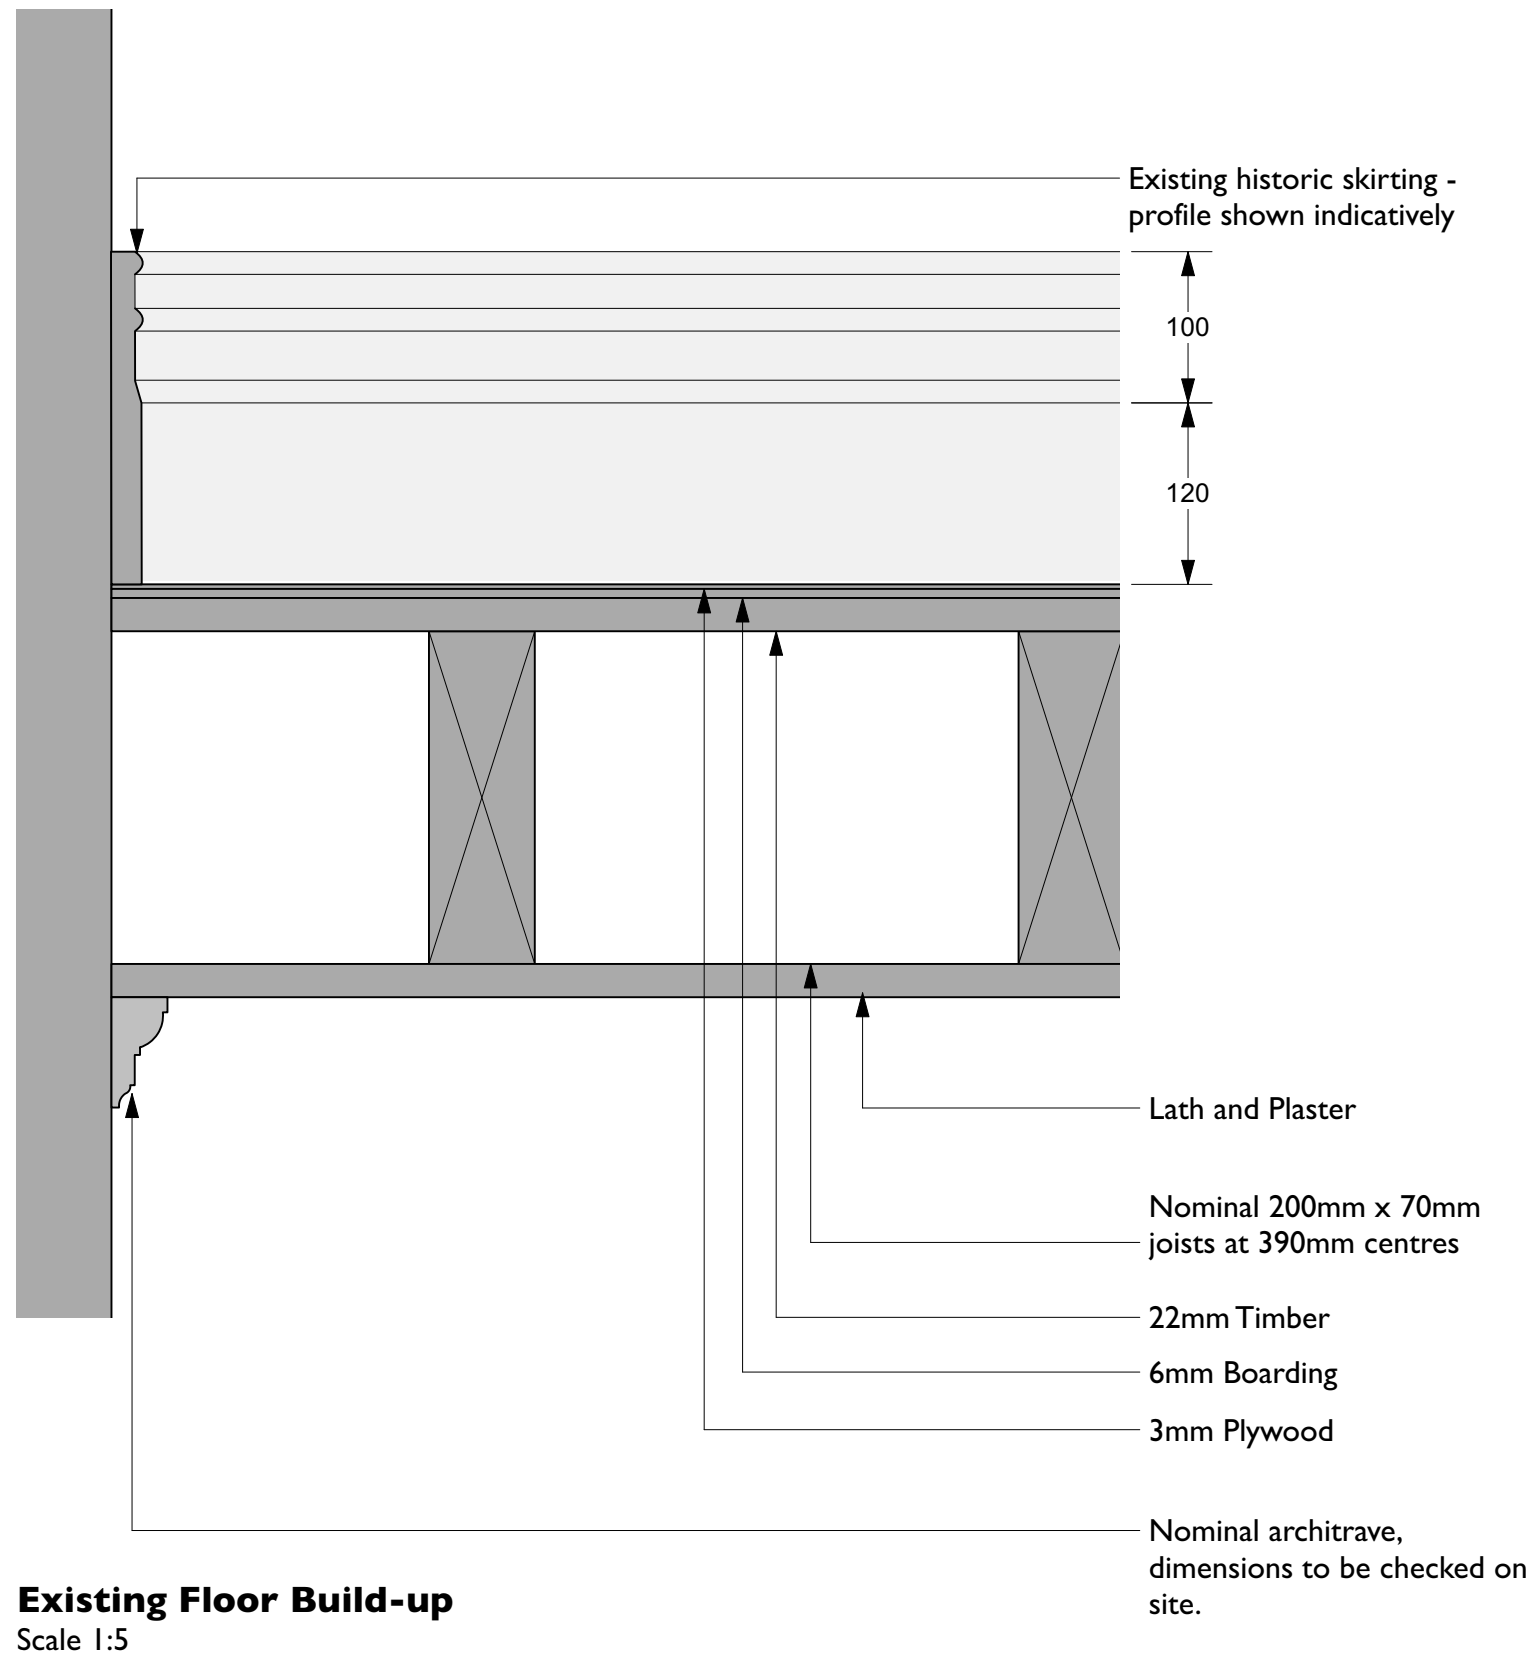

Rev	Note	DRN	CHK
-----	------	-----	-----

St Margarets, Manchester
For Charlotte Street Estates

Existing Floor Build Up

scheme	1907
drwg no.	E(410)
revision	

scale	1:5 @ A3
date first drawn	June 2022
drawn	RG

SK sketch E existing P proposed T tender C construction FI final issue

www.ateliermb.co.uk
t 0161 236 0051
e architect@ateliermb.co.uk