



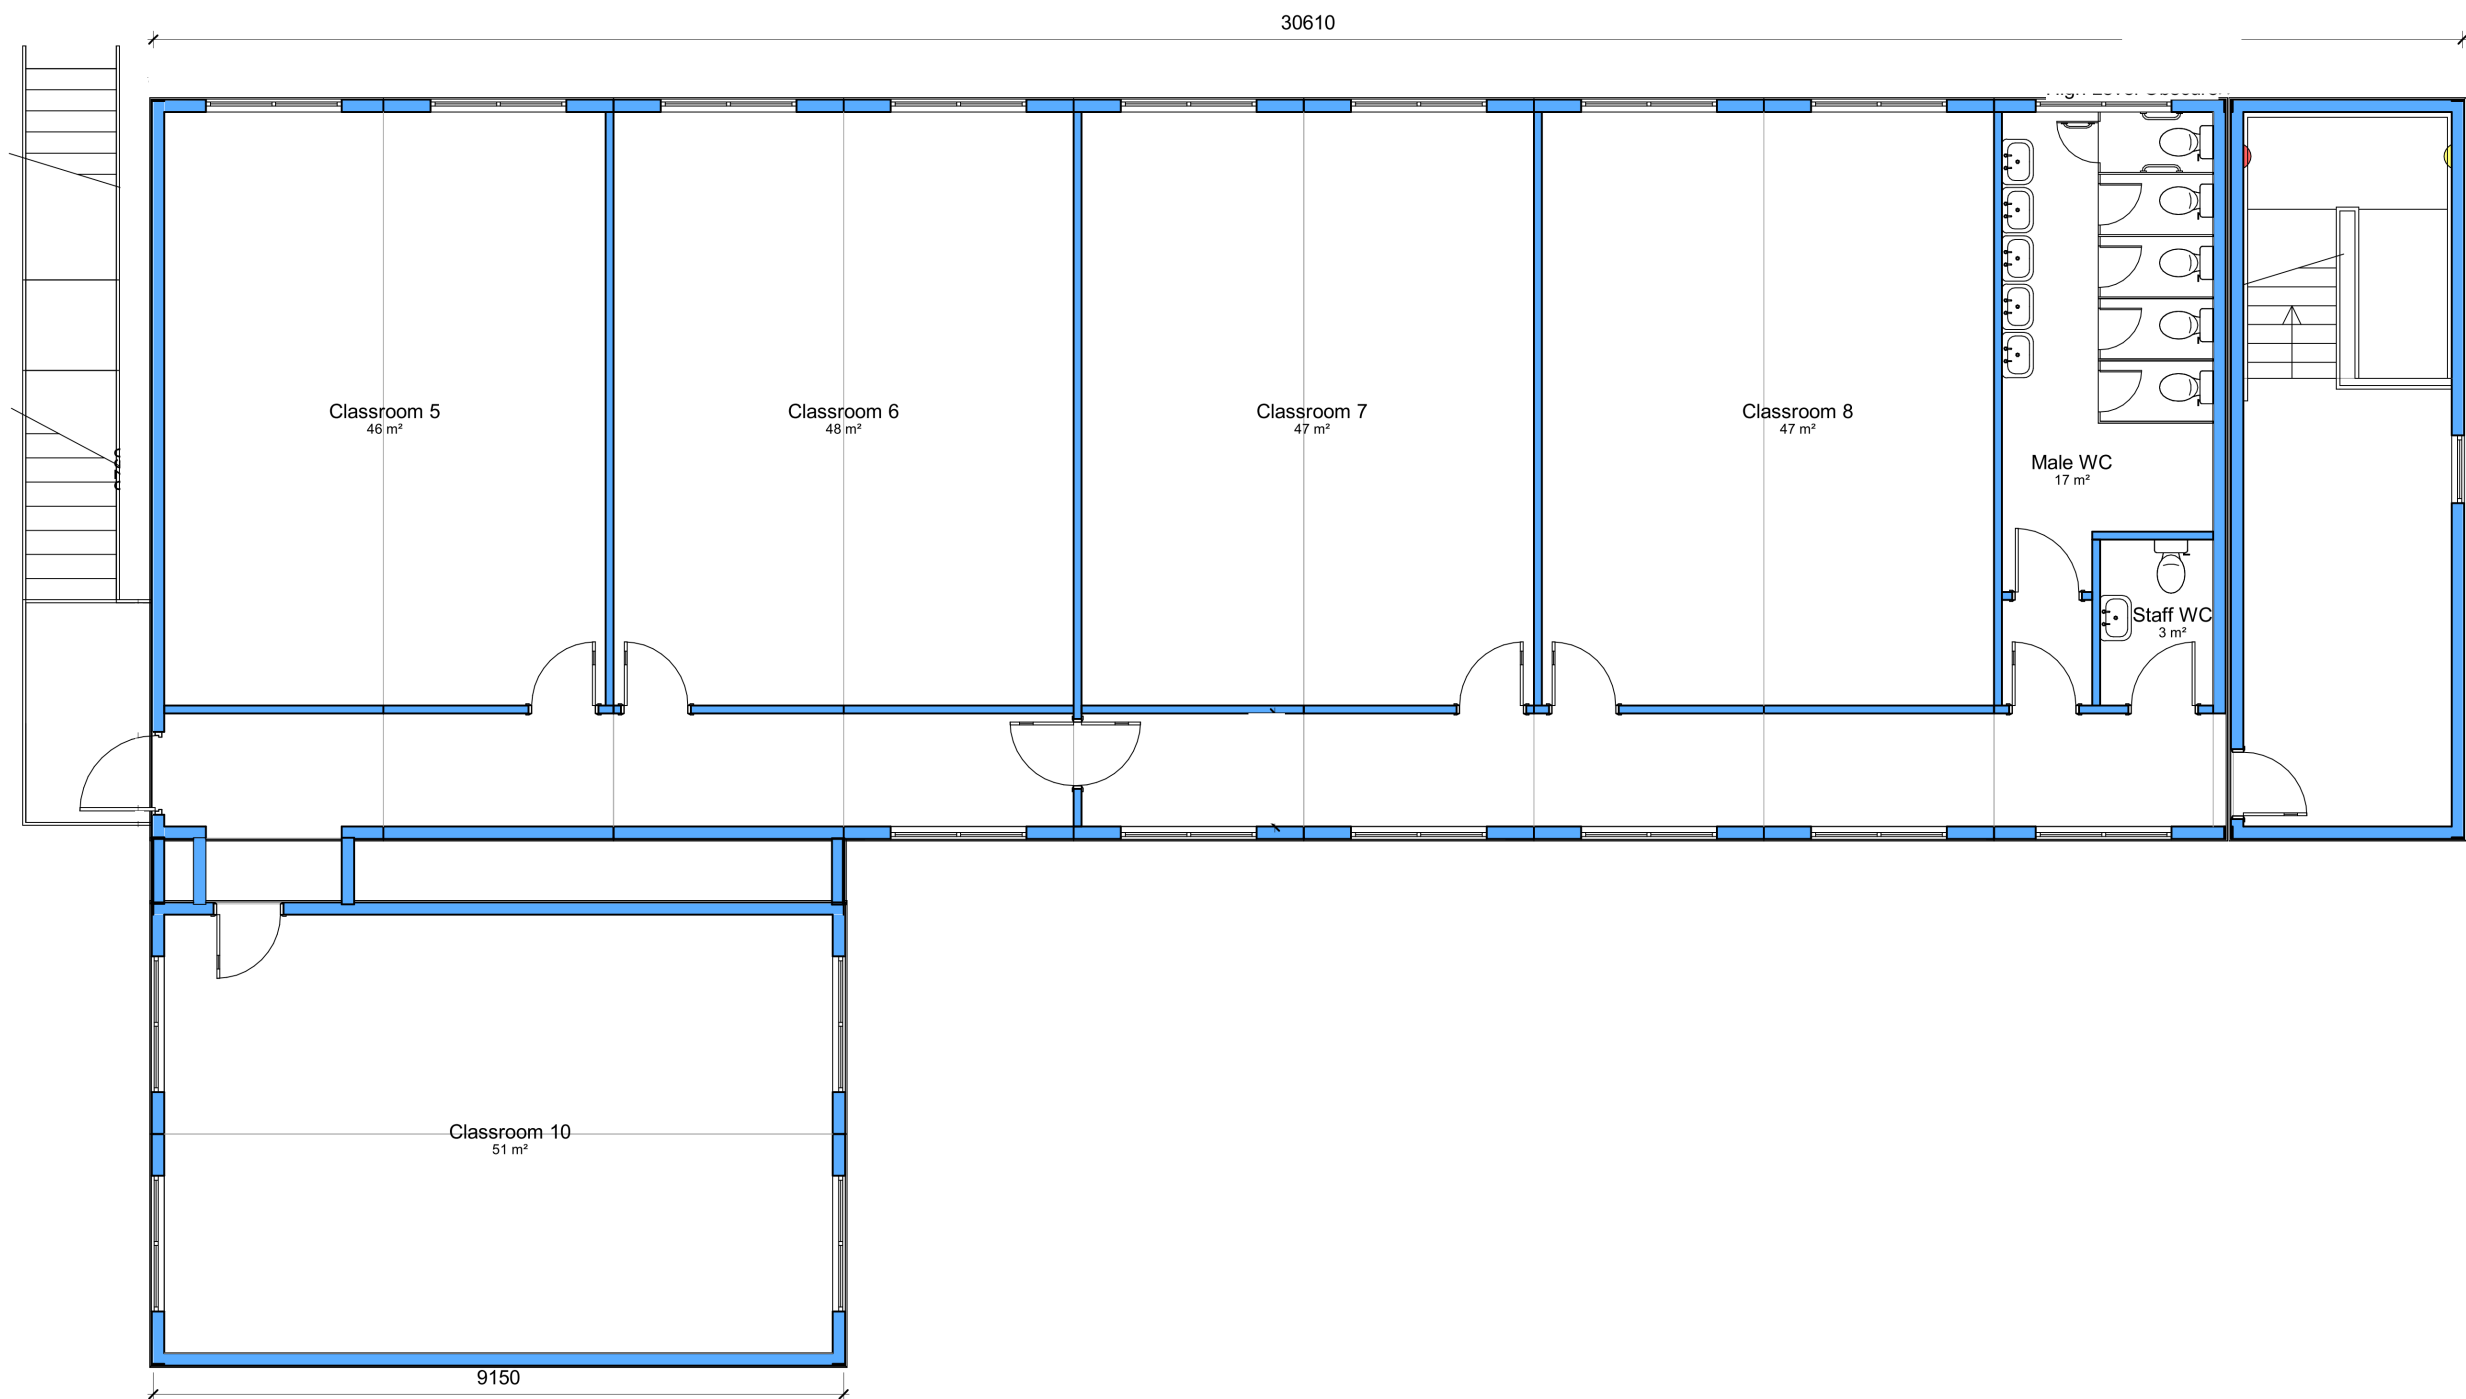

Proposed First Floor Plan

1:75

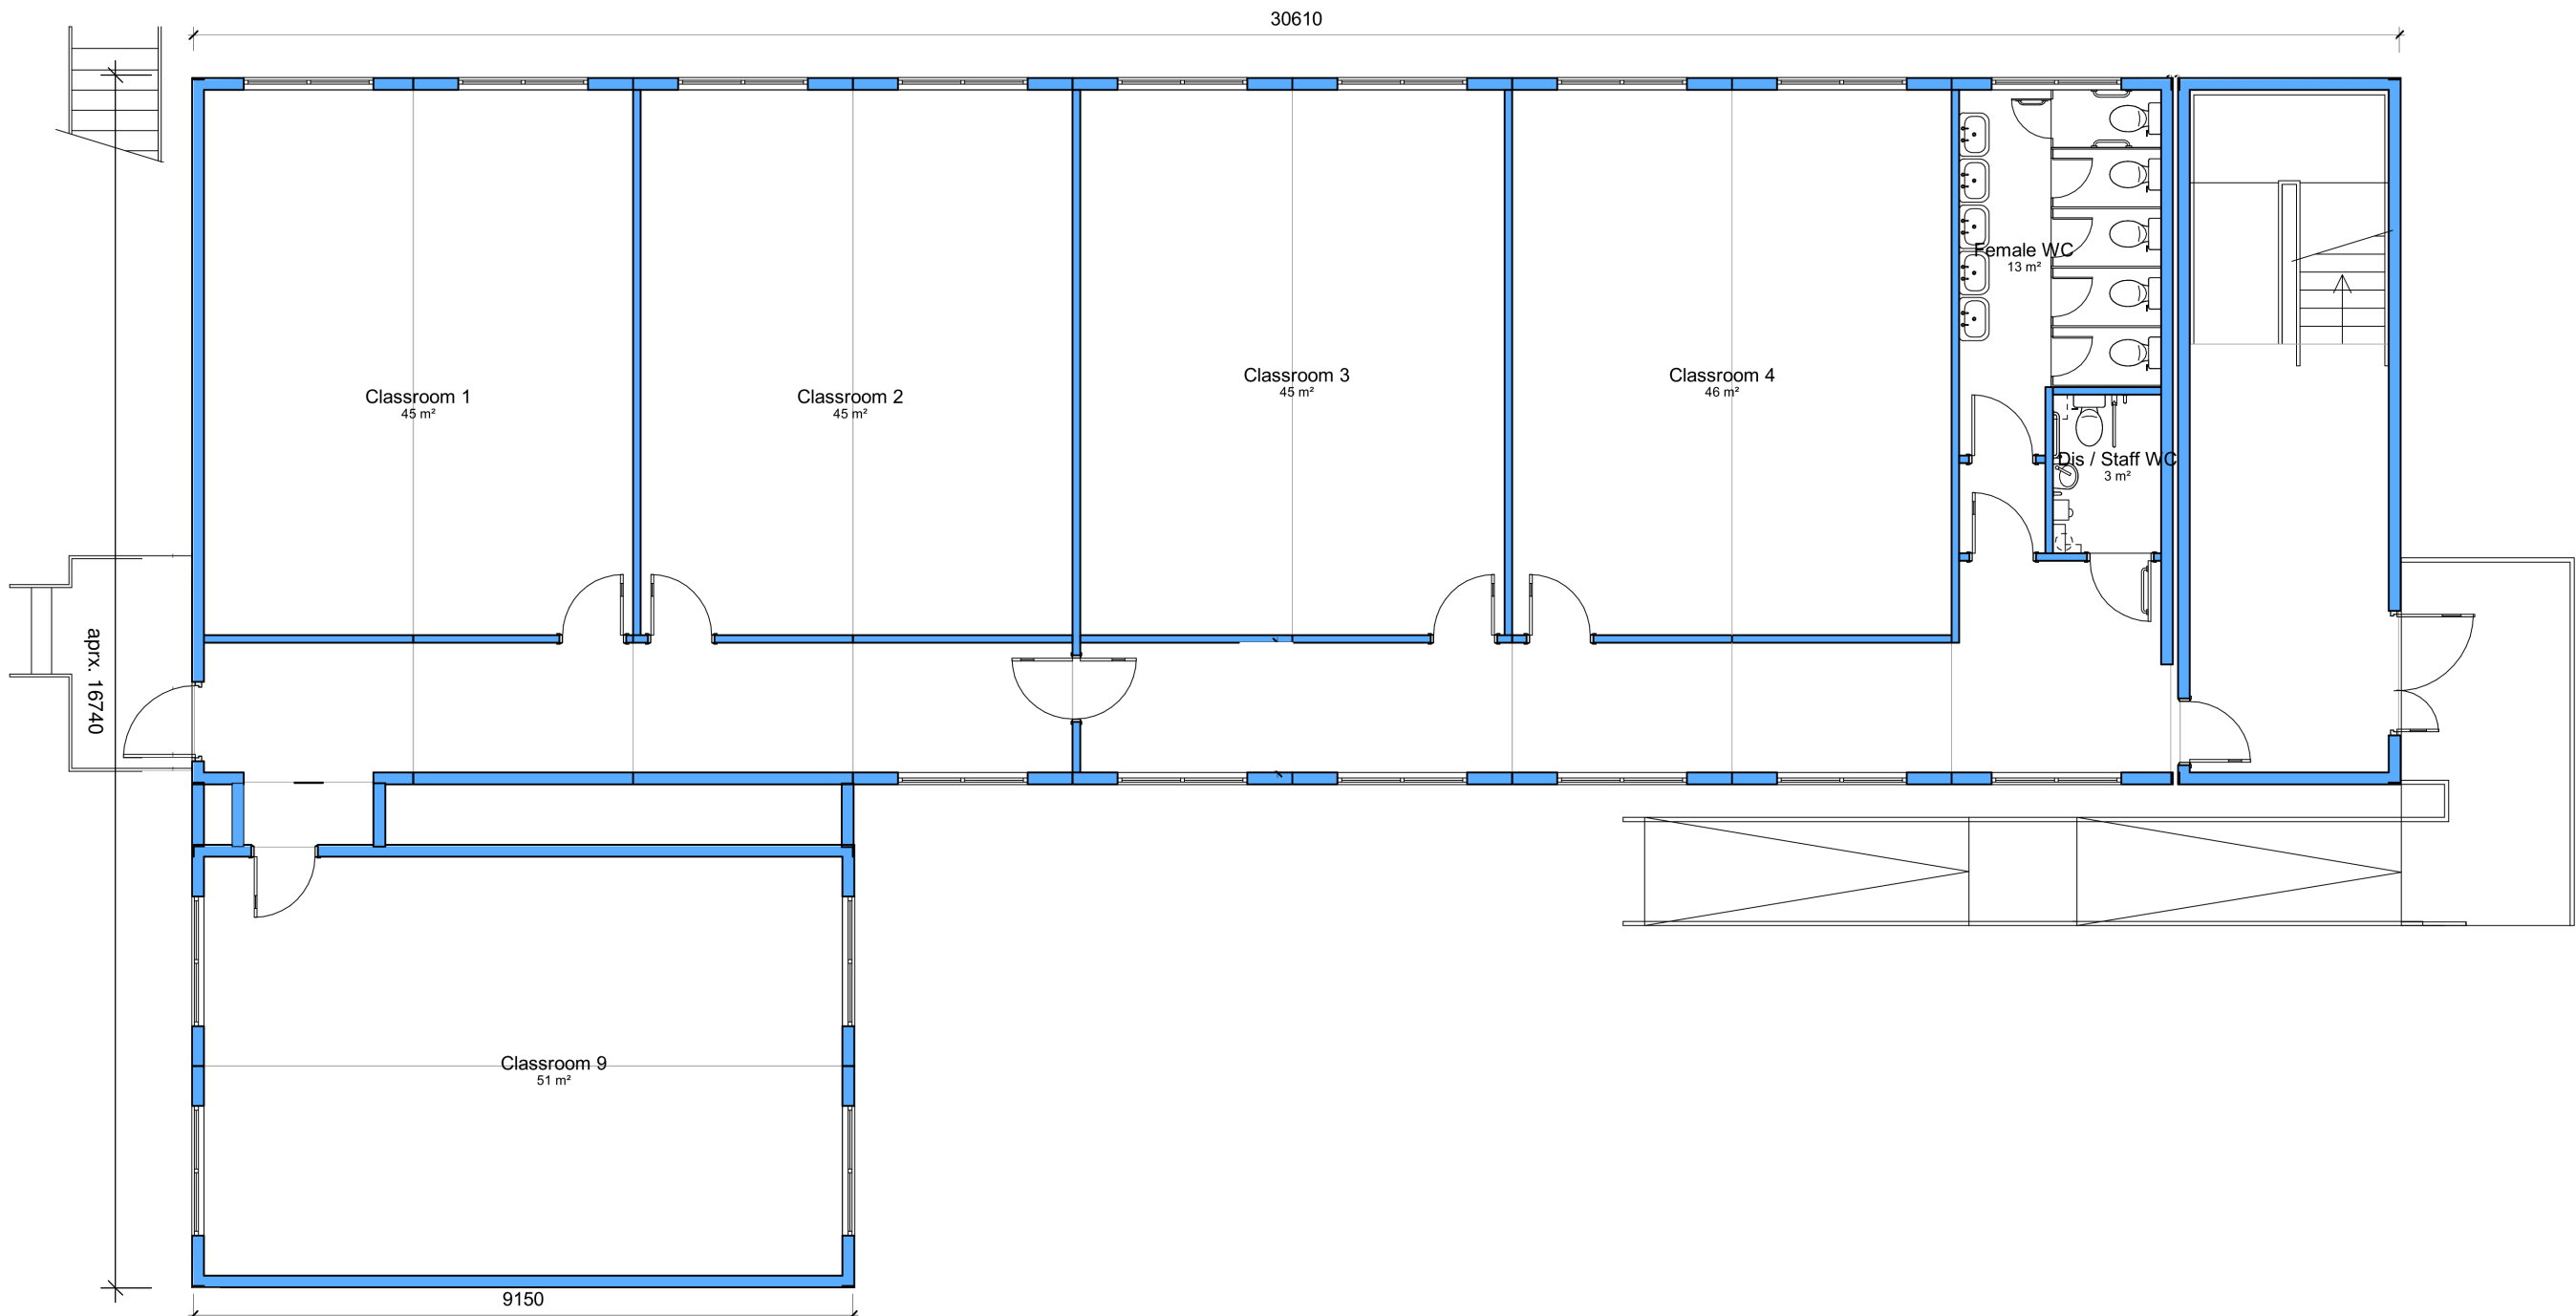

Proposed Ground Floor Plan

1:75

Notes
The Contractor is to check all dimensions and conditions on site before commencing. Do not scale from this drawing.
This drawing remains the copyright of POZZONI Architecture Ltd.

Scale Bars		TO BE USED ONLY AS GUIDANCE			
1:100	mm	1000	3000	5000	
1:200	mm	5000	8000		
1:500	M	5	15	25	
1:1250	M	10	30	50	70

P01	Issued for Planning		CP	17.03.23
Rev	Description		By	Date
Client	Xaverian College			
Job	Xaverian College Temporary Classrooms			
Drawing	Proposed GA Plans			
Issued For	POZ Ref.		Rev	P01
6037- POZ- XX- ZZ- D- A-1200				
Date	01/03/2023	Scale	As indicated	@ A2
Project Status	3D CoOrd	2D CoOrd	CP	CM
		Approved	CM	
Planning	Tender		Construction	
	Design		As Built	

pozzoni

Woodville House
2 Woodville Road
Altrincham
WA14 2FH

+44 161 928 7848
www.pozzoni.co.uk
architects@pozzoni.co.uk