


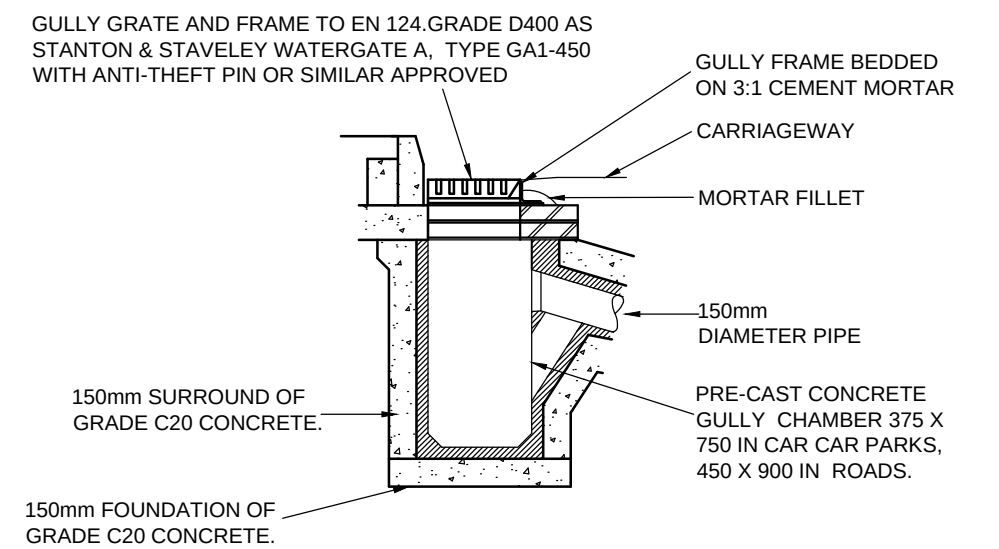


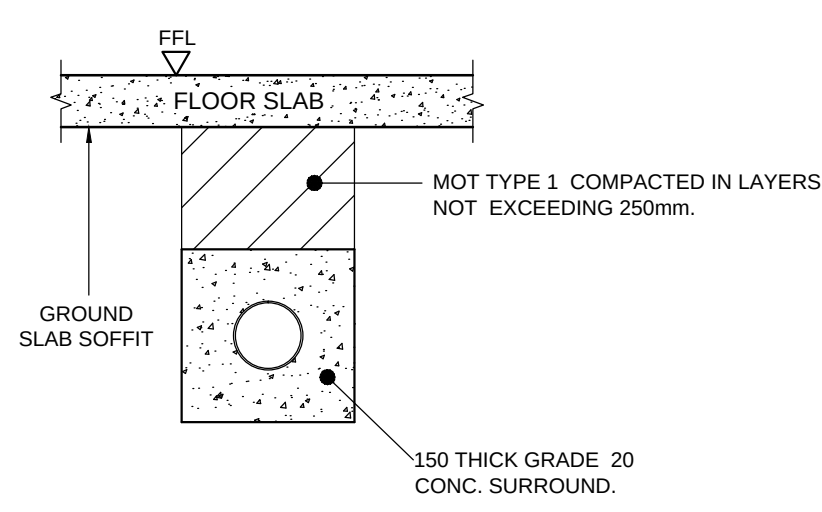

TYPICAL MANHOLE DETAIL-TYPE D.
DEPTH FROM GROUND LEVEL TO SOFFIT OF PIPE LESS THAN 1.00M.

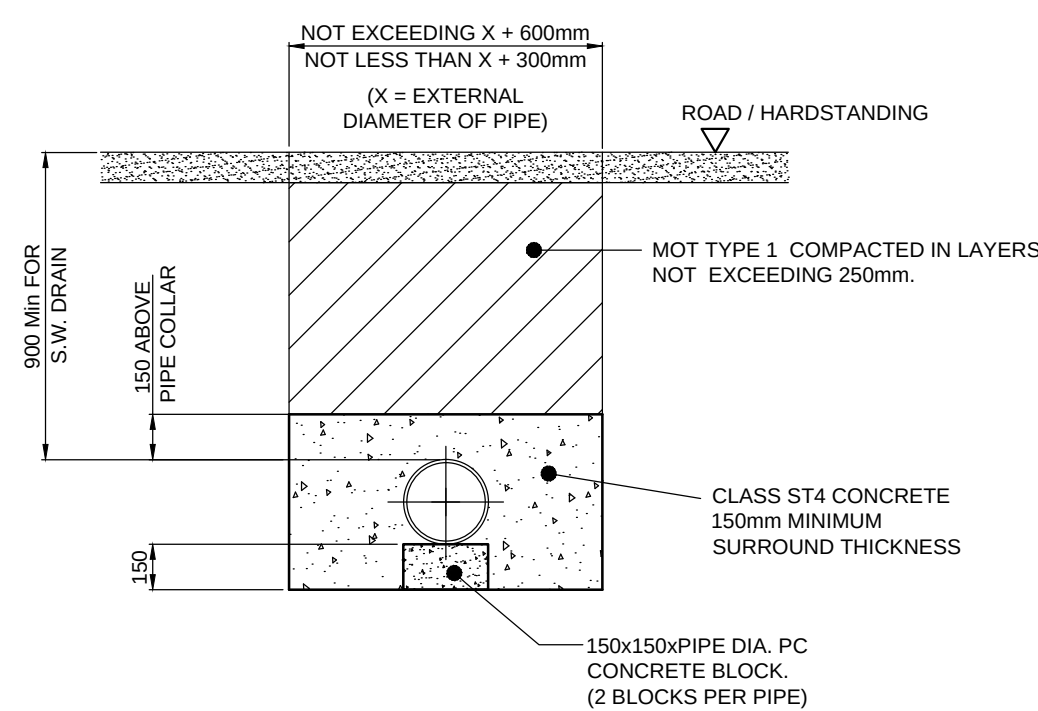

MAX DEPTH FROM GROUND LEVEL TO SOFFIT OF PIPE 3.0M TO 6.0M

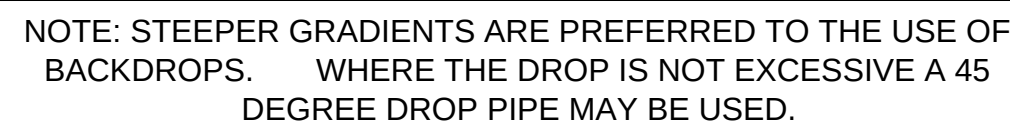

1. UNDER SOFT LANDSCAPING PROVIDE GRANULAR BED DETAIL.
2. UNDER ROADS AND HARDSTANDINGS WHERE PIPE HAS OVER 0.9 M COVER PROVIDE CLASS S BEDDING.
3. UNDER ROADS AND HARDSTANDINGS WHERE PIPE HAS LESS THAN 0.9 M COVER PROVIDE CONCRETE BED DETAIL.
4. WHERE PIPES PASS UNDER BUILDINGS THEY SHALL BE SURROUNDED IN CONCRETE AND HAVE MoT TYPE 1 BACKFILL.

THIS DRAWING TO BE READ IN CONJUNCTION WITH
SCA DRAWING 1747-4/1

Rev.	Description	By	Date
			
Client CHICKEN CABINS LTD.			
Site address KFC DRIVE THROUGH SECTION OF TESCO CAR PARK ALTRINCHAM ROAD, BAGULEY. MANCHESTER, M23 9TJ.			
Title DRAINAGE DETAILS (SHEET 2 OF 2)			
Stevenson Calam Associates CONSULTING ENGINEERS ORNHAMS HALL, BOROUGHBRIDGE, NORTH YORKSHIRE, YO51 9JH. Telephone (01423) 530999 Facsimile (01423) 520028 Email: stevenson.calam@btconnect.com			
Project Manager/ Checked		Drawn By NC	Scale AS SHOWN
			Date FEB. 2022
Arch./Des. GS	Drawing Number 1747-4/2	Rev.	