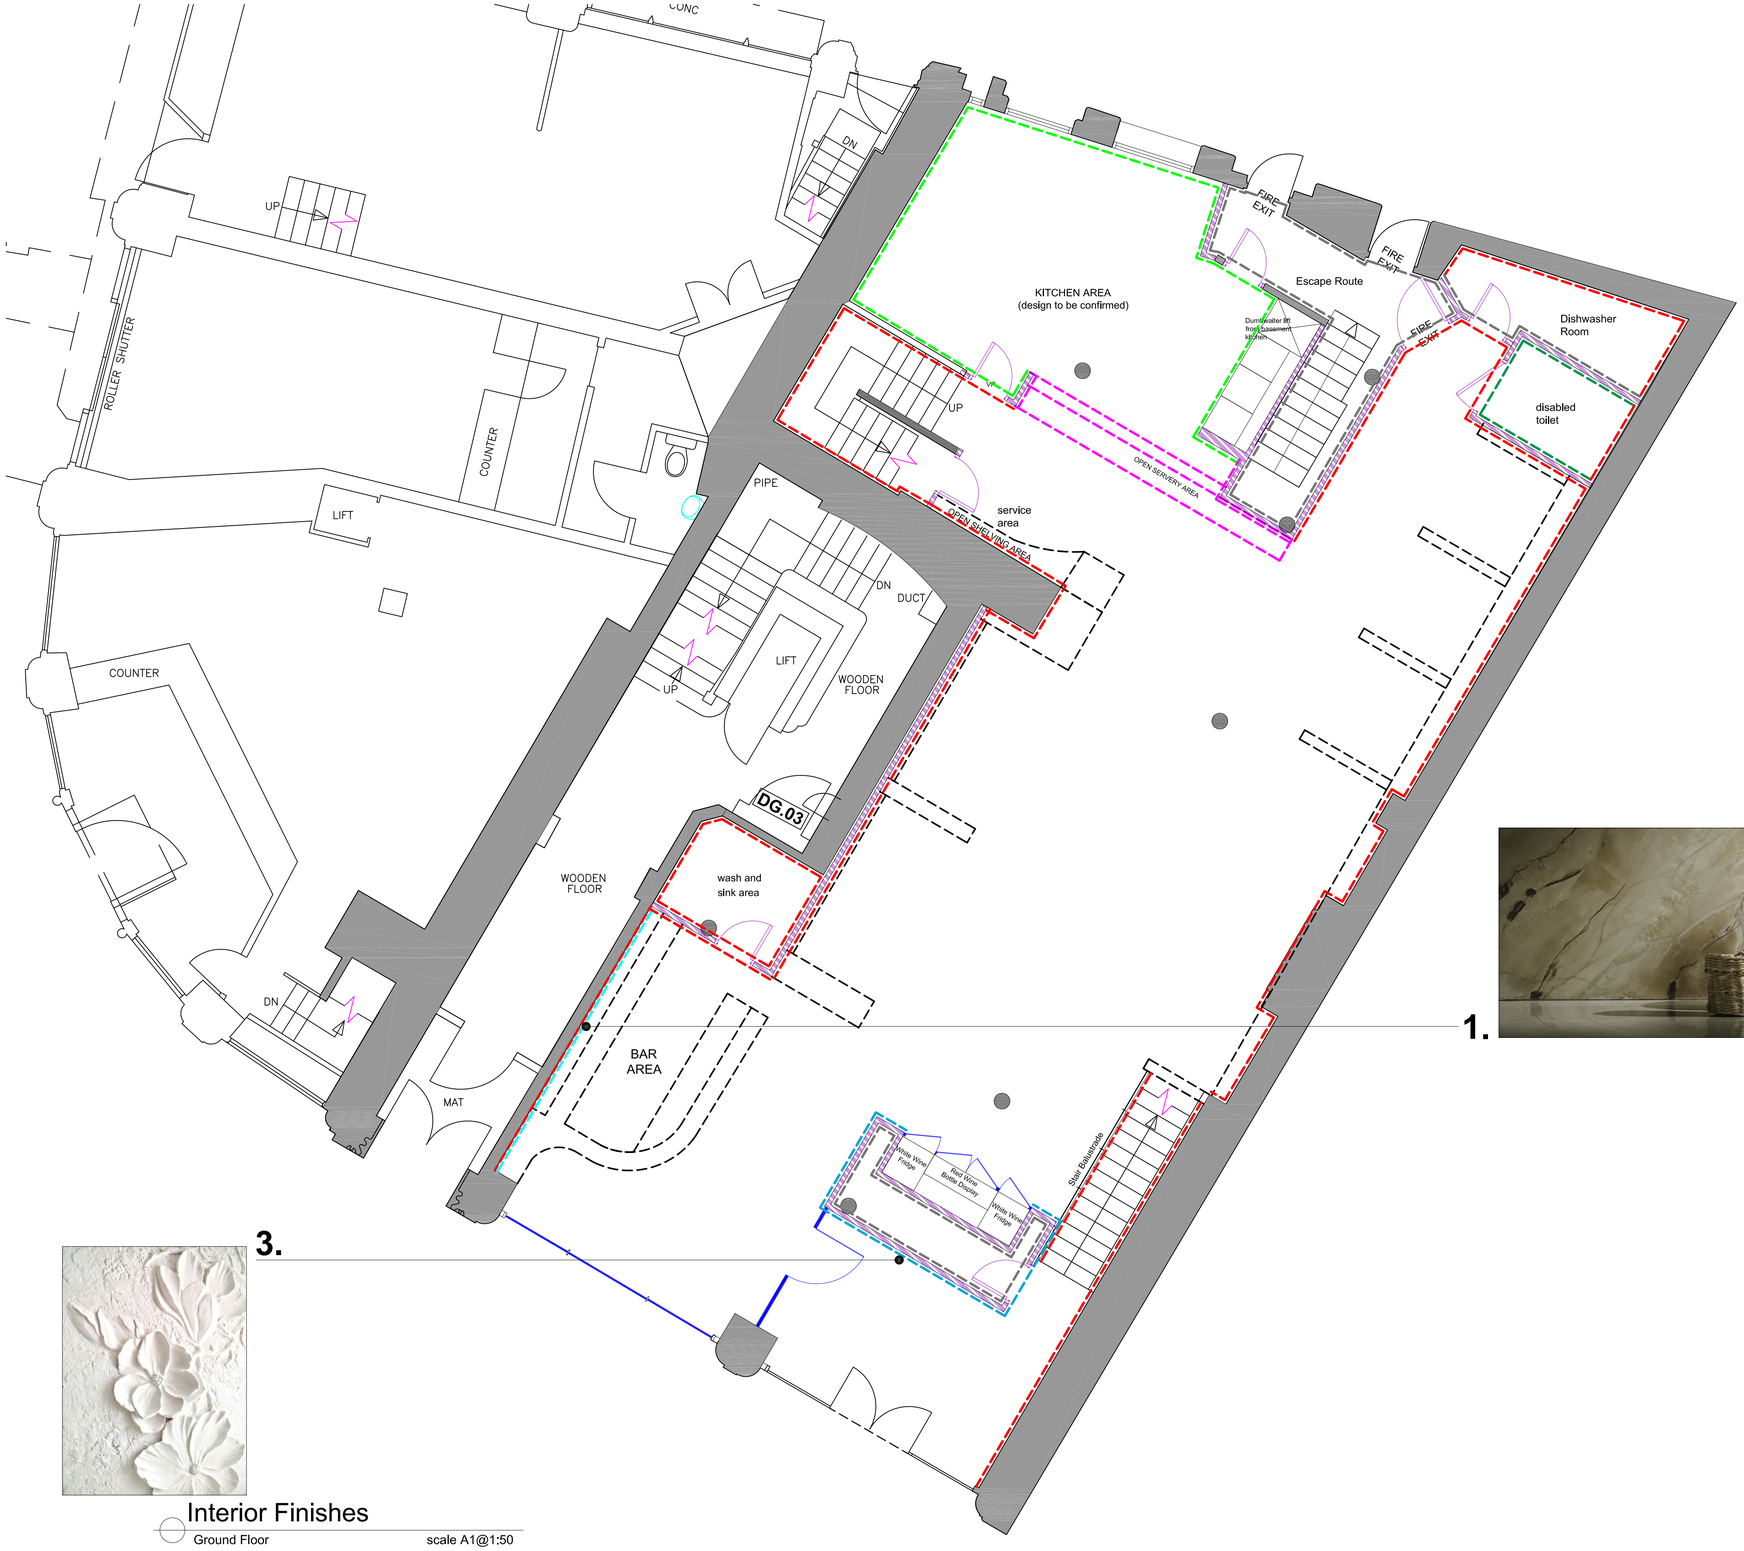


1.

3.

Interior Finishes

Ground Floor scale A1@1:50

WALL FINISHES

TILE FINISH 01:
Location: Kitchen
Supplier: Tiles Direct
Colour: Rodin Victorian Green
Size: 150x150mm
Area: 26m2

PAINT FINISH 01:
Location: Restaurant Walls
Supplier: Farrow & Ball or Equivalent
Type: Estate Emulsion (SD Value 0.01)
Colour: All White (No 2005)
Area: 311m2

PAINT FINISH 02:
Location: Dishwasher & Escape
Supplier: Dulux
Colour: White
Area: 56m2

PAINT FINISH 03:
Location: DDA Toilet
Supplier: Farrow & Ball or Equivalent
Type: Estate Emulsion (SD Value 0.01
Colour: All White (No 2005)
Area: 22m2

PAINT FINISH 04:
Location: Cloaks
Supplier: Dulux
Colour: White
Area: 25m2

PAINT FINISH 05:
Location: Cornicing & Dado
Supplier: Farrow & Ball or Equivalent
Type: Estate Emulsion (SD Value 0.01)
Colour: All White (No 2005)
Area: 15m2

DECORATIVE PLASTER FINISH

PLASTER FINISH 01:
Location: Behind the Bar
Supplier: Stucco & Stucco
Range: Novocolor
Colour: Minerals Marmorino
Area: 12m2

PLASTER FINISH 02:
Location: Wine storage/cloaks
Supplier: Stucco & Stucco
Range: Novocolor
Colour: White with stencil
Area: 8m2

NATURAL STONE

STONE FINISH 01:
Location: Kitchen Servey
Supplier: TBC
Type: Onyx
Colour: Jade Green

STONE FINISH 02:
Location: Seating Surrounds
Supplier: TBC
Type: Quartz
Colour: TBC
Area: 78m2

General door notes:
- All internal walls that do not have a linning or finish applied to be touched up where needed in in contract white emulsion.

- All new and existing new skirting boards to partitions where not shown to be painted in contract white emulsion.

READ DRAWING IN CONJUNCTION WITH THE ARCHITECTS CONCEPT DESIGN WORKBOOK 01

COPYRIGHT_The copyright in this drawing is vested in Cube8 Studio Ltd and no licence or assignment of any kind has been, or is, granted to any third party whether by provision of copies or originals of the drawings or otherwise unless otherwise agreed in writing. DO NOT SCALE FROM THIS DRAWING.

0161 849239
info@cube8studio.com
studio 427, The Mets, Mcr
Black & White Bld, London
www.cube8studio.com