

This drawing is the property of GWP Architecture. Copyright is reserved by them and the drawing is issued on the condition that it is not copied, reproduced, retained, or disclosed to any unauthorised person, either wholly or in part, without the consent in writing of GWP Architecture.

All drawings and specifications should be read in conjunction with the project health and safety plan, any possible conflicts should be presented to the Planning Coordinator.

All work to be carried out in accordance with current Building Regulations.


Contractors must verify all dimensions at the job before commencing any work or making shop drawings.

Written dimensions should be taken.

Do not scale off drawing.

Do not take digital dimensions from this drawing.

Any discrepancies to be reported to the Architect.

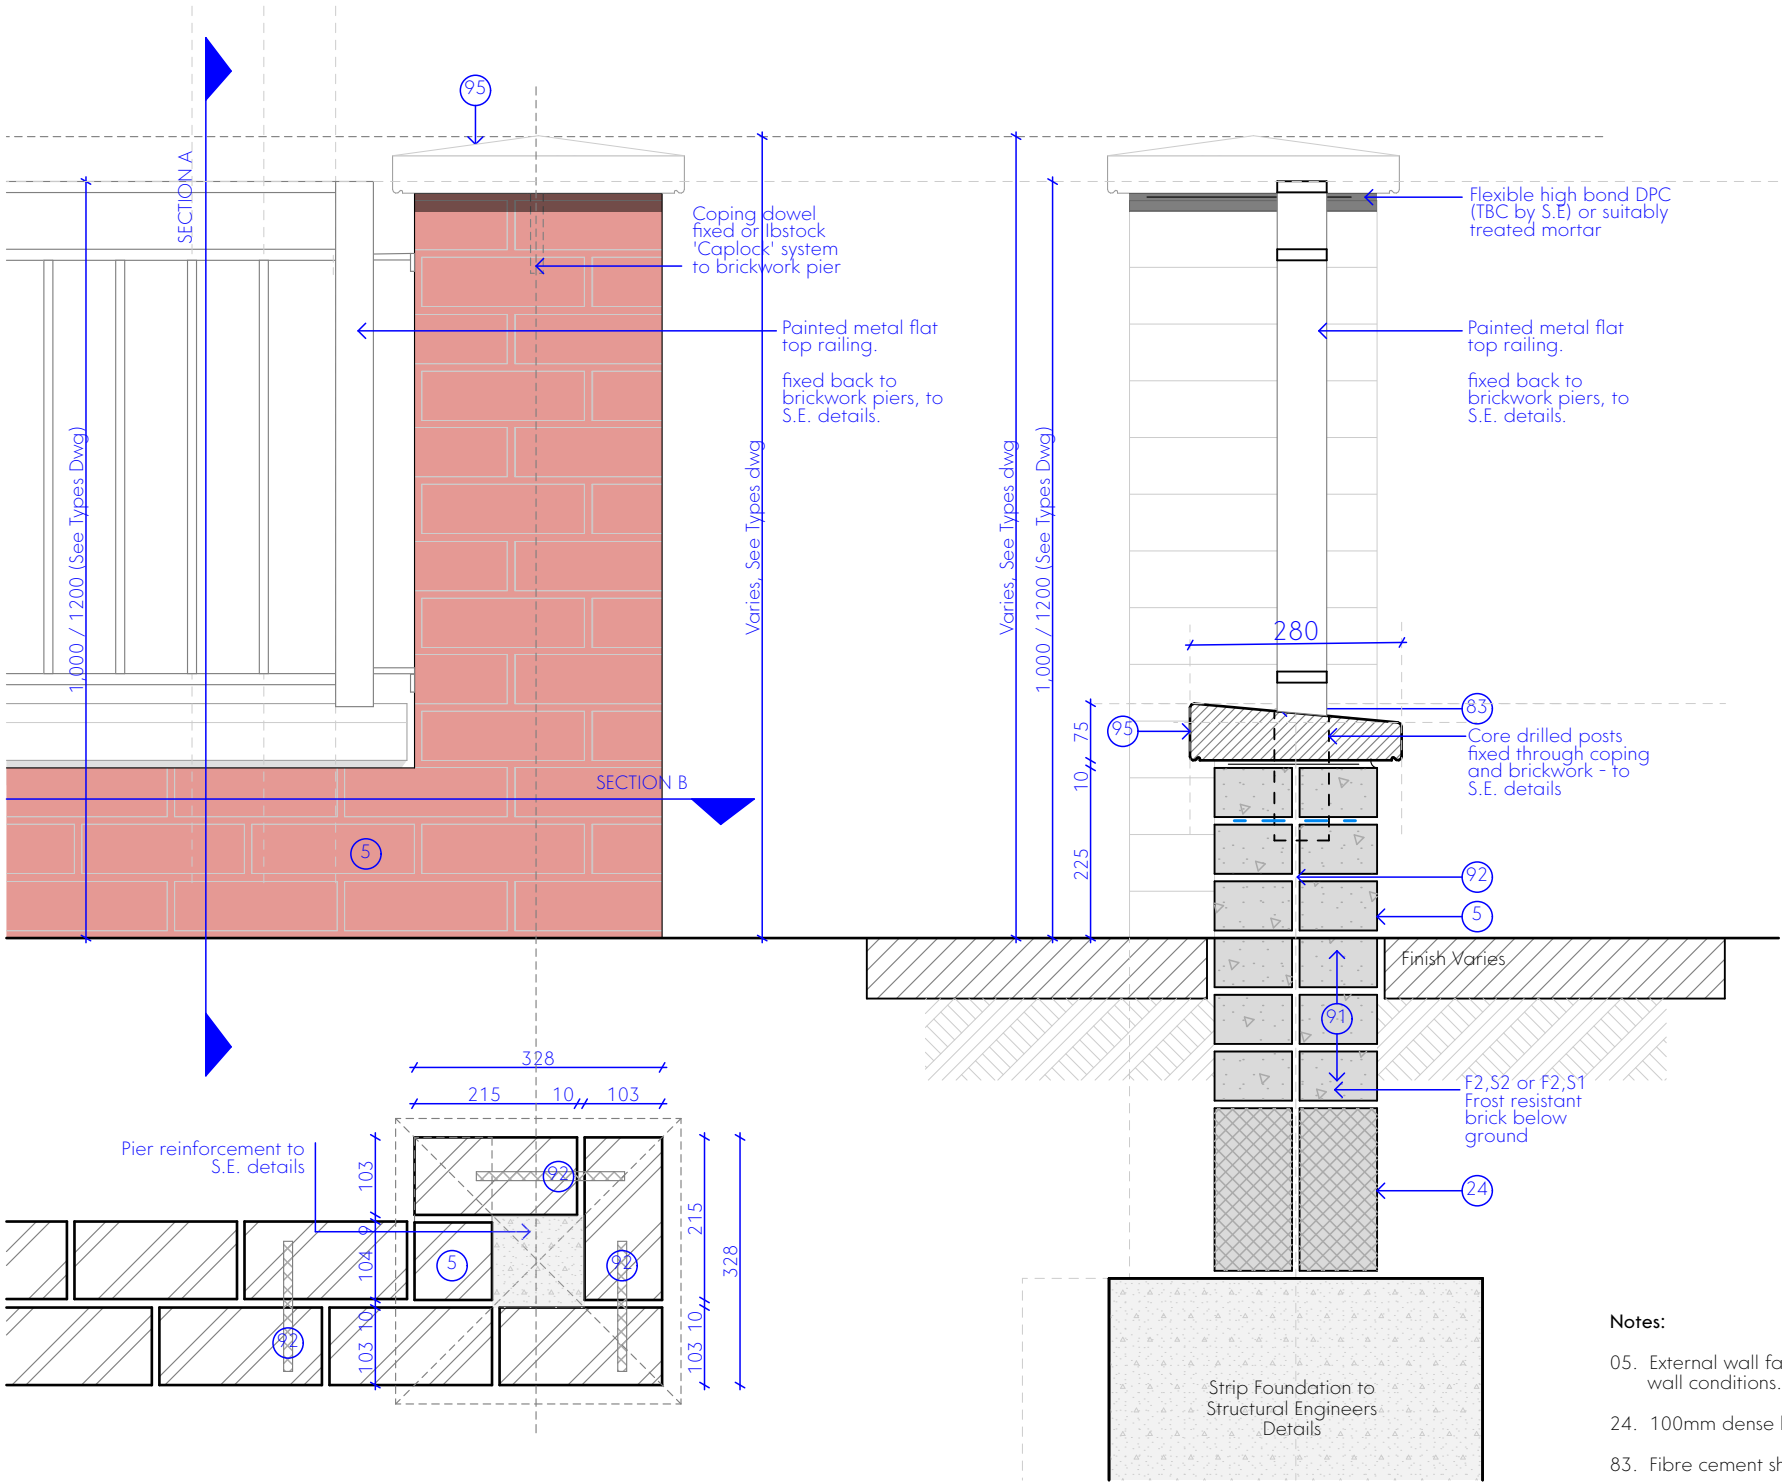

- Notes:**
- 05. External wall facing brickwork to be F2 in all boundary wall conditions. NBS F10/110
 - 24. 100mm dense blocks.
 - 83. Fibre cement sheet. NBS H65/52.
 - 91. Class B engineering brick work below ground. NBS F30/.
 - 92. Wall ties, as structural engineers detail.
 - 95. Pre cast concrete wall cappings (light grey) 600mm lengths cut and mitred to suit (except pier caps) - to be F2 frost resistant. Flexible mvmt joints every 3m minimum. NBS F30/765.

DRAFT

P01	17.02.23	First issue	CT	DT
Rev	Date	Comment	Dr	Ch



CHARTERED ARCHITECTS
INTERIOR DESIGNERS
SPACE PLANNERS
PROJECT MANAGERS
LANDSCAPE ARCHITECTS

Bracken House, Lidgett Lane, Leeds LS8 1PQ
+44(0)113 266 6044 (m) +44(0)113 268 1859 (f)
architecture@gwp-arch.com | www.gwp-arch.com

GWPA Ref (515)2240

Job Title Victoria Ave, Blackley

Client



Boundary Treatments Types/ Details 3 of 3

Name	2240-GWP-00-XX-DR-A-(90)-0013		
Scale	10@A3	Revision	P01
Drawn/Checked	CT/DT	First Issue	17.02.23
Drawing Status	A4 - Technical Design		

BIMcloud: DESKTOP-H2C1QHA - BIMcloud Basic for Archicad 26/Victoria Avenue
Site - (515)2240-GWP-XX-ZZ-M3-A-1B-P01