


NOTES

FACE-LIT SIGN (EXAMPLE)



FACE-LIT SIGN WITH PERFORATED VINYL (EXAMPLE)

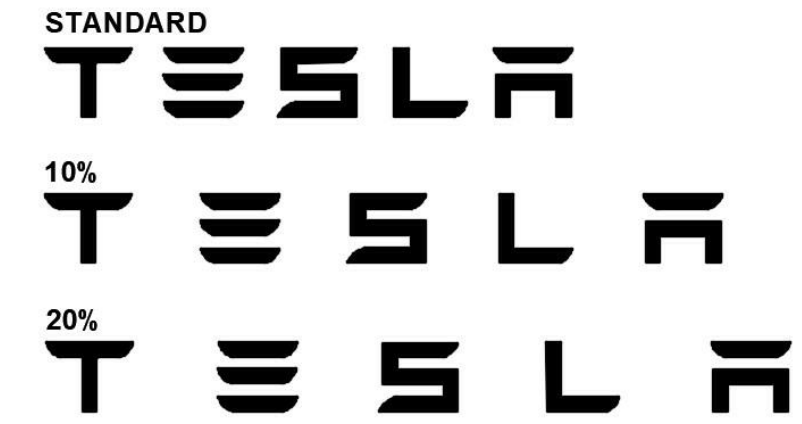

NOTE:
PROVIDED BY THIRD PARTY VENDOR. GC TO ENSURE
ADEQUATE SUB STRUCTURE TO MOUNT ONTO AND
ALSO PROVIDE ELECTRICAL CONNECTIONS.


FACE-LIT LETTERS:
ILLUMINANCE 800cd/sm
DIMMER CONVERTER TO BE PROVIDED FOR ALL UK
PROJECTS

TOTEM (EXAMPLE)




NOTE:
PROVIDED BY THIRD PARTY VENDOR. GC TO ENSURE
ADEQUATE SUB STRUCTURE TO MOUNT ONTO AND
ALSO PROVIDE ELECTRICAL CONNECTIONS.
TO BE PROVIDED WITH DIMMER CONVERTERS FOR
ALL UK PROJECTS.

TOTEM:
ILLUMINANCE 800cd/sm
DIMMER CONVERTER TO BE PROVIDED TO REDUCE
ILLUMINANCE IF NEEDED

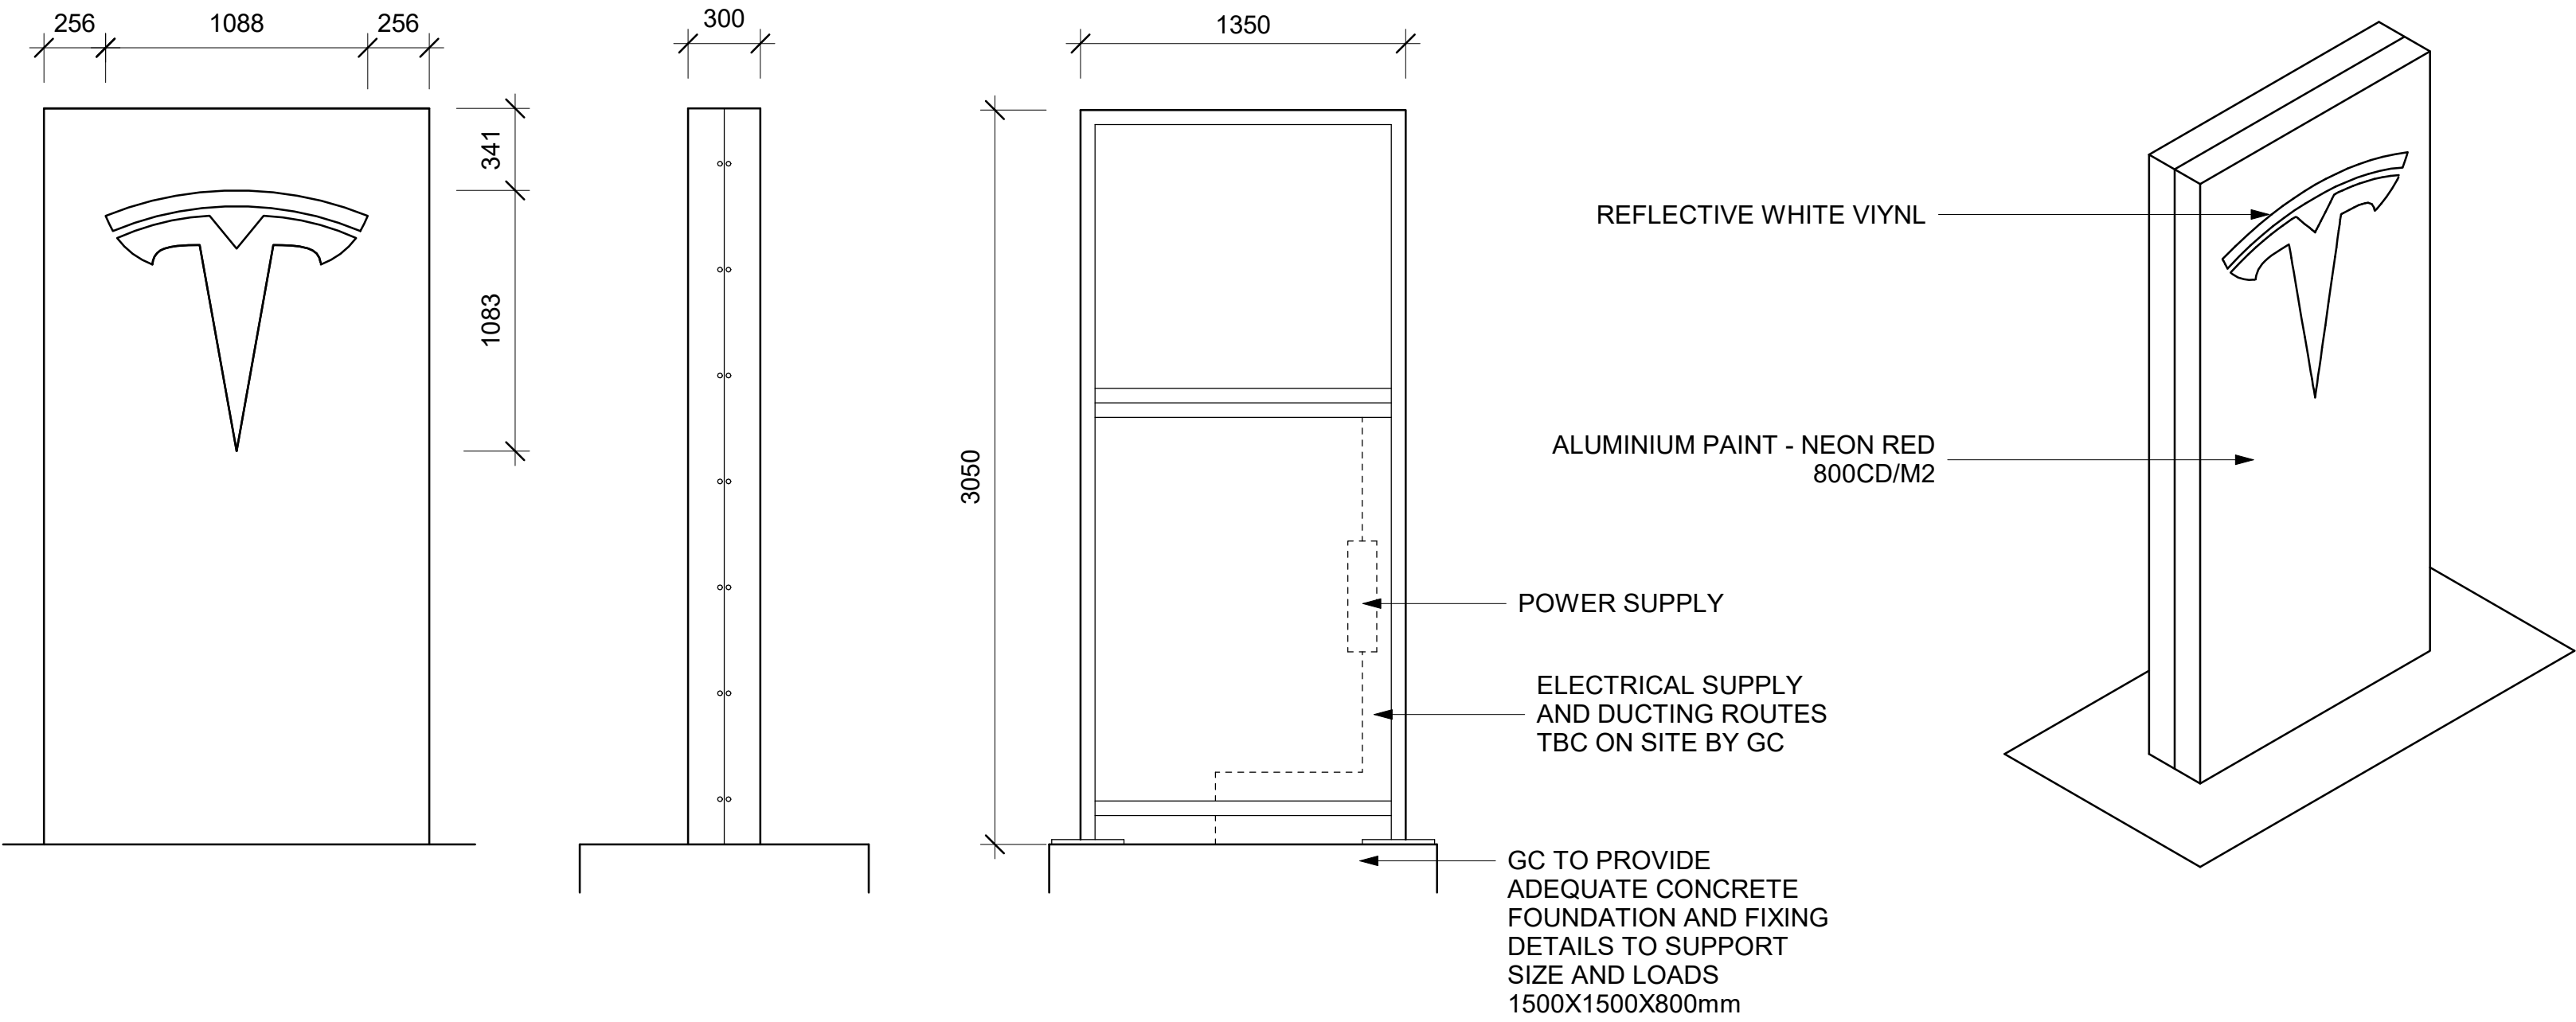

TYPICAL TOTEM DETAIL
1:25 @ A1

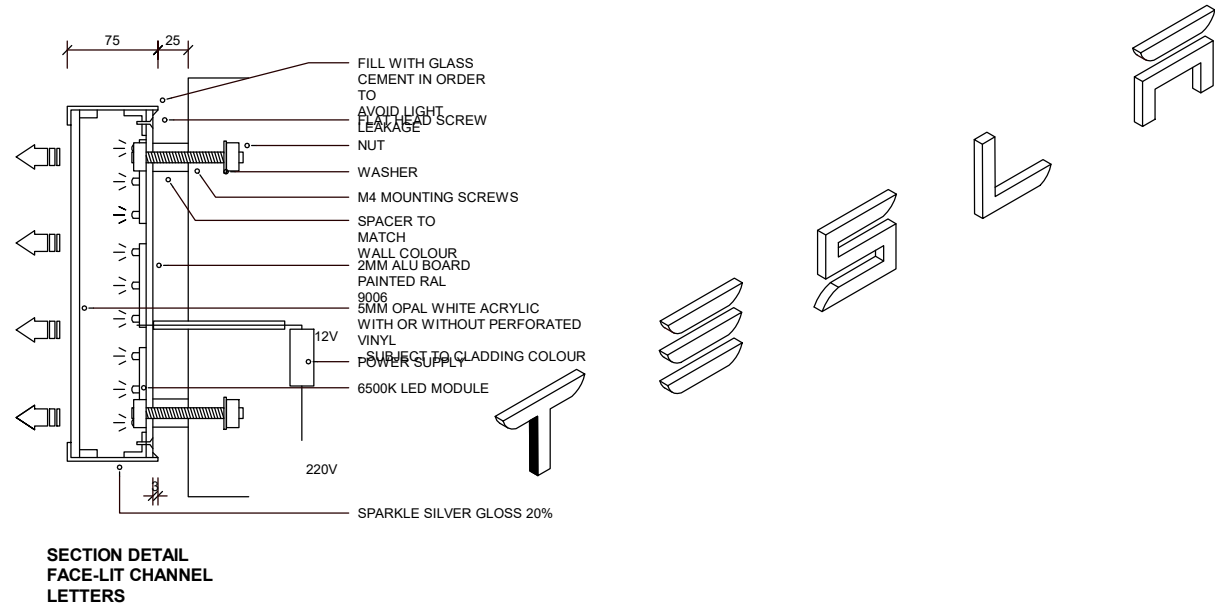


TYPICAL FACE-LIT DETAILS
1:25 @ A1




FLAG (EXAMPLE)

NOTE:
6 METER FLAG POLES AND FOUNDATION TO BE
SUPPLIED AND INSTALLED BY GC.
BANNER FLAGS TO BE SUPPLIED BY TESLA AND
INSTALLED BY GC.

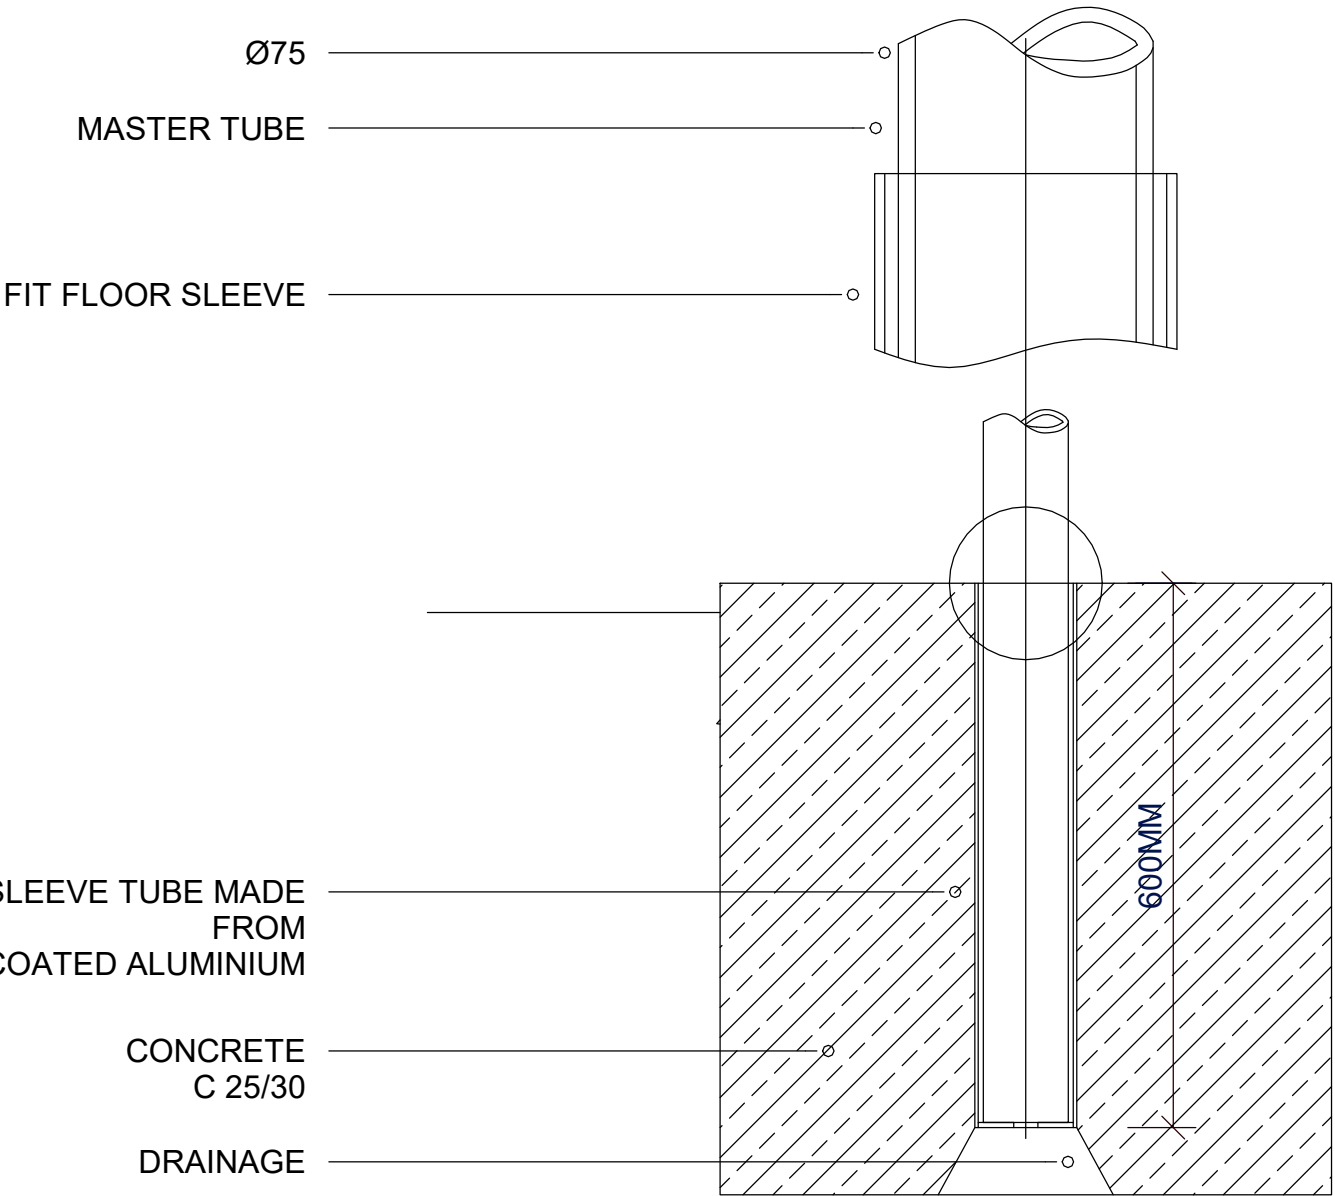


FLAG POLE
FOUNDATION
DETAIL

FLAG POLE
ELEVATION

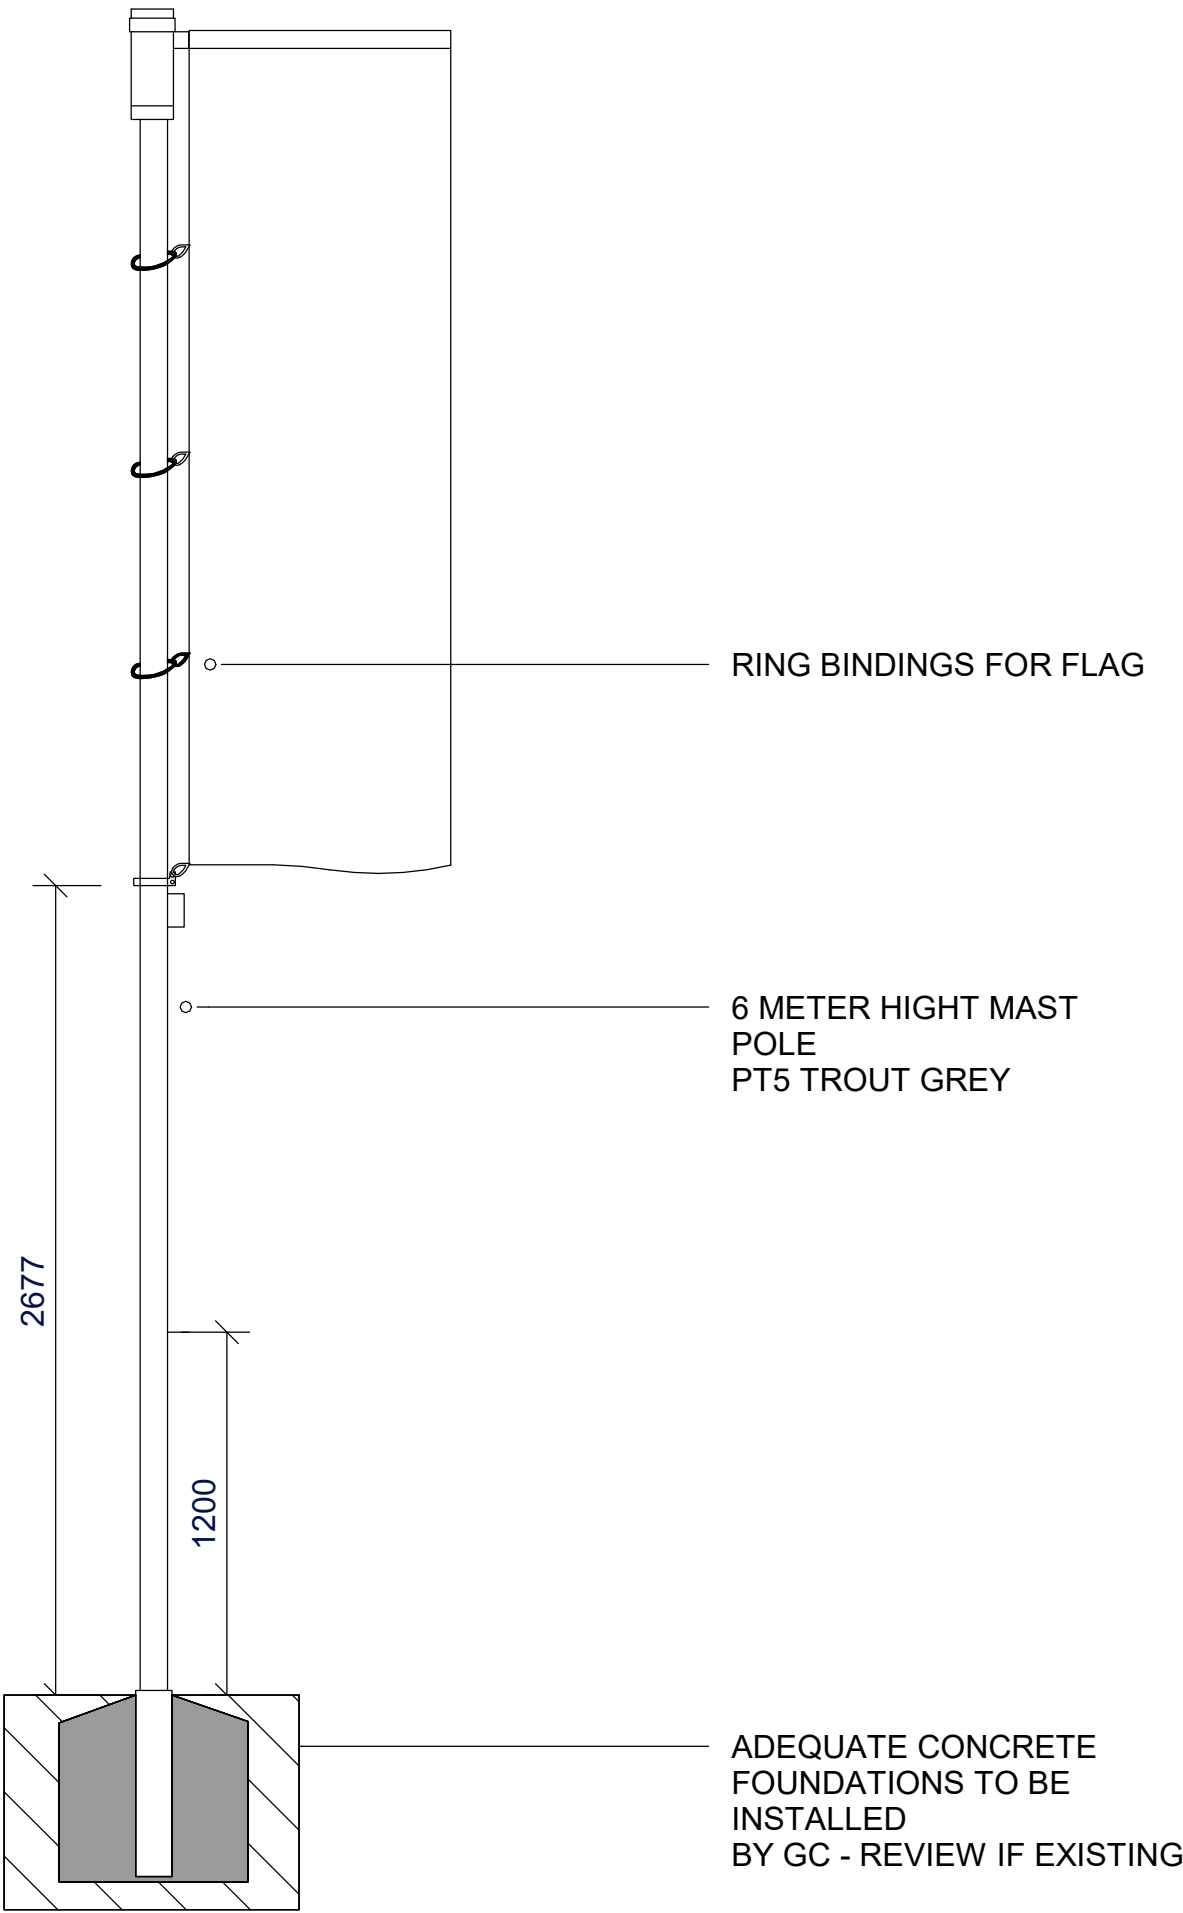

FLAG POLE DETAIL
1:25 @ A1

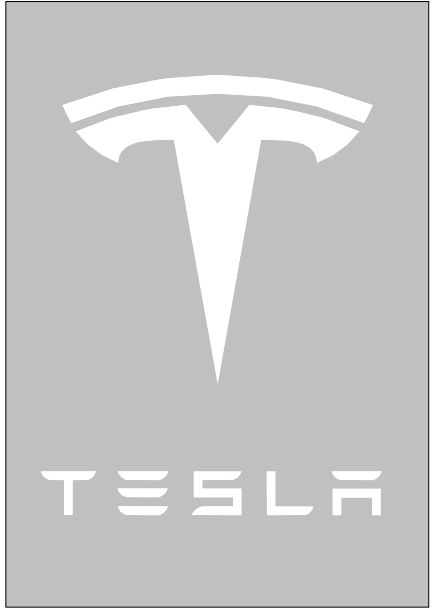

Revision Schedule		
No.	Description	Date

Manchester - Ashton New Road

Title:

Site Details

Project Number:	57
Scale:	1 : 25 / A1
Rev.:	
Date:	14/03/2023 11:57:35

PL-1.01B