



ROOM G.27

- Restricted access - Room is inaccessible due to collapsed ceiling and/or unsafe floor structure
- No cornice
- Ceiling has collapsed completely
- Vaulted ceiling has been exposed (brickwork)

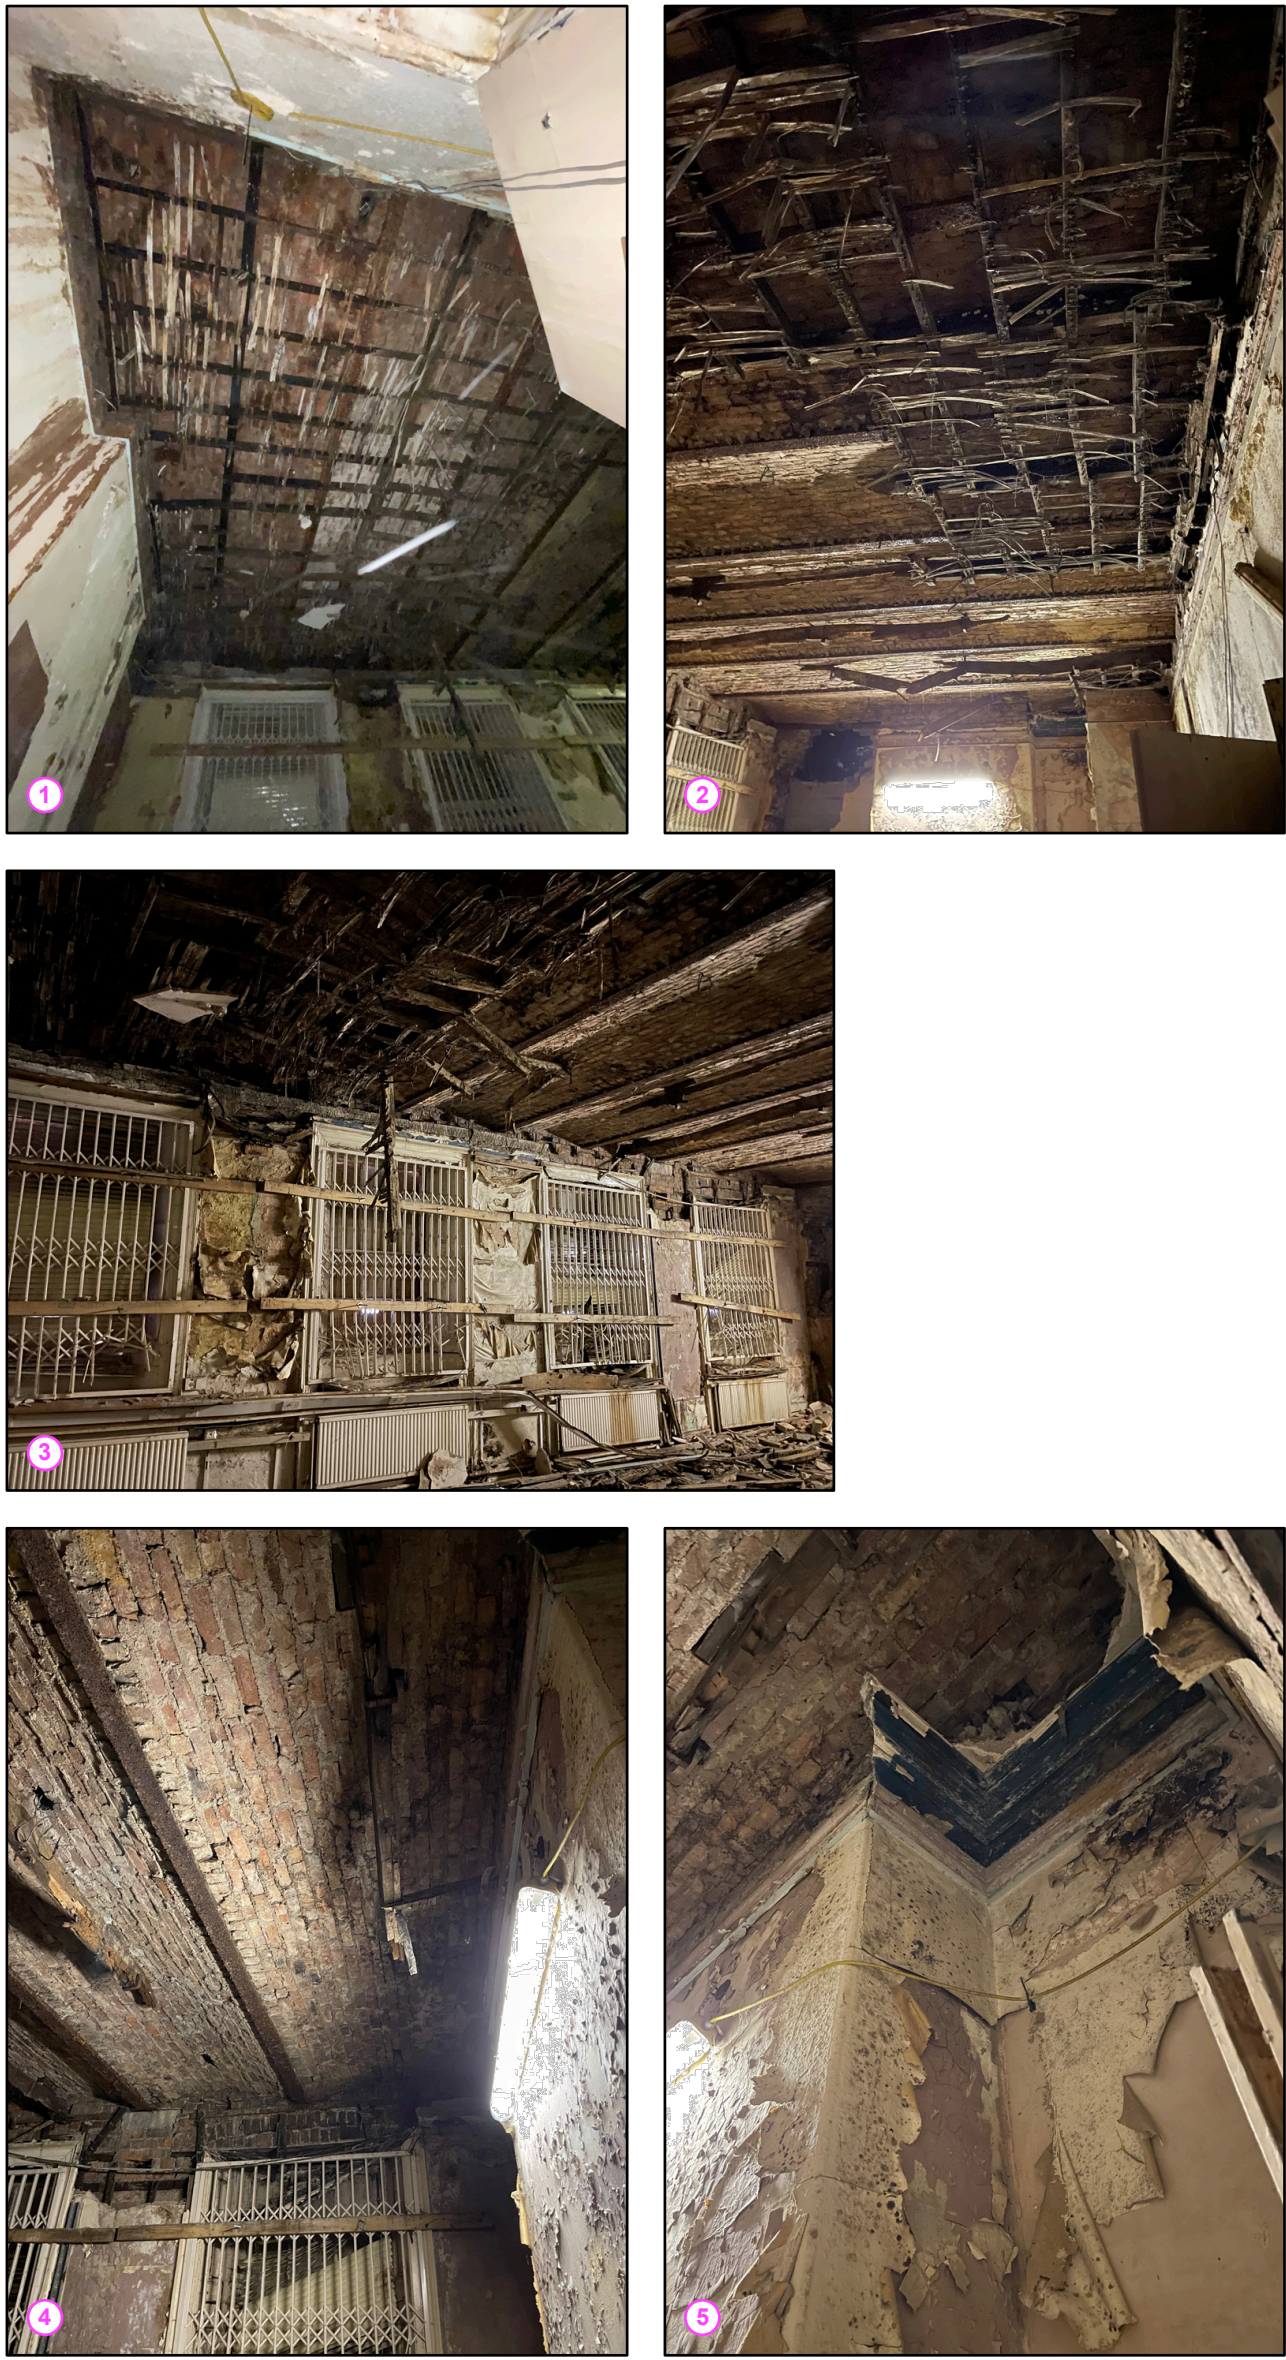

ROOM G.28

- Restricted access - Room is inaccessible due to collapsed ceiling and/or unsafe floor structure
- No cornice
- Ceiling has collapsed completely
- Vaulted ceiling has been exposed (brickwork)

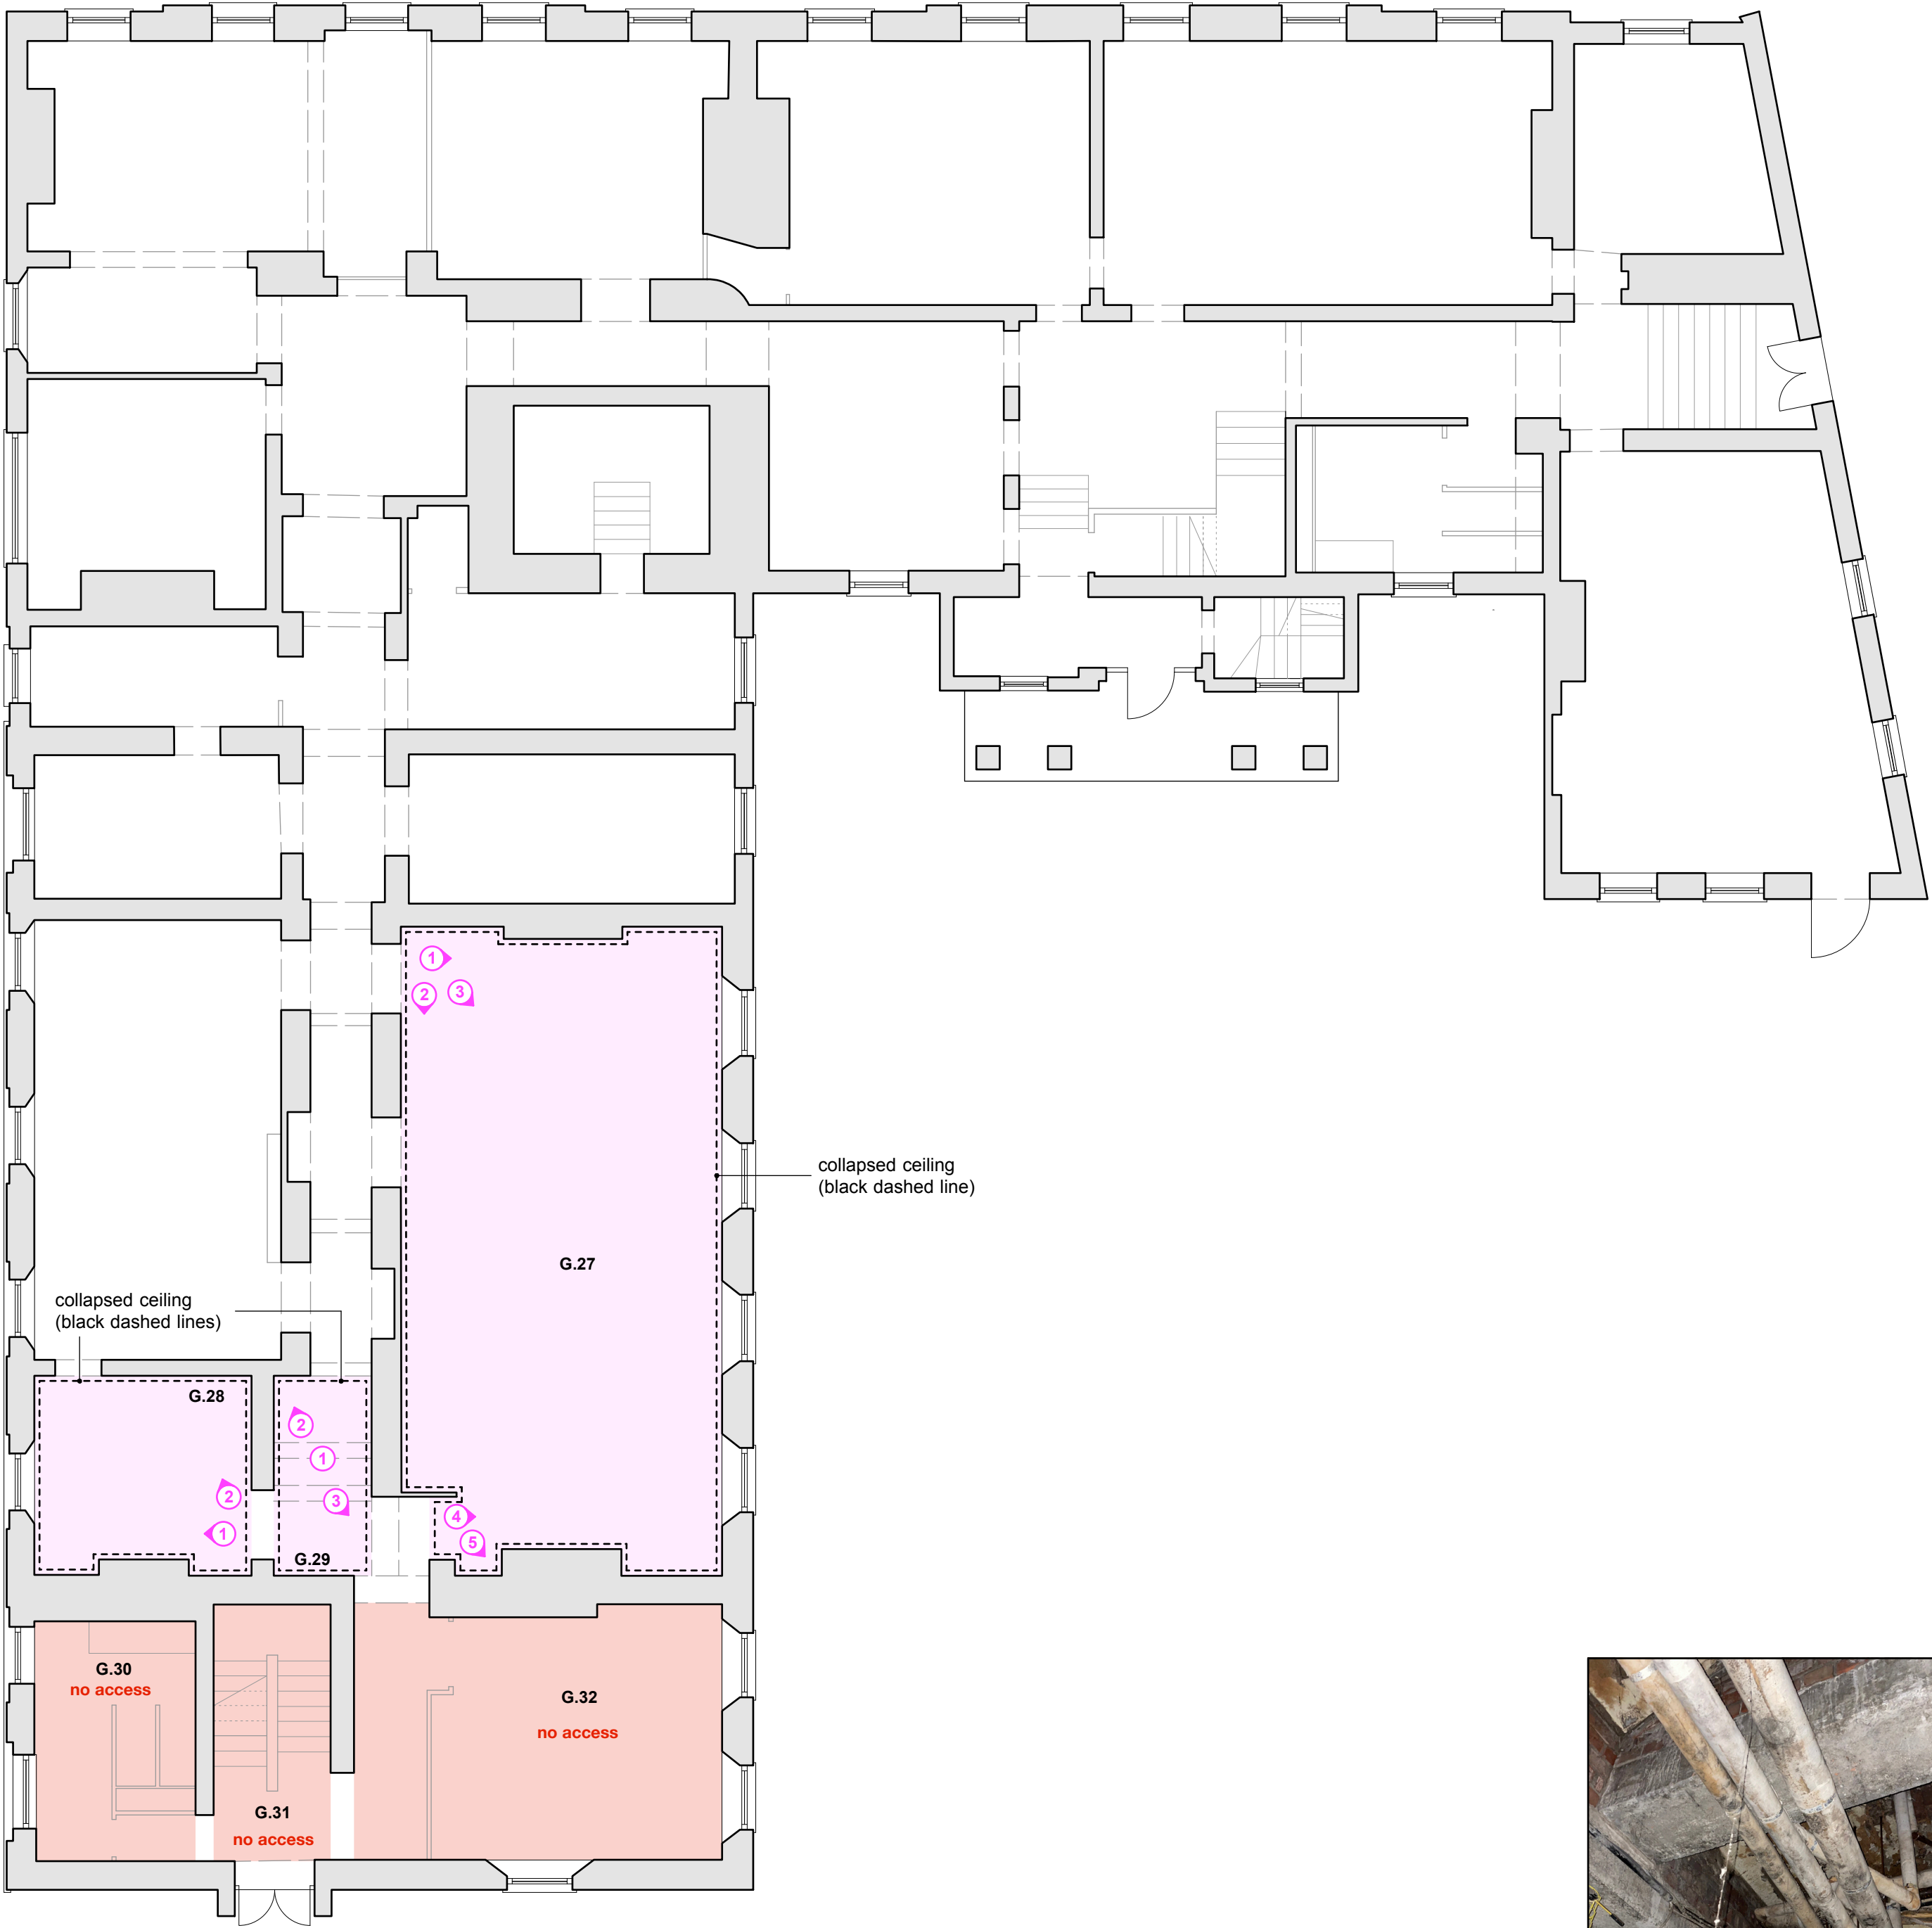

ROOM G.29

- No cornice
- Ceiling has collapsed completely
- Vaulted ceiling has been exposed



Do not scale from this drawing.
All dimensions are to be checked on site prior to commencing works on site. Discrepancy found between information given on this drawing and that given elsewhere or recorded on site shall be notified immediately to the project architect in writing.

PRELIMINARY ISSUE