


SITE LOCATION PLAN

© Crown copyright and database rights
(2021) Ordnance Survey 0100031673

0 12.5m 25.0m 37.5m
Scale 1:1250

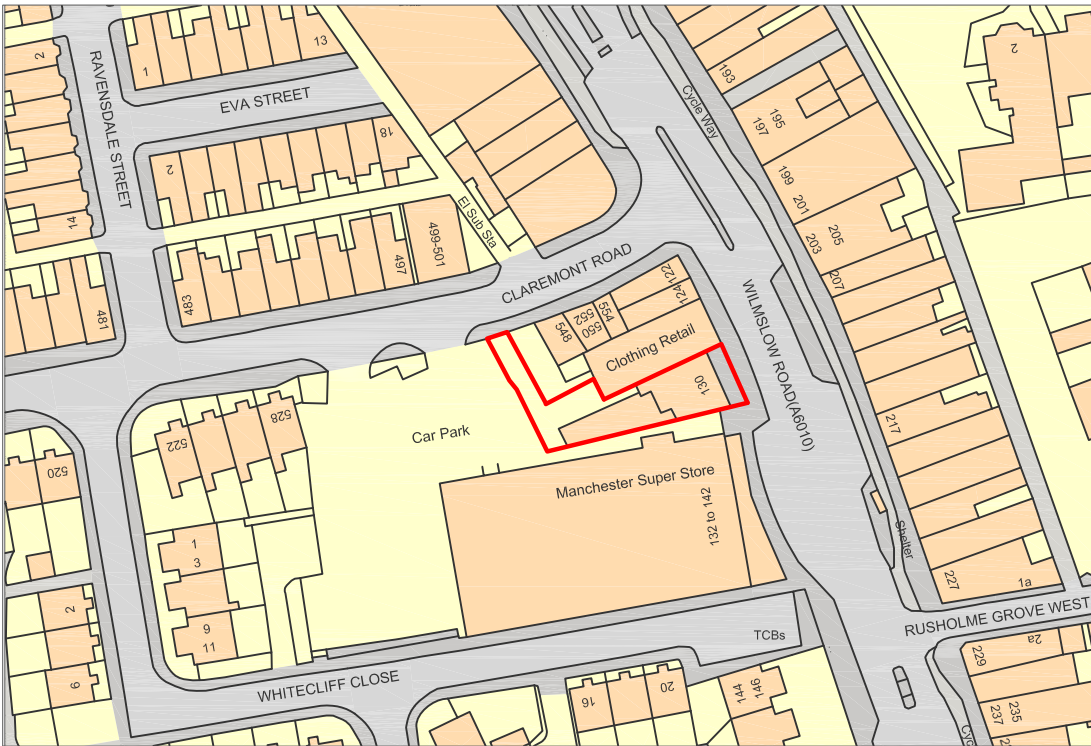


KEY:
- Application Site

SITE LAYOUT PLAN (EXISTING)

© Crown copyright and database rights
(2021) Ordnance Survey 0100031673

0 5m 10m 15m
Scale 1:500

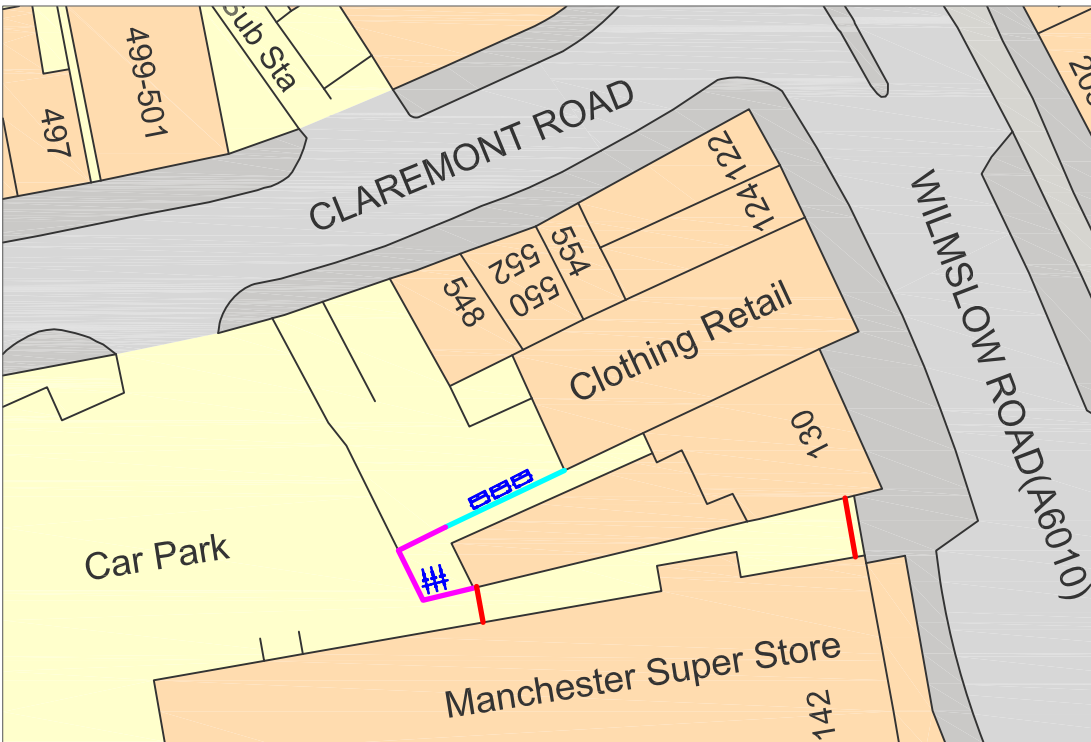

KEY:
- High Boundary Treatment
- Low Boundary Treatment
- Gates
- Existing/Proposed Bin and Cycle Storage

www.azhconsultancy.co.uk PLANNING, HIGHWAYS AND azh consultancy CONSTRUCTION SERVICES Yunus Jiva07552 715009	Client: Mr Saheeb Hussain		Project: 130 Wilmslow Road, Manchester		Plan 1
			Drawing Title: SITE LOCATION AND LAYOUT PLANS		
	- Drawing and all contents subject to copyright laws. - Drawing to be reviewed as a part of the complete set. Drawing suitable for Planning approval only. Drawing not suitable for Building Regulations approval. - All building work subject to Planning Conditions and Building Regulations Approvals. - Contractor to check for any errors in the plans prior to appointment and commencement of works and to confirm position with client.		Date: 10/06/2022		
Scales shown: at A4 plot			Drawing Status: PLANNING		