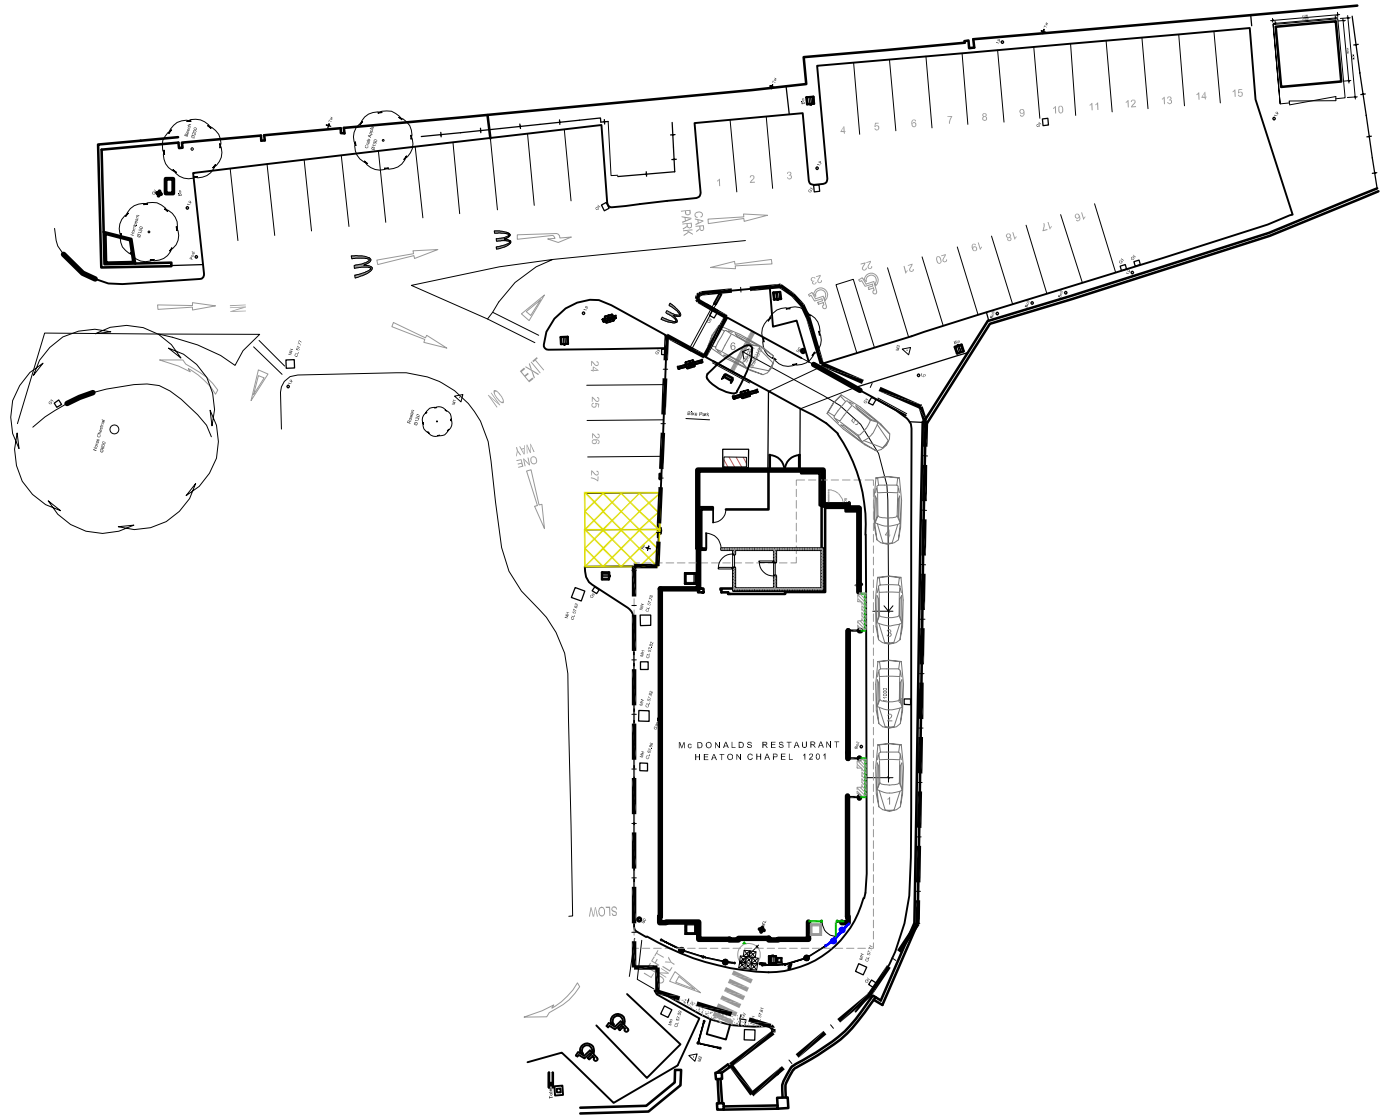


0 5 10 15 20 25m

Scale 1:500

Block Plan 1:500

NOTES

- All dimensions and levels are to be checked on site.
- Any discrepancies are to be reported to the architect before any work commences.
- This drawing shall not be scaled to ascertain any dimensions. Work to figured dims only.
- This drawing shall not be reproduced without express written permission from AEW.
- Title overlay drawings and ownership boundaries are produced using all reasonable endeavours. AEW cannot be responsible for the accuracy or scale discrepancy of base plans supplied to them.
- All works are to be undertaken In accordance with Building Regulations and the latest British Standards.
- All proprietary materials and products are to be used strictly In accordance with the manufacturers recommendations.

CDM 2015

Client notified of duties: **At Design Workshops**

Principal Designer: **TBC**

Unless noted below, all known hazards have been highlighted on the drawing:

- Drawing Based on AEW Architecture, Drawing No. 4765_1201_02 dated 08/12/11 and OS Pro map.
- Scale for planning purposes only.
- Extent of McDonald's Demise Indicated:

Notes:
All drawings to be read In conjunction with all other drawings as noted on Issue sheet.

PLANNING

REV	Date	Drawn by: -	Checked by: -
-	28/10/22	AL	MW
INITIAL ISSUE			

Status: **S2** — Purpose of Issue: **For Approval**

drawing stage: **Planning**

client: **McDonald's Restaurants Ltd**

project: **HEATON CHAPEL MANCHESTER** — store: **1201**

drawing title: **Block Plan**

date: **28/10/22** — drawn: **AL**

scale@A3: **1:500** — checked: **MW**

Rev **-**

Job No **12995_AEW_1201_0002**

aew architects
0161 214 4370
www.aewarchitects.com