



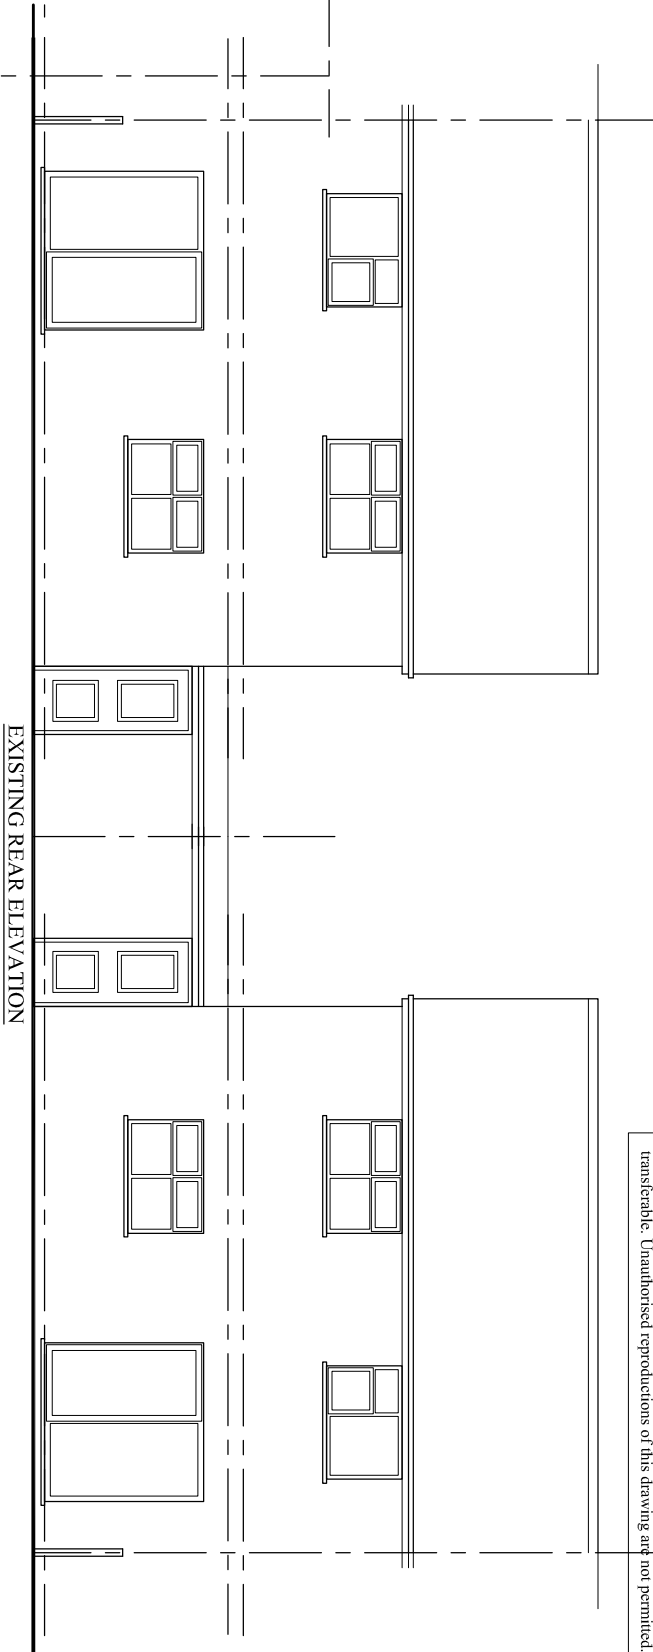


GARDEN

GARDEN

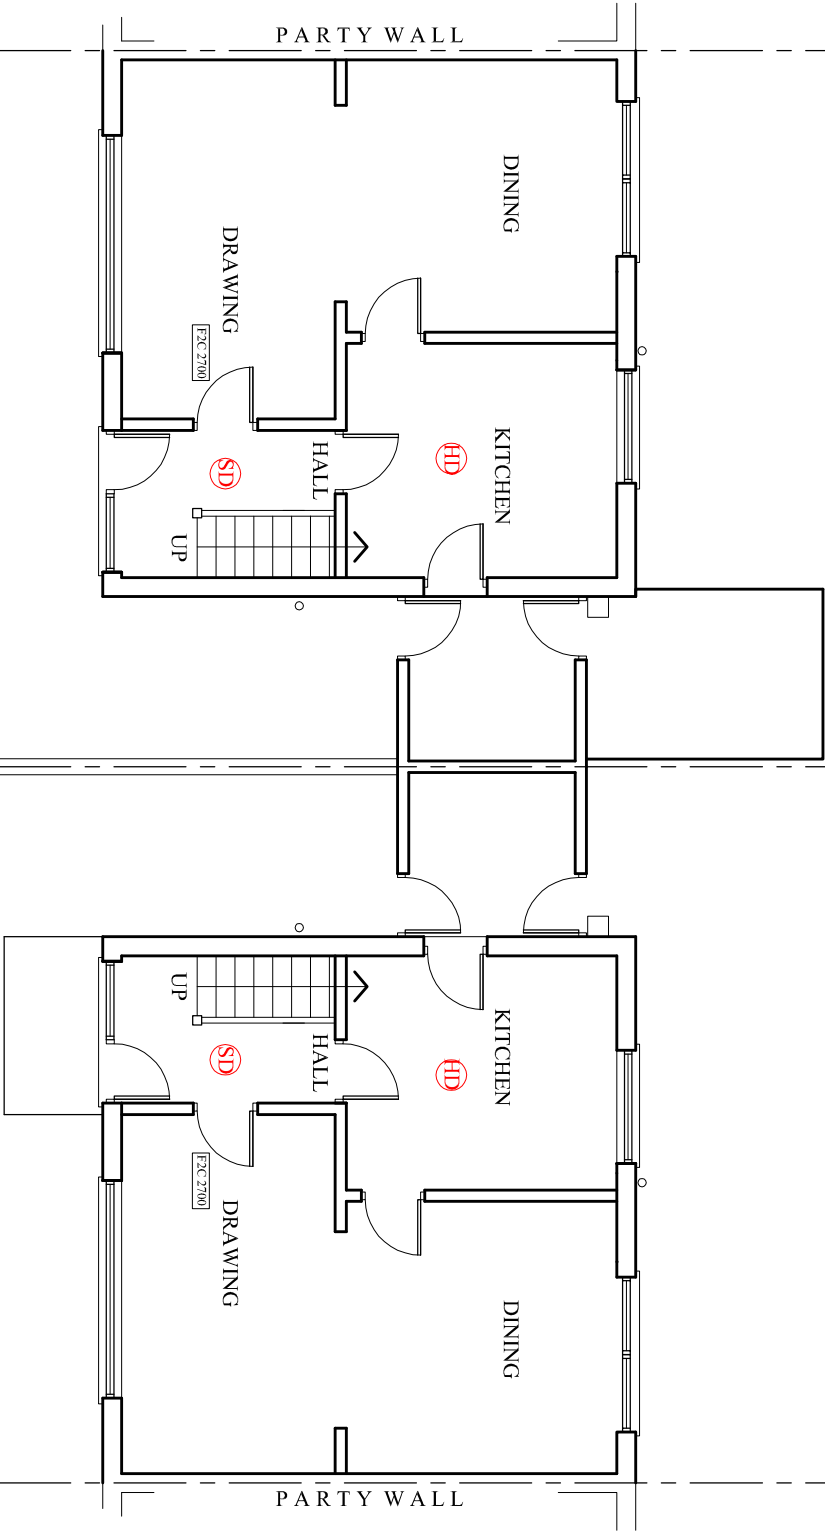

PARTY WALL

PARTY WALL

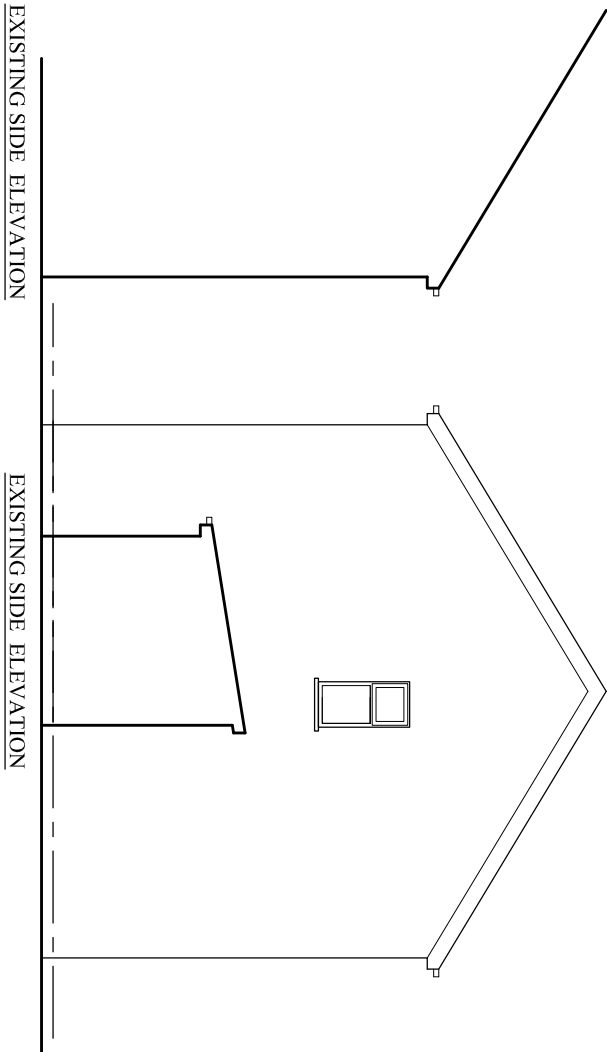

EXISTING SIDE ELEVATION

EXISTING SIDE ELEVATION

PROJECT
120, Woodlands Road,
Cheethams
CLIENT
Mr. M. A. Gondal
DRAWING TITLE
Existing Plan

JOB No
DRAWING No
NA-P01

SCALE
1:50@A3
DATE
June 2019
REVISION
-

t: 0782 895 3405
e: miamai@hotmail.co.uk