


UPGRADING EXISTING CELLAR CEILING

Chicken wire to be fixed to the fabricated floor with nails or staples to hold the insulation in place until plasterboard is fitted

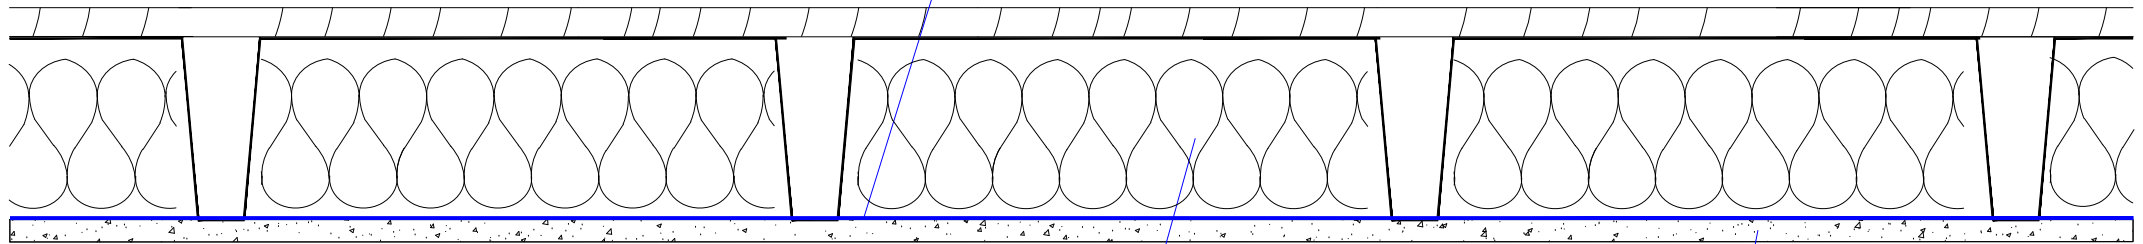

100-150mm mineral wool with 10kg/m³ density laid between existing joists on chicken wire as required by building control

Plasterboard with lime plaster finish