



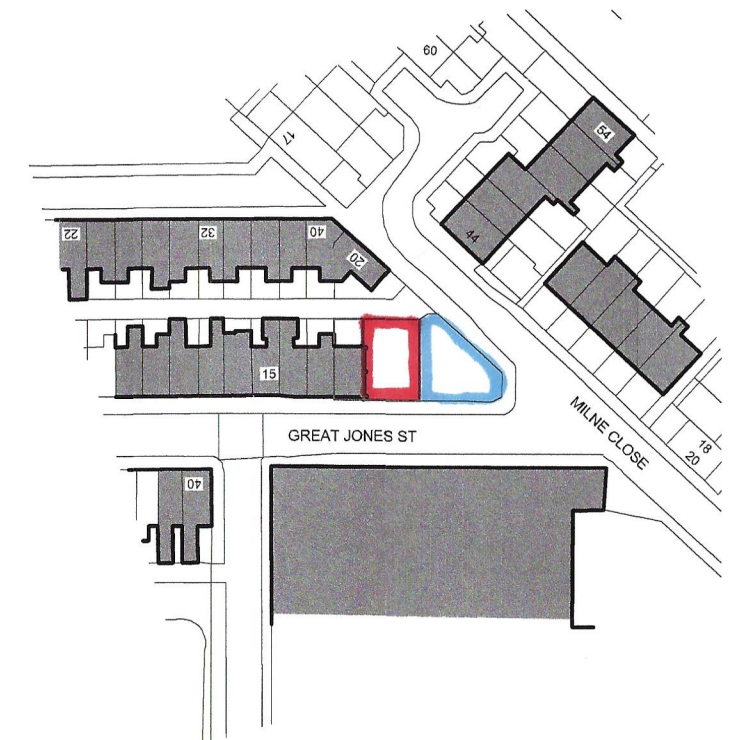

PAUL CARR DESIGN Ltd
Architecture • Urban Design


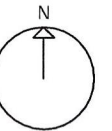


© Crown copyright and database rights 2018 OS 100035409

Location Plan



Proposed Block Plan

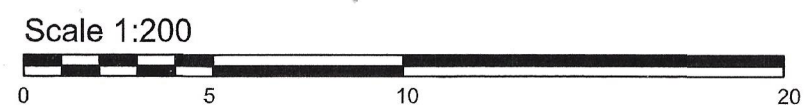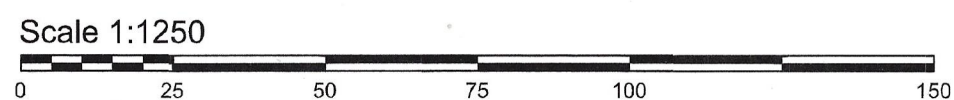

Revision	Description	Date

Drawing Number: 19.007-01 Rev C	Date: 25.06.2019
Stage: PLANNING	
Scale: 1:200 + 1250 @ A3	
Drawn By: PC	
Client:	
Drawing Title: GREAT JONES ST - PROPOSED BLOCK PLAN + LOCATION PLAN	