Proposed Sections

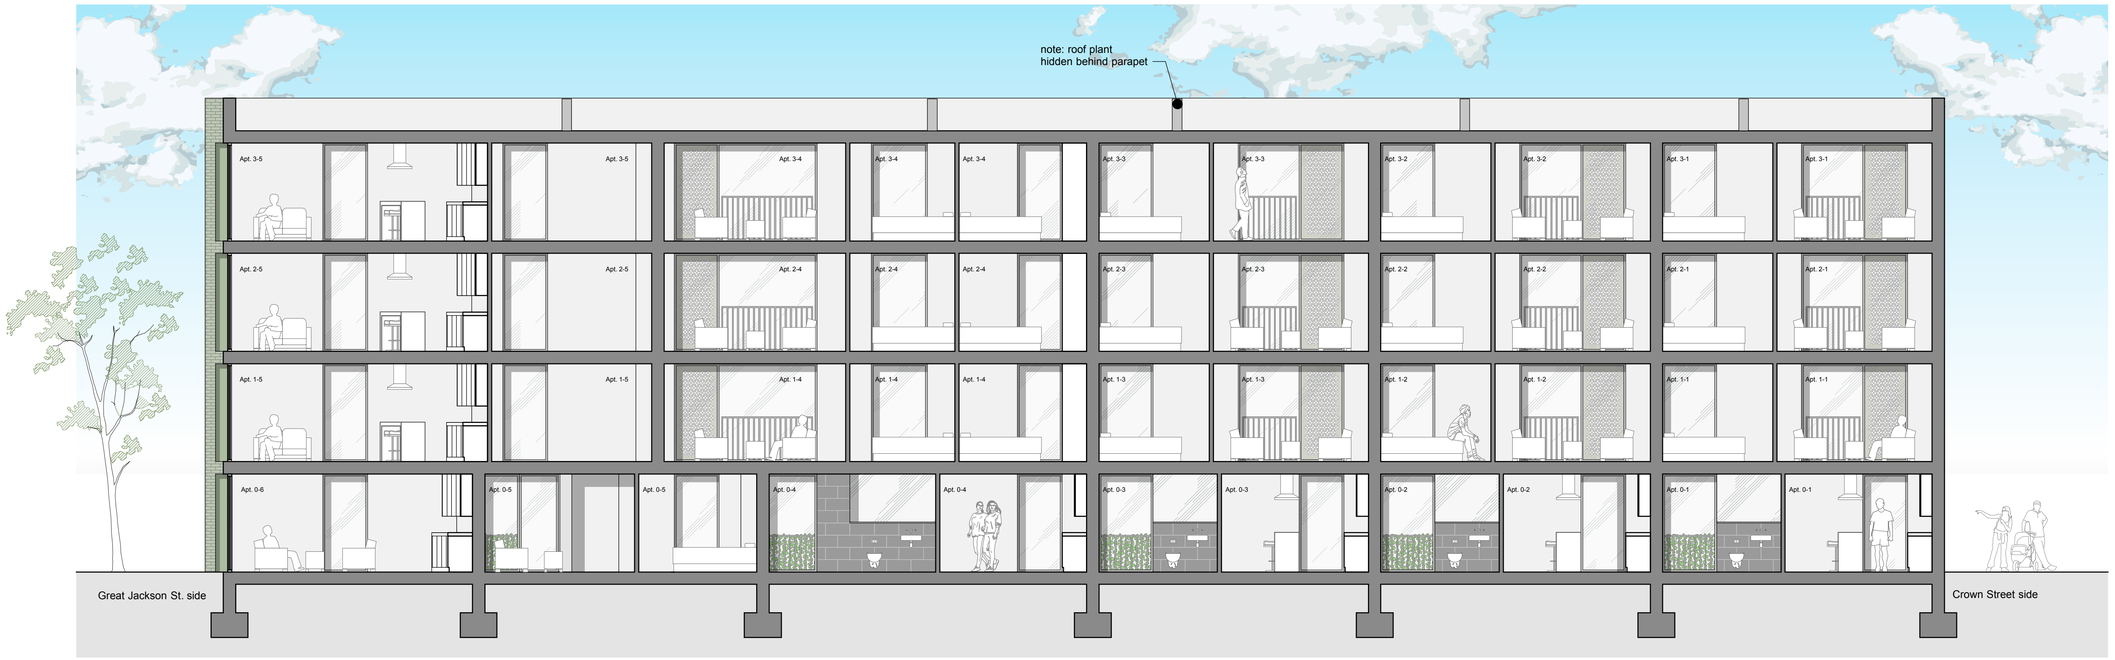

Section AA

Section BB

revB 04.07.22: PV PANELS REMOVED
revC 21.12.22.: parpet increased to hide roof plant

Do not scale from this drawing.

All dimensions are to be checked on site prior to commencing works on site. Discrepancy found between information given on this drawing and that given elsewhere or recorded on site shall be notified immediately to the project architect in writing.

PLANNING ISSUE

snookarchitects
89 Wood Street
Liverpool
L1 4NU

t: 0151 707 0100

project:	**bridgewater house**
dwg no:	**123C**
dwg title:	**proposed sections A-A & B-B (NB)**
scale:	**1:75 @ a1**