
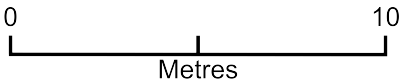


35 RHINE DRIVE MANCHESTER

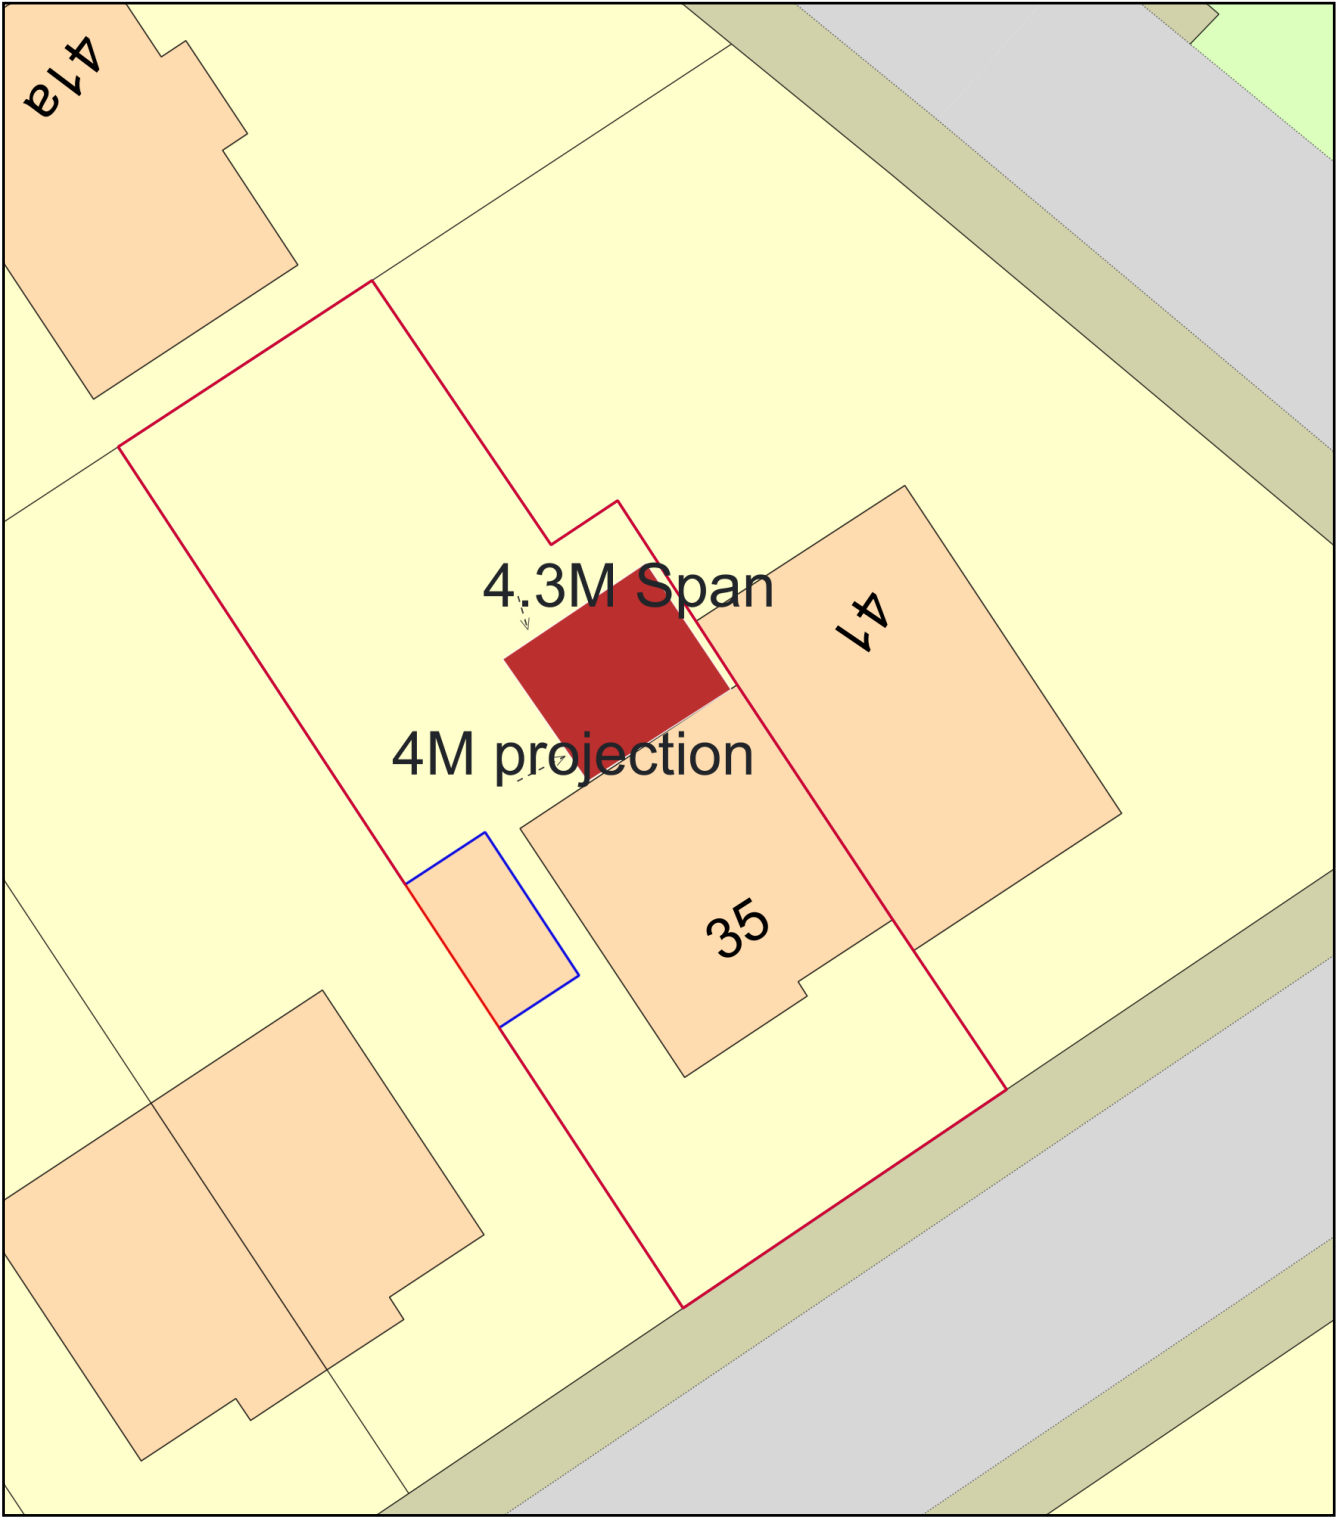

Plan Produced for: Mr JAMAL QASIM

Date Produced: 09 Mar 2023

Plan Reference Number: TQRQM23068113457493

Scale: 1:200 @ A4