


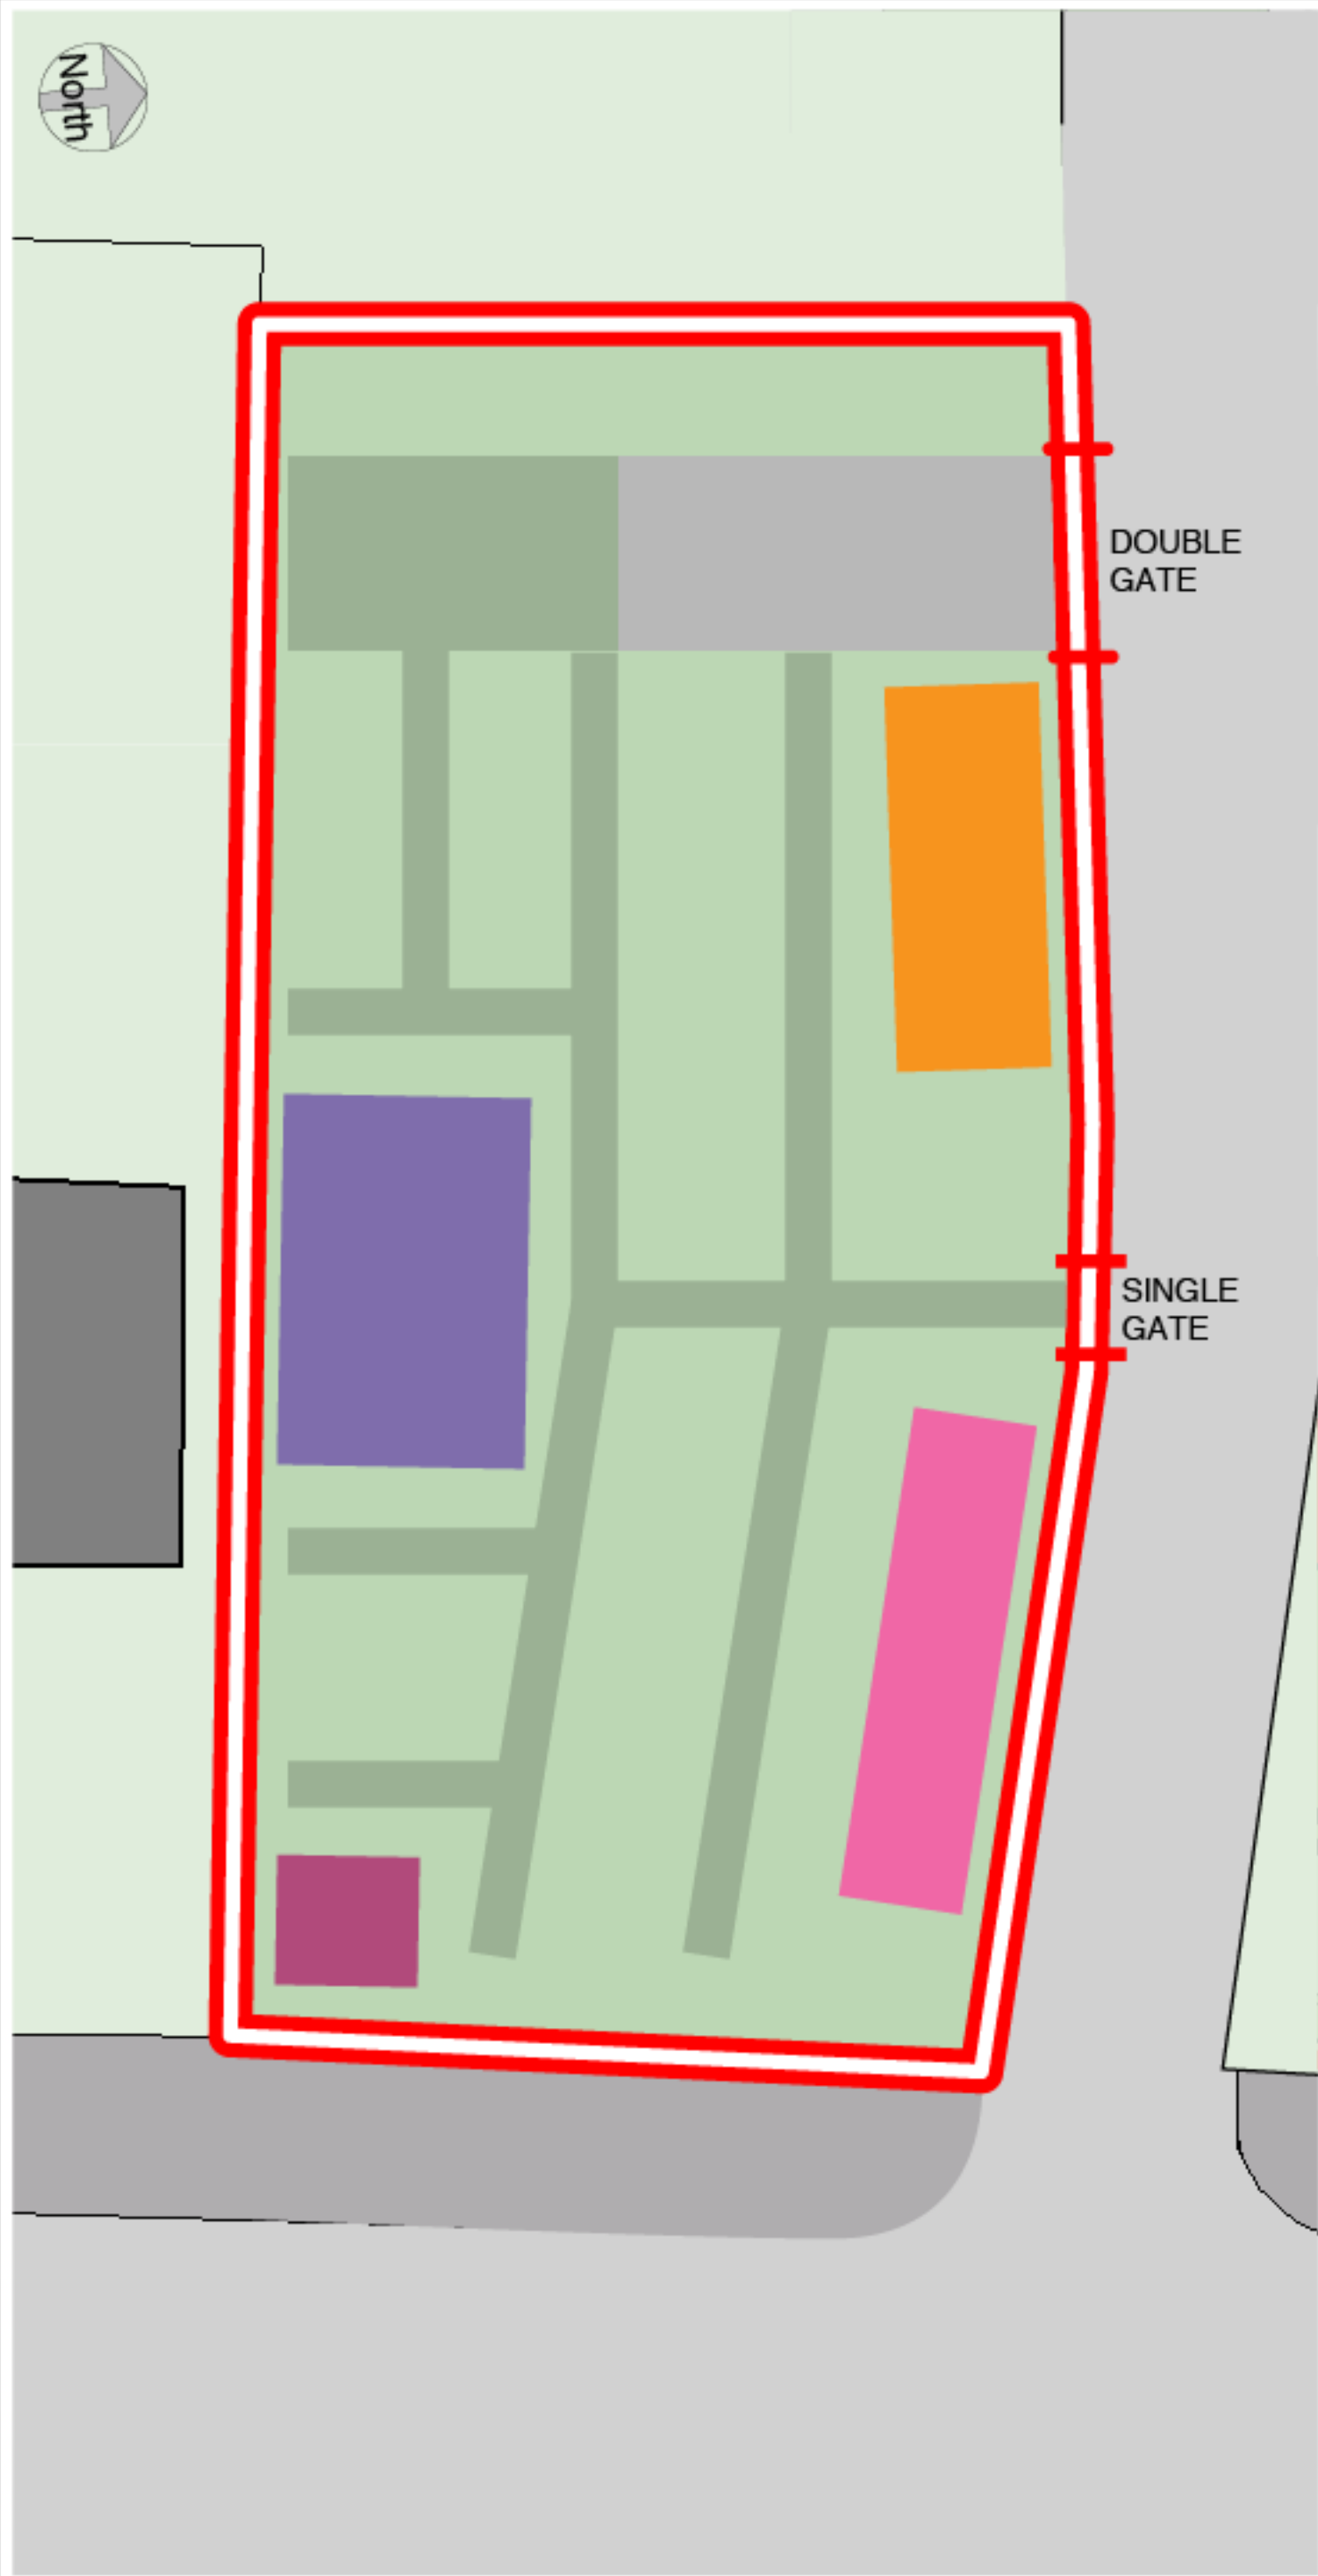

Notes

The Contractor is to check all dimensions and conditions on site before commencing. Do not scale from this drawing.

This drawing remains the copyright of BUD GARDEN CENTRE

SCALE BARS TO BE USED ONLY AS GUIDANCE

1:100	mm	0	1000	2000	3000	4000	5000
1:200	mm	0	5000	10000	15000	20000	25000
1:500	M	0	5	10	15	20	25
1:1250	M	0	10	20	30	40	50

Legend

- Site Boundary
- Existing Buildings
- Existing Hardstanding
- Existing Shipping Container (relocated 60cm from fence)
- Proposed horticultural open-fronted timber-frame barn.
- Proposed wooden shed.
- BOTH TO HAVE GROUND-SCREW FOUNDATIONS TO PROTECT TREE ROOTS
- Proposed Paths (PERMEABLE ECO GROUND GRID)
- Proposed Polytunnel
- Proposed Fencing Type: 358. (To be softened with climbing plants)

Rev	Description	By	Date
Client	BUD GARDEN CENTRE		
Job	Bud#2 Layout Plan -detailed		
Drawing	Layout Plan		
BSR Ref	POZ Ref	Rev	
Date	Scale	As indicated	@ A3
3D CoOrd	BE	2D CoOrd	BE
Project Status	Feasibility	Tender	Construction
	Design	Contract	As Built

Layout Plan

5m