



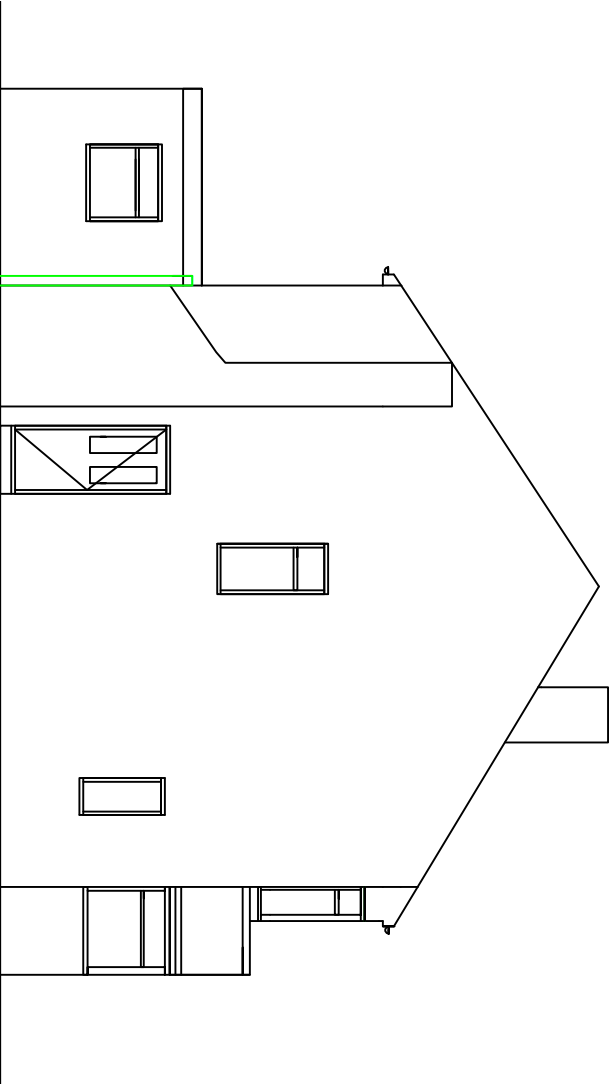

PROPOSED SIDE VIEW A
1 : 100

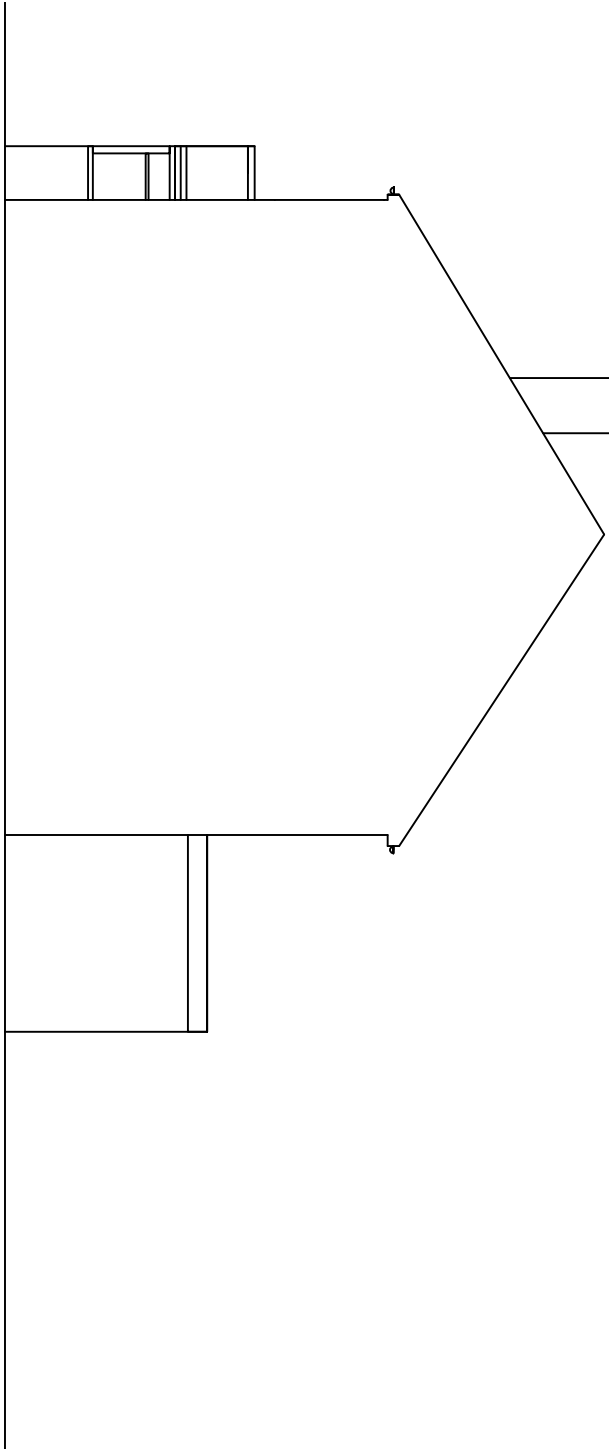

PROPOSED SIDE VIEW B
1 : 100

DO NOT SCALE OF THIS DRAWING
TAKE ALL DIMENSIONS ON SITE
(builders Note)
Do not start any works until
all the approvals have been
obtained.
Any discrepancy to be reported
to Plans Drawn as soon as
possible.

drawn: **DRW**

client:
**FAZAL MOHAMMED ,
36,ALNEES ROAD ,
WALLEY RANGE,
M16 BHQ,
TEL 07942044540**

drawing title:
PROPOSED RAISED GABLE

project:
**MANCHESTER CITY COUNCIL
PLANNING &
BUILDING CONTROL
APPLICATION**

PLANS DRAWN
tel.no **07952934281**
07856609593
email **Bawintherbottom**
@aol.com
www.Plansforproperty.com
www.plansdrawn.org

date: **MARCH, 2023**

project no. **AR 36** drg. no. **04** A3 paper