


THE BUILDER MUST CHECK THE SITE AND THE APPROVED DRAWINGS BEFORE COMMENCING THE WORKS AND MUST TAKE ANY WORKING MEASUREMENTS AS NECESSARY.ANY DISCREPANCY IN THE DRAWING MUST BE REPORTED TO THE CLIENT .

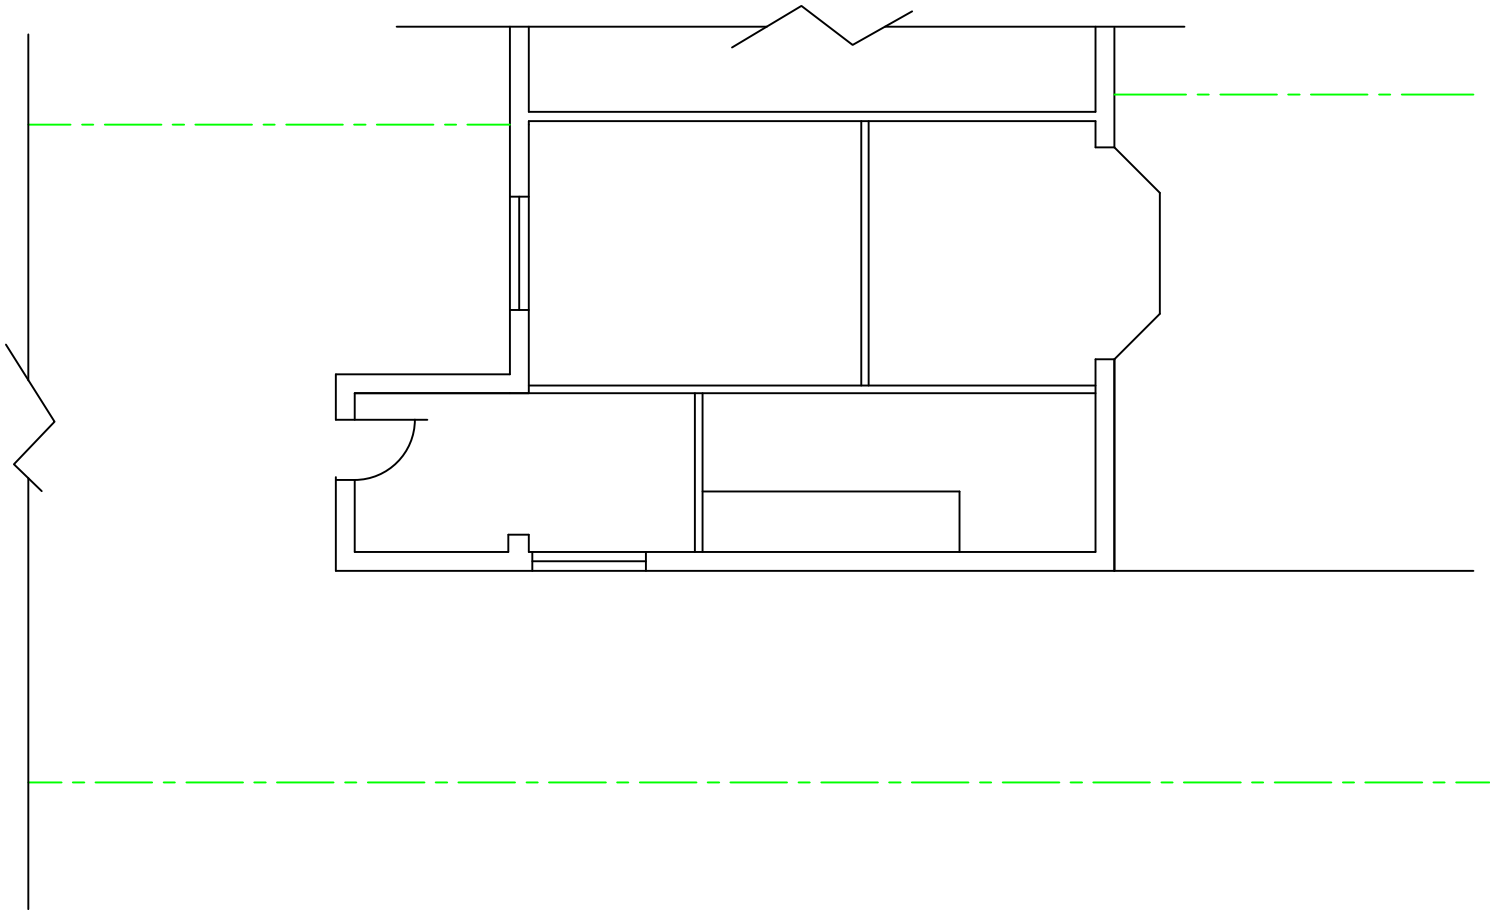

		REVISION	initial
no.	date	description	

H S H

Engineering Design Services Ltd .
428 Cheetham Hill Road Cheetham Manchester
M8 9LE. UK 01617956385,07940197 333

project title

Proposed single / double storey extension to the front side and rear of the property, to create habitable rooms

client

Mr Ghulam Shabir

dwg. title

General Layout Plan

dwg.no.

01

sheet no.

scale.

1:100 @ A3

job no.

156 Manley Road M16 8WD

drawn by.

TZ

checked by.

approved by.

date

Dec 2022