
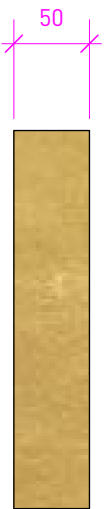


Note

Finish to be approved by Jigsaw

Sample to be provided

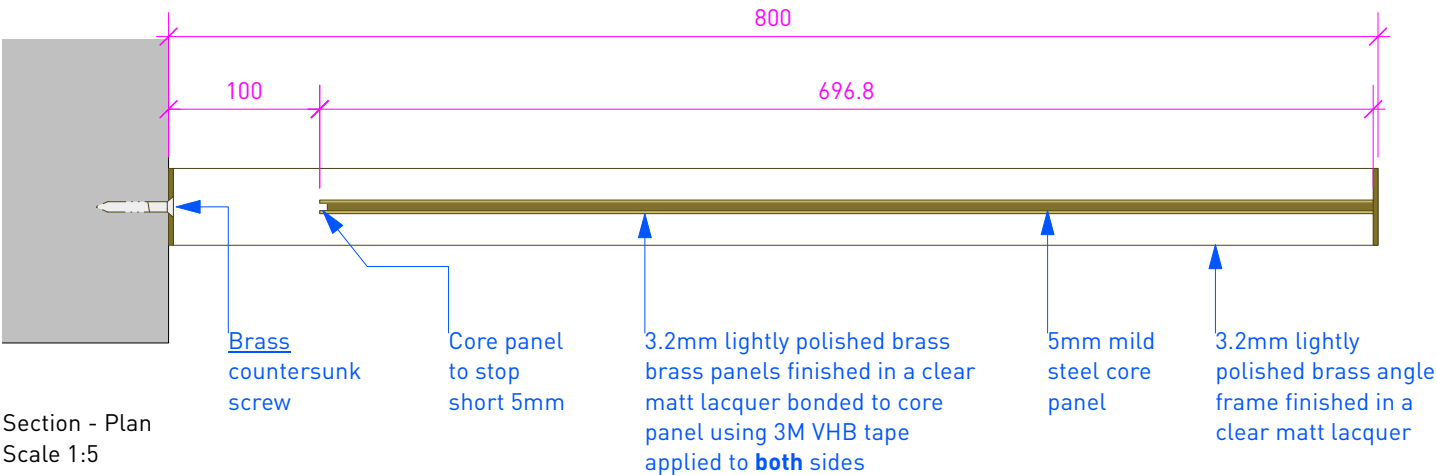

Rev	Date	Notes
-	2022-10-17	New drawing

PLANNING

Project
Project Name
Jigsaw
Manchester
33 King Street

Drawing
Projecting Sign
Proposed

Scale
1:5 [A3]

Number
JM8-D006

Drawn by
dm

Revision
-