




Pre-existing Front




Pre-existing Rear



Pre-existing Side to 406

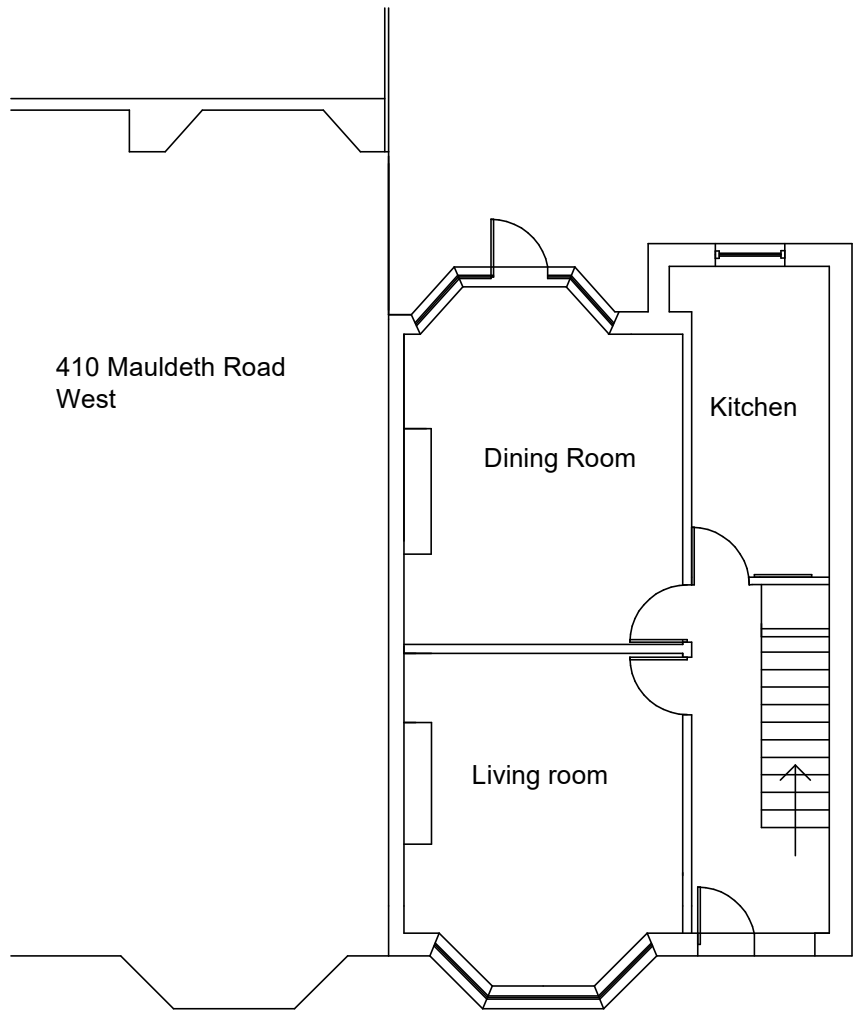

Pre-existing Ground Floor

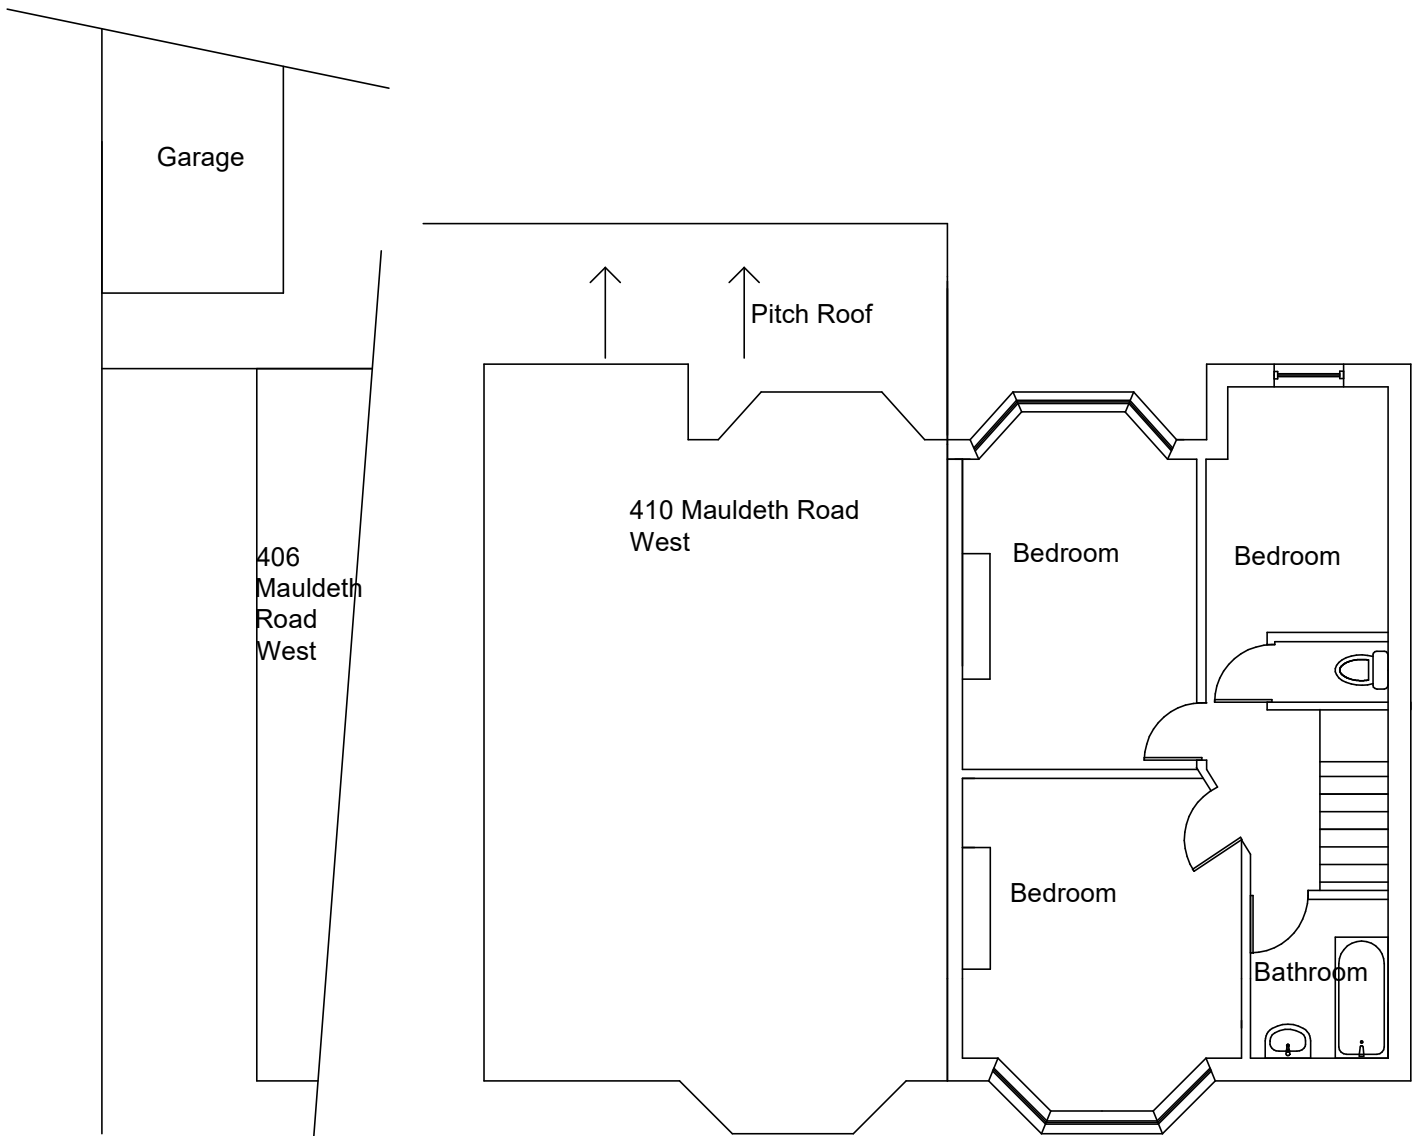

Pre-existing First Floor

408 Mauldeth Road West Chorlton
Manchester M21 7RA

Two Storey Extension Resubmission
Drawing 1 Elevations/Plans Pre existing

Drawing Number 2301-01 12/01/23
Loganbuilding@outlook.com

07904 649901
Scale 1:100@A3