




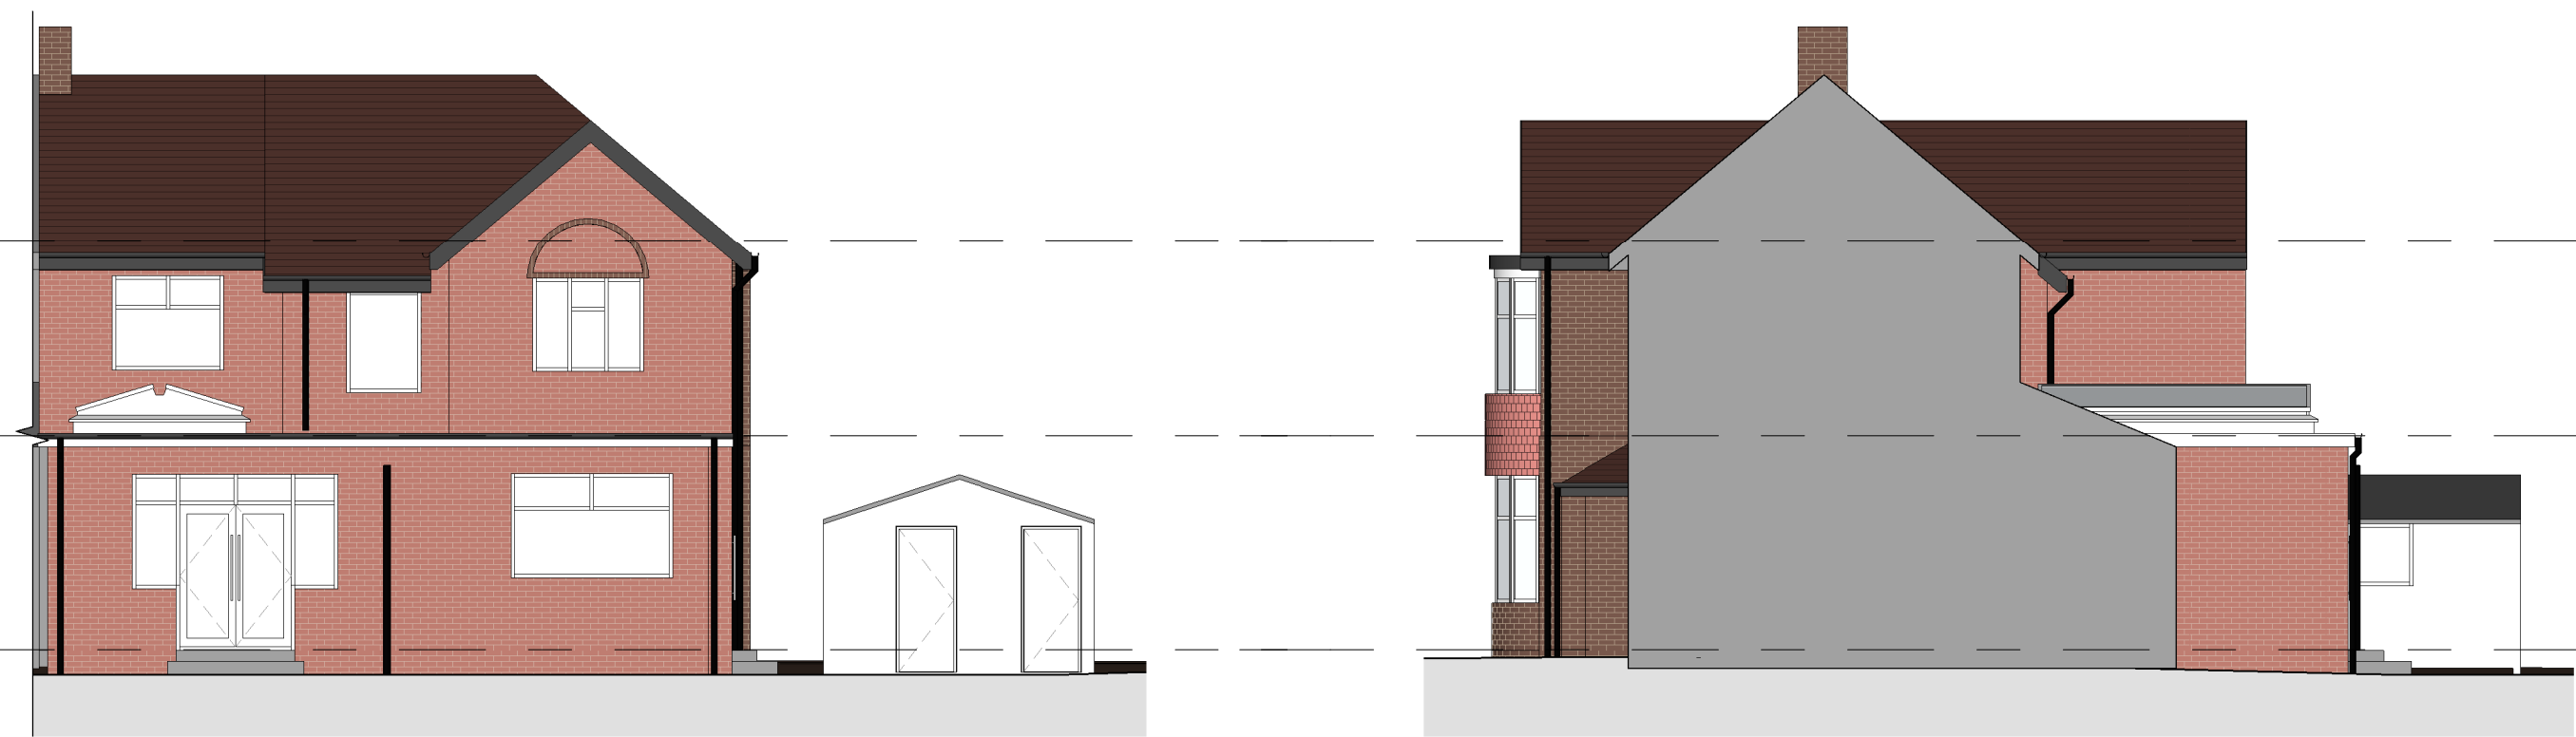

6 Right Side - Existing
1 : 100

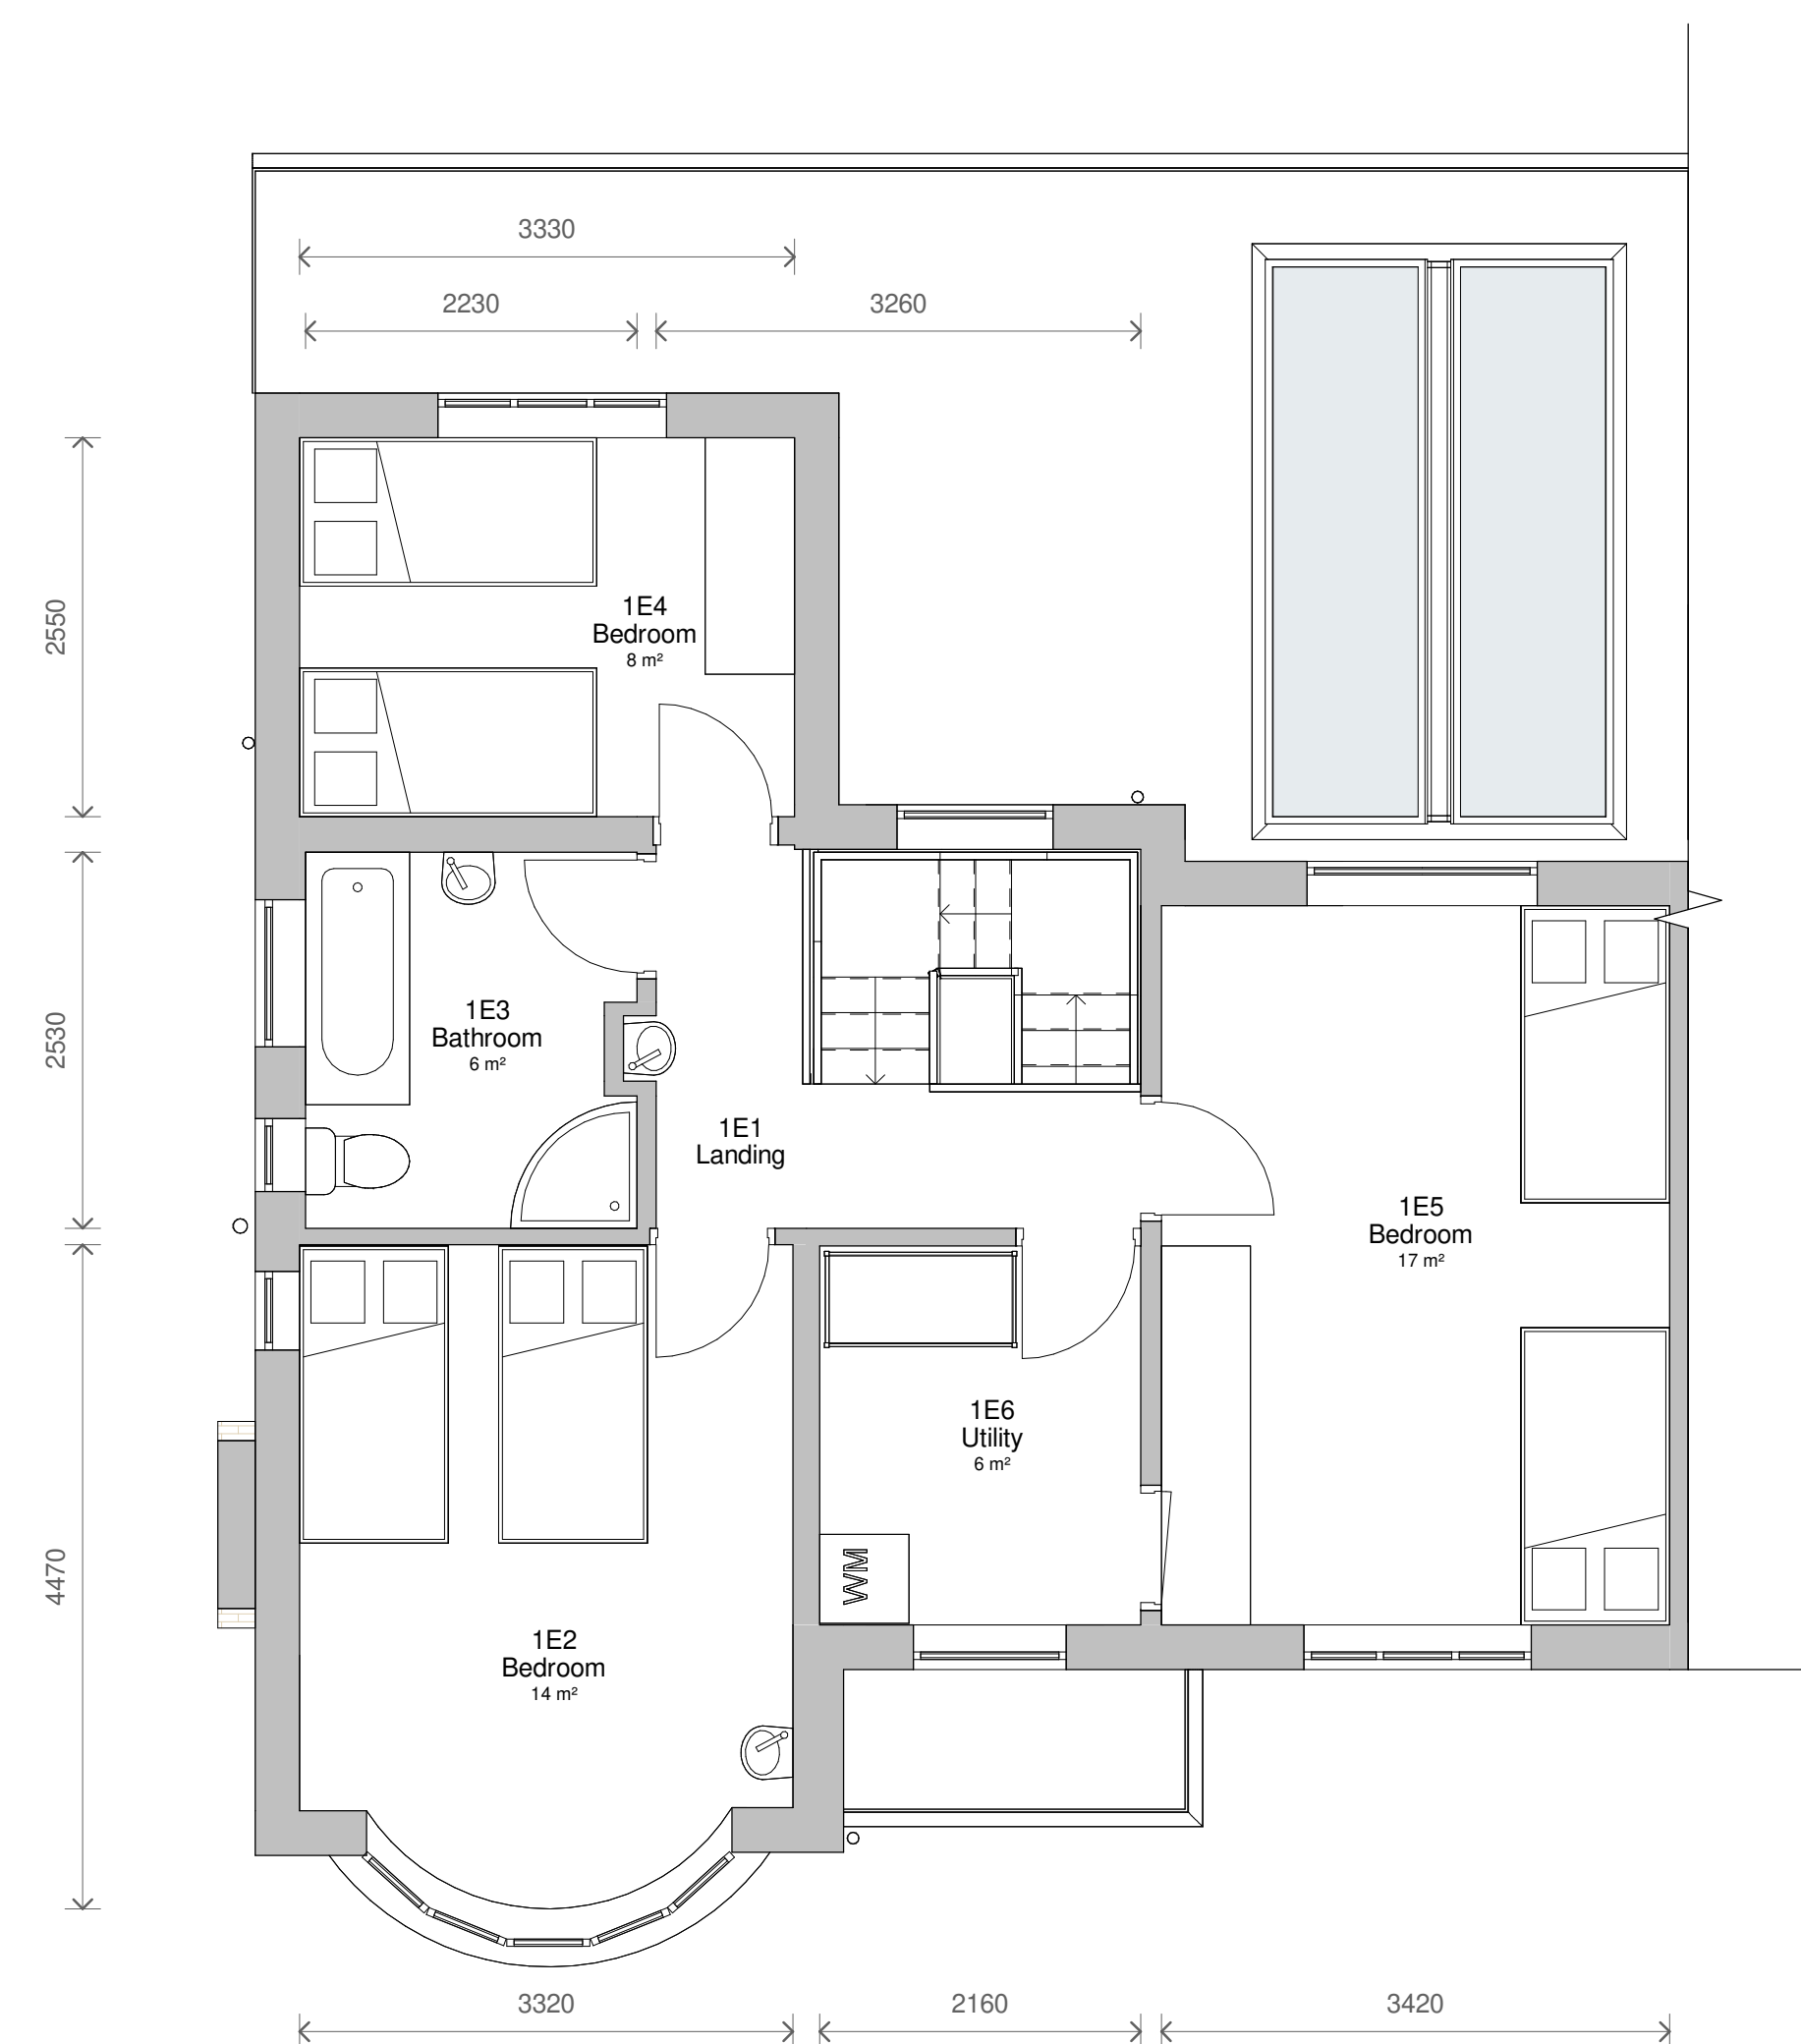

② Level 1 - Existing
1 : 50

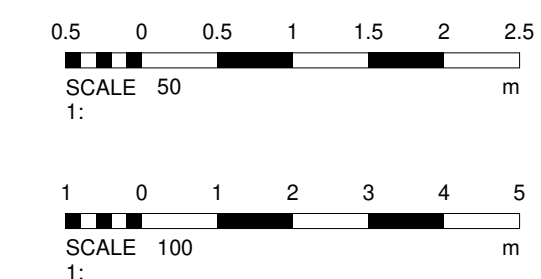

No.	Description	Date
PROJECT 15 Crumpsall Lane		
TITLE Existing Plans and Elevations		
CLIENT Dinner		
STATUS DESIGN		
DRAWN BY CB	DATE 06/03/2023	SCALE (@ A1) As indicated
PROJECT NUMBER GSS23012	DRAWING NUMBER 002	REV
GOLD SKETCH S T U O S I O S www.goldsketch.co.uk info@goldsketch.co.uk 0161 792 9595		
NOTES: ©COPYRIGHT - ALL RIGHTS RESERVED. THIS DRAWING MUST NOT BE REPRODUCED OR ALTERED WITHOUT WRITTEN CONSENT. DRAWING TO BE USED FOR THE EXACTLY INDICATED ONLY. THE CLIENT AND/OR END USER SHALL BE ADVISED AND CONFIRMED ON SITE. ANY DEVIATIONS TO BE REPORTED TO THE ARCHITECT IMMEDIATELY UPON DISCOVERY. ALL DIMENSIONS ARE IN MILLIMETRES UNLESS OTHERWISE STATED. RELEVANT CODES OF PRACTICE AND BRITISH STANDARDS. ALL DIMENSIONS ON THIS DRAWING ARE IN MILLIMETRES UNLESS OTHERWISE STATED.		