


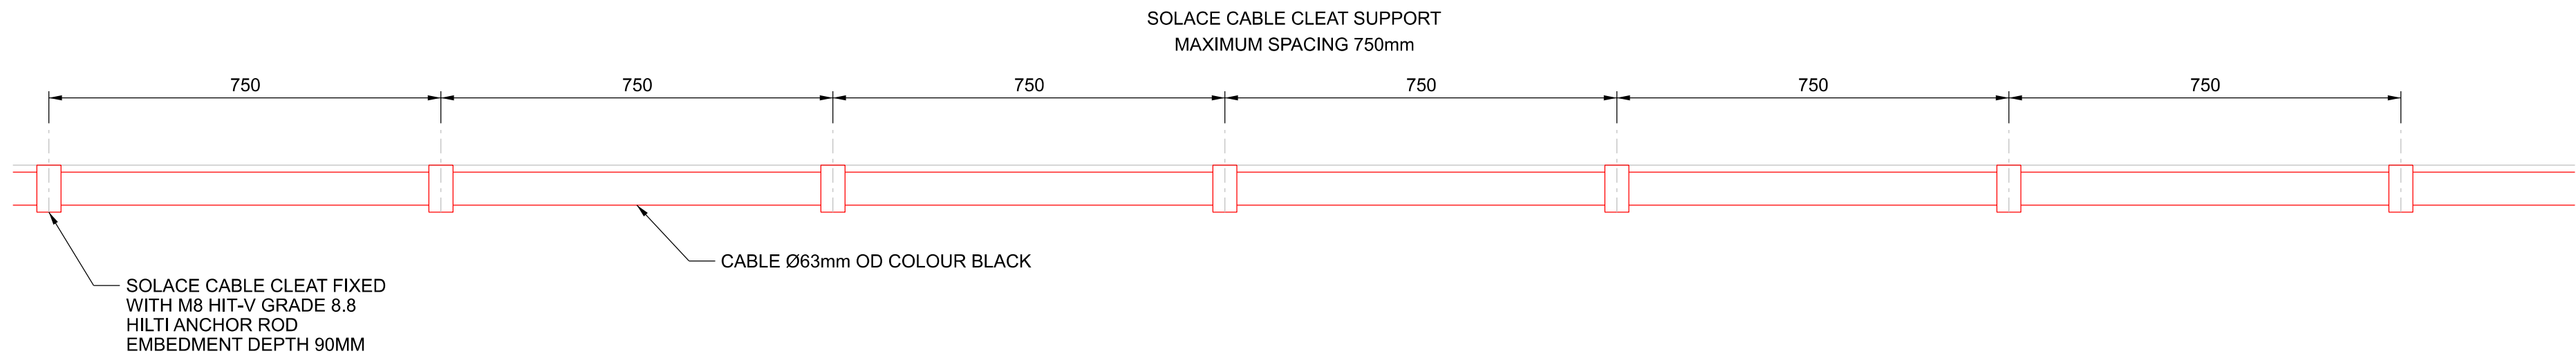

WWW.CMP PRODUCTS.COM



PHOTOGRAPH 01
EXIT FROM PLANTROOM



PHOTOGRAPH 02
CLEATED CABLES RUNNING ACROSS ROOF



PHOTOGRAPH 03
CLEATED CABLES RUNNING ACROSS ROOF



PHOTOGRAPH 04
CLEATED CABLES RUNNING ACROSS ROOF





PHOTOGRAPH 05
CLEATED CABLES REACH GATEWAY



PHOTOGRAPH 06
CLEATED CABLES UNDER GATEWAY ARCH



PHOTOGRAPH 07
CLEATED CABLES HEAD FOR LV PANEL

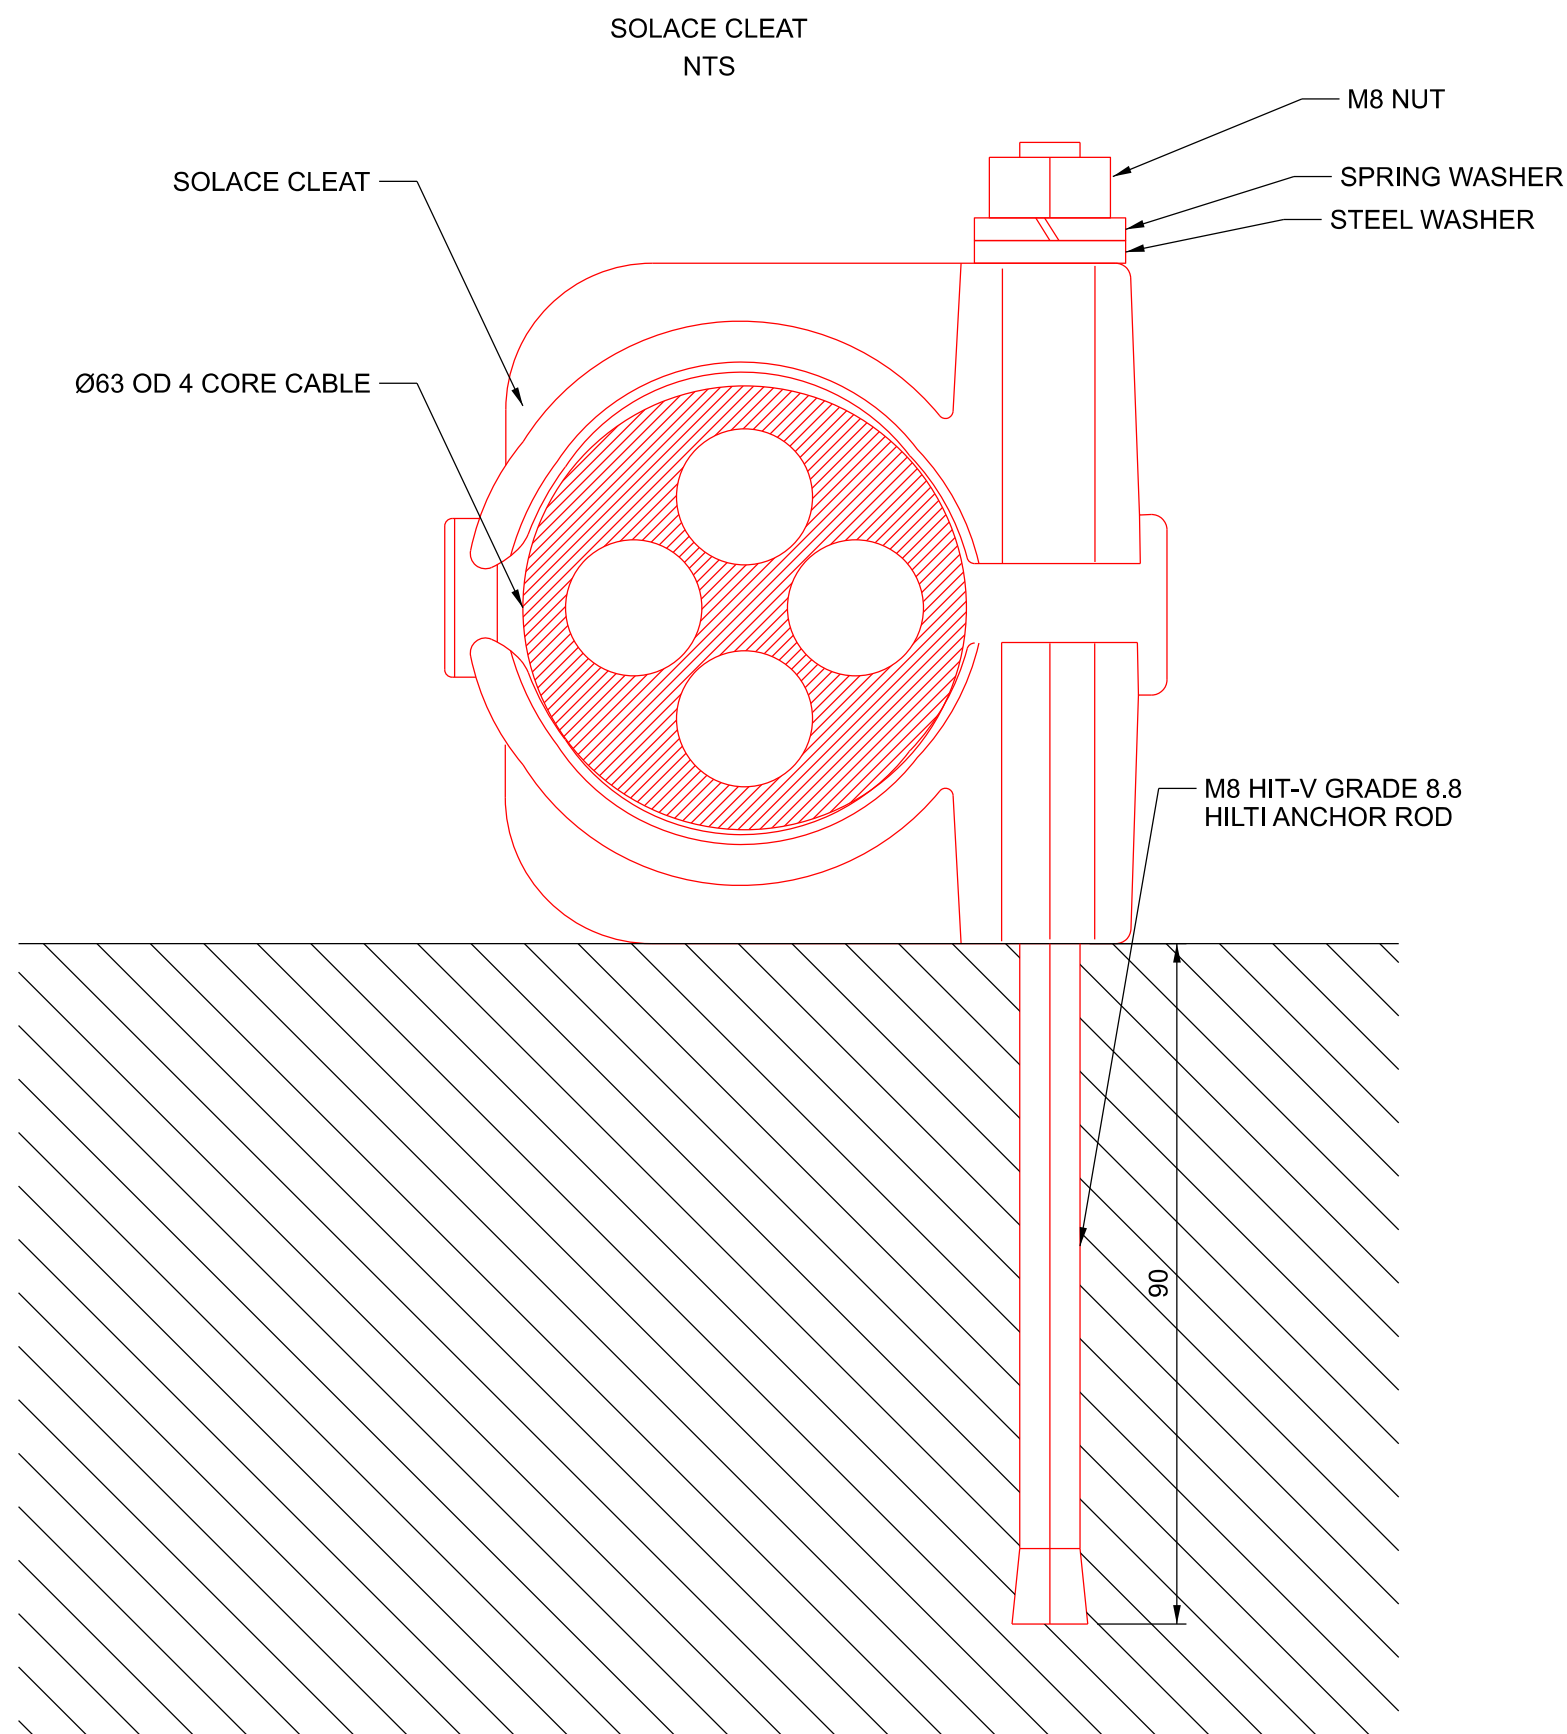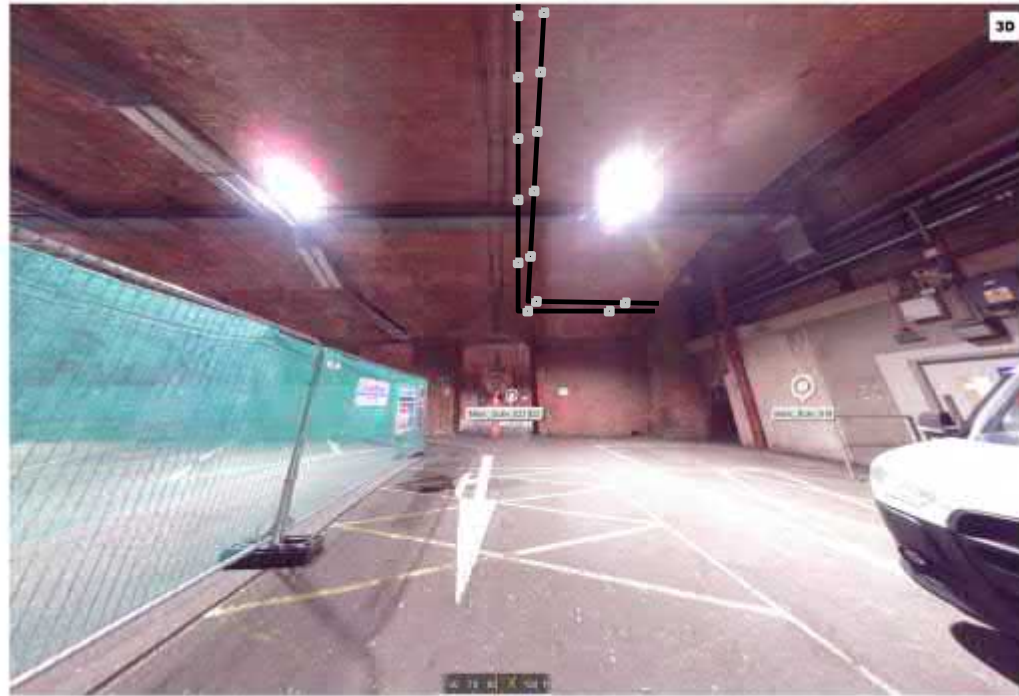

- NOTES:
- ALL DIMENSIONS ARE IN MILLIMETRES (MM) AND ALL LEVELS ARE IN METERS (M) UNLESS OTHERWISE STATED.
 - THIS DRAWING TO BE READ IN CONJUNCTION WITH DRAWINGS & DOCUMENTS
 - SLOACE FEATURES
 - 316L STAINLESS STEEL
 - OPERATING TEMPERATURE -60°C TO +250°C
 - SURPASSES REQUIREMENT FOR FIRE TESTING BS5839 / BS8491 / EN50200 / BS8434 / AS-NZS 3013 (1,200°C) (FIRE, SHOCK AND WATER)
 - SINGLE BOLT FIXING DESIGN
 - CAN BE STACKED
 - EXCELLENT AXIAL AND LATERAL LOAD RETENTION
 - CORROSION RESISTANT

SAFETY, HEALTH AND ENVIRONMENTAL INFORMATION			
NORMALLY CONSTRUCTION			
1 EXCAVATIONS	8 DRILLING AND FIXING	9 WET WORKS	10 PUBLIC INTERFACE
2 BURIED SERVICES	3 MANUAL HANDLING	4 ELECTRIFICATION	5 WORKING AT HEIGHT
6 LIFTING OPERATIONS	7 DUST	8 MAINTENANCE	9 DISMANTLING / DEMOLITION (FUTURE)
THESE NOTES ARE BASED ON THE USE OF EXPERIENCED AND COMPETENT CONTRACTORS CARRYING OUT THE WORK USING AN APPROVED SAFE METHOD OF WORKING.			

COLOUR CONVENTIONS
BLACK - EXISTING OR UNCHANGED
BLUE - MODIFIED OR TO BE MOVED
GREEN - REDUNDANT OR TO BE REMOVED
RED - PROPOSED OR ADDITIONAL
PURPLE - WORKS BY OTHERS

Rev	Date	Description of Revisions	Drawn	Chkd	Appr
P01	26/01/23	ISSUED FOR REVIEW	DS	Chk	App

Status

S0 - WORK IN PROGRESS



The Quadrant, Car Park
Elder Gate
Milton Keynes
MK9 1EN
Contractor(s)



POISE GROUP UK
124 City Road,
London
EC1V 2NX
Project

C2222 NR ELECTRIC
VEHICLE CHARGE POINTS

Drawing Title
MANCHESTER PICCADILLY STATION
SHORT STAY CAR PARK
SOFFIT CABLE SUPPORT
AND DETAILS

Designed	D SHILLIBEER	Signed		Date	26/01/23
Drawn	D SHILLIBEER	Signed		Date	26/01/23
Checked	-	Signed		Date	-
Approved	-	Signed		Date	-
Scale(s)	R.T.D.	ELR & Mileage	ELR&Mileage	Sheet	01 of 01
Alternative Reference	C2222-POI-DRG-CIV-140010	Drawing Number	-	Revision	P01