



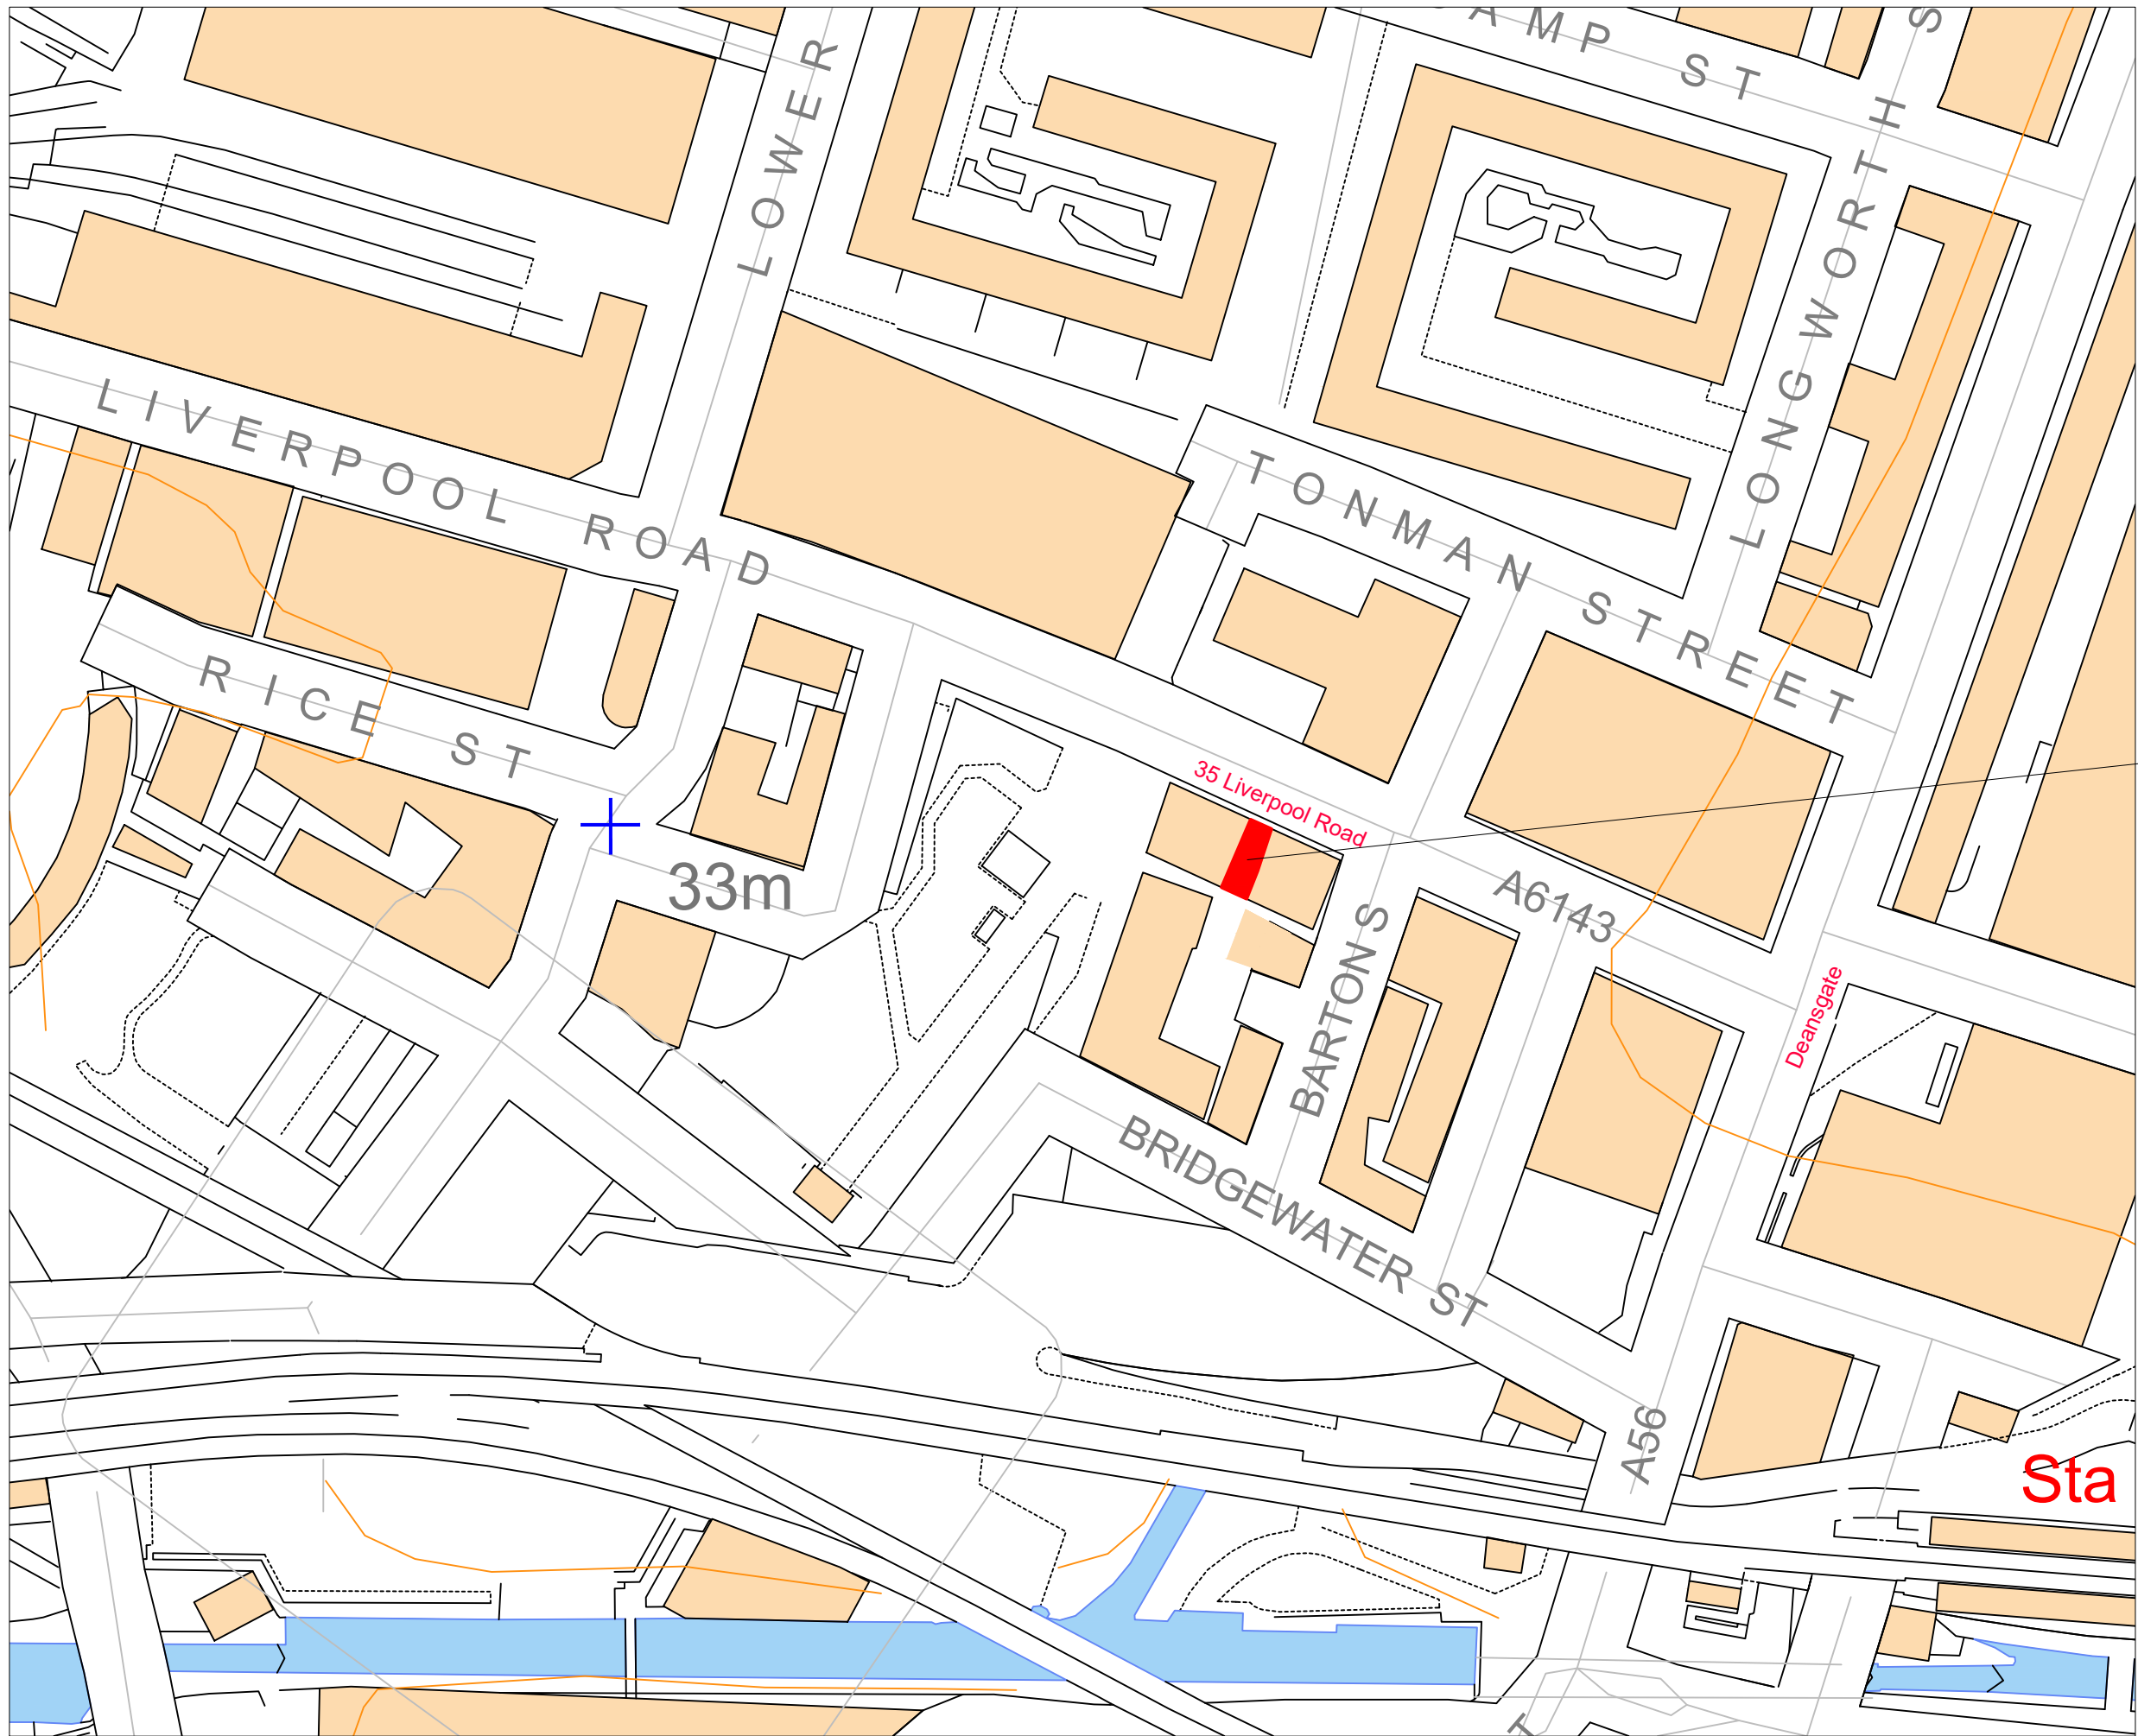

35 Liverpool Road

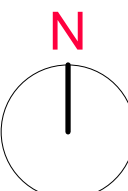

Site Location Plan 1:1250