XAL Baso Linear light centred above counter - ensure fixings are positioned as per fitting instructions

Dropped down area for steam wands. Worktop space and sides within this area to be s/s.

Order and Collect signage - graphics details to be supplied by Reason. Sign material / detailing as per K circular projecting sign - Folded aluminum casing, powder paint coated finish RAL 9004 Signal black. White acrylic face with black vinyl lettering. Tubular hanging pole to match - no visible fixings on ceiling - tube sleeved over ceiling fixing with allan key fixing to tube - contractor to discuss. Height tbc.

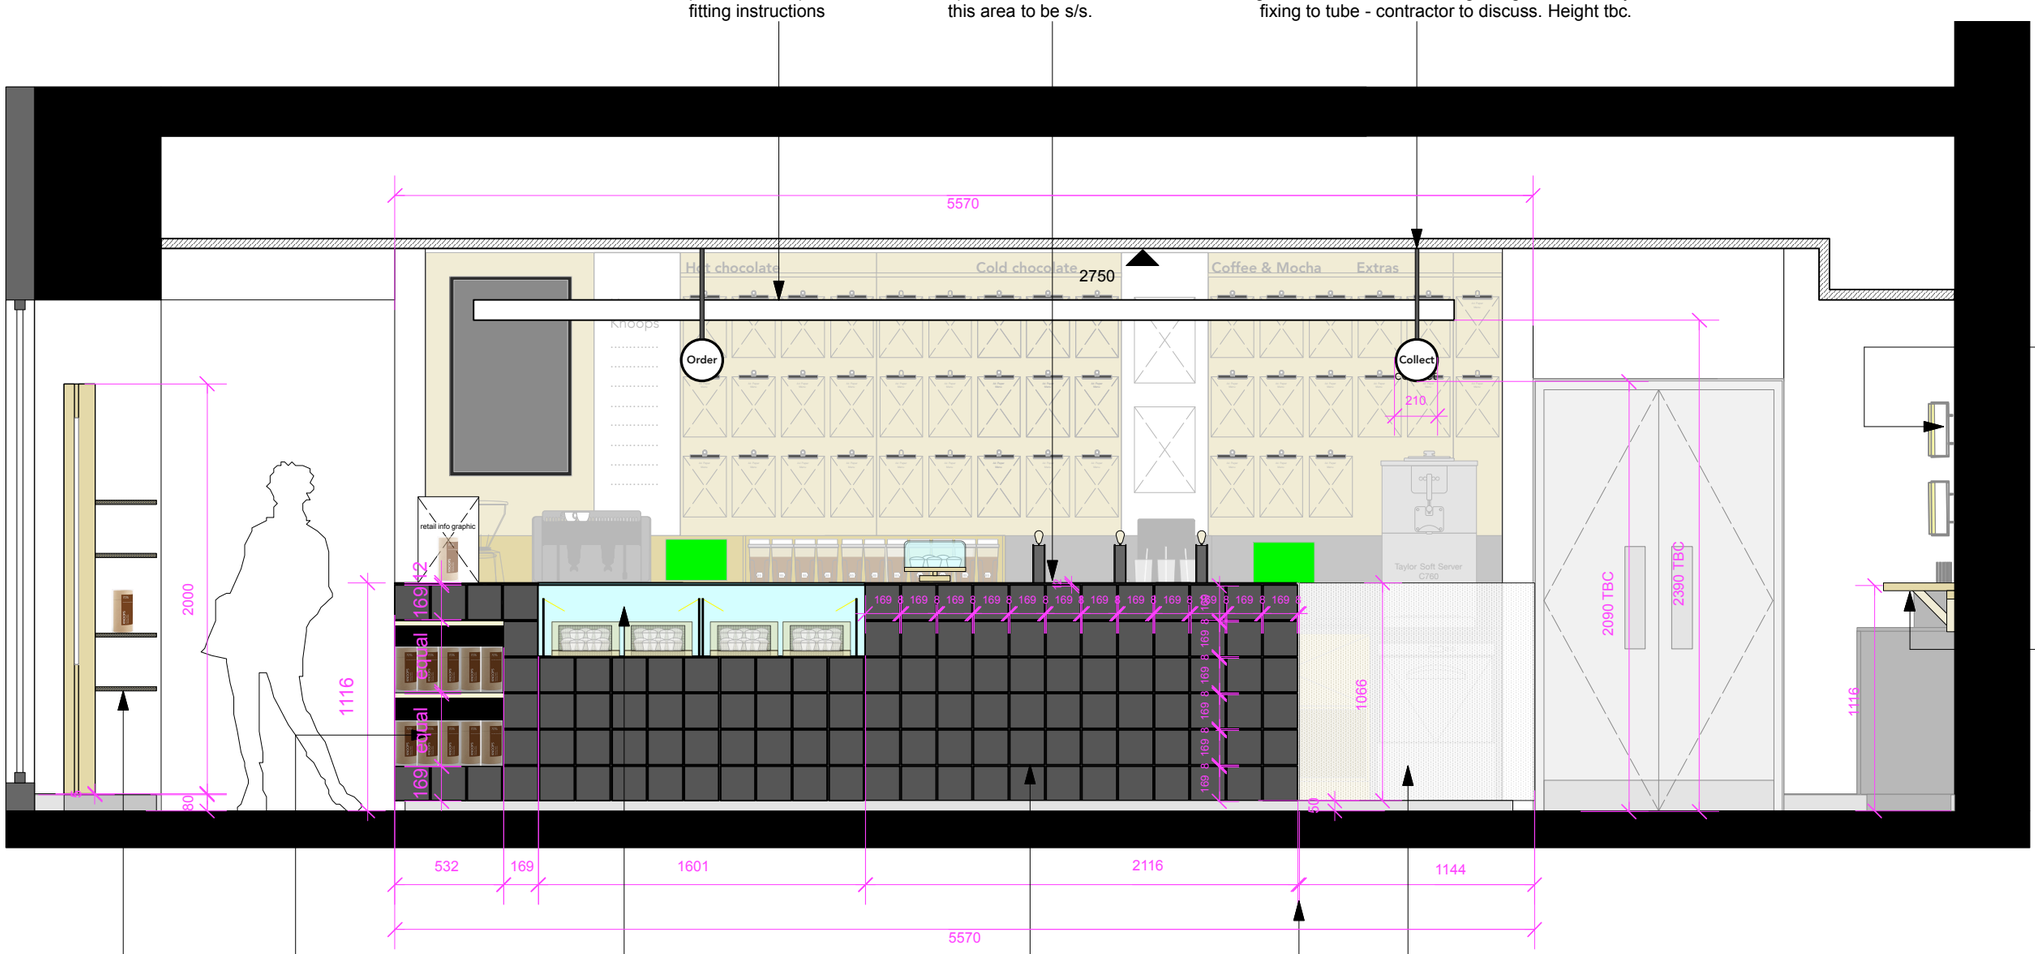

Illuminated brand wording - wall mounted - no visible fixings/ cables etc

Solid oak drinks shelf

Freestanding eco board retail wall with A0 poster space to window side. Unit fixed to floor. Poster edge lit with recessed concealed LED strip. Retail shelves and supporting rods as per standard retail wal detail. Base material - floor tile and skirting - details to be agreed.

Open shelving - lined with Formica black diamond laminate or Egger alternative to match . Durat Palace p006 shelf with undershelf XAL turn LED lighting strips - as per Cambridge

Glass patisserie display - 10mm toughened low iron glass. Richlite Black Diamond interior with richlite top section as per KHS to house cabling for till points etc. Details to be discussed. Black sliding door access to back. 4 x XAL Pico internal light fittings - set out as shown.

Front order counter in Richlite Black Diamond. Tile detail to front faces only. Counter top detail as standard.

8mm check detail between Durat counter and Richlite counter

Durat collect counter - Durat white ref D10-50 with small handwash basin in dropped down cut out.

ELEVATION AA

Lara Gosling
LARAGOSLING@ME.COM

KNOOPS

68 Cross St, Manchester
M2 4JQ

ELEVATION AA
1:30 @ A3

Dwg.no KN_Manchester GA12A

NOTES :

-

ALL DESIGN WORK SUBJECT TO COPYRIGHT & NOT TO BE REPRODUCED WITHOUT PERMISSION © LARA GOSLING

16.12.2022

MAN - DESIGN INTENT

N.B DO NOT SCALE FROM THIS DRAWING, ALL DIMENSIONS TO BE CHECKED ON SITE. TEMPLATES MAY BE REQUIRED FOR JOINERY ITEMS AND ARE CONTRACTORS RESPONSIBILITY Contractor(s) and sub contractors to notify client(s) of any measurement discrepancies. Drawings supplied for design intent only, all fixings to be the responsibility of the contractor. Any alterations to this drawing to be agreed with client(s).