


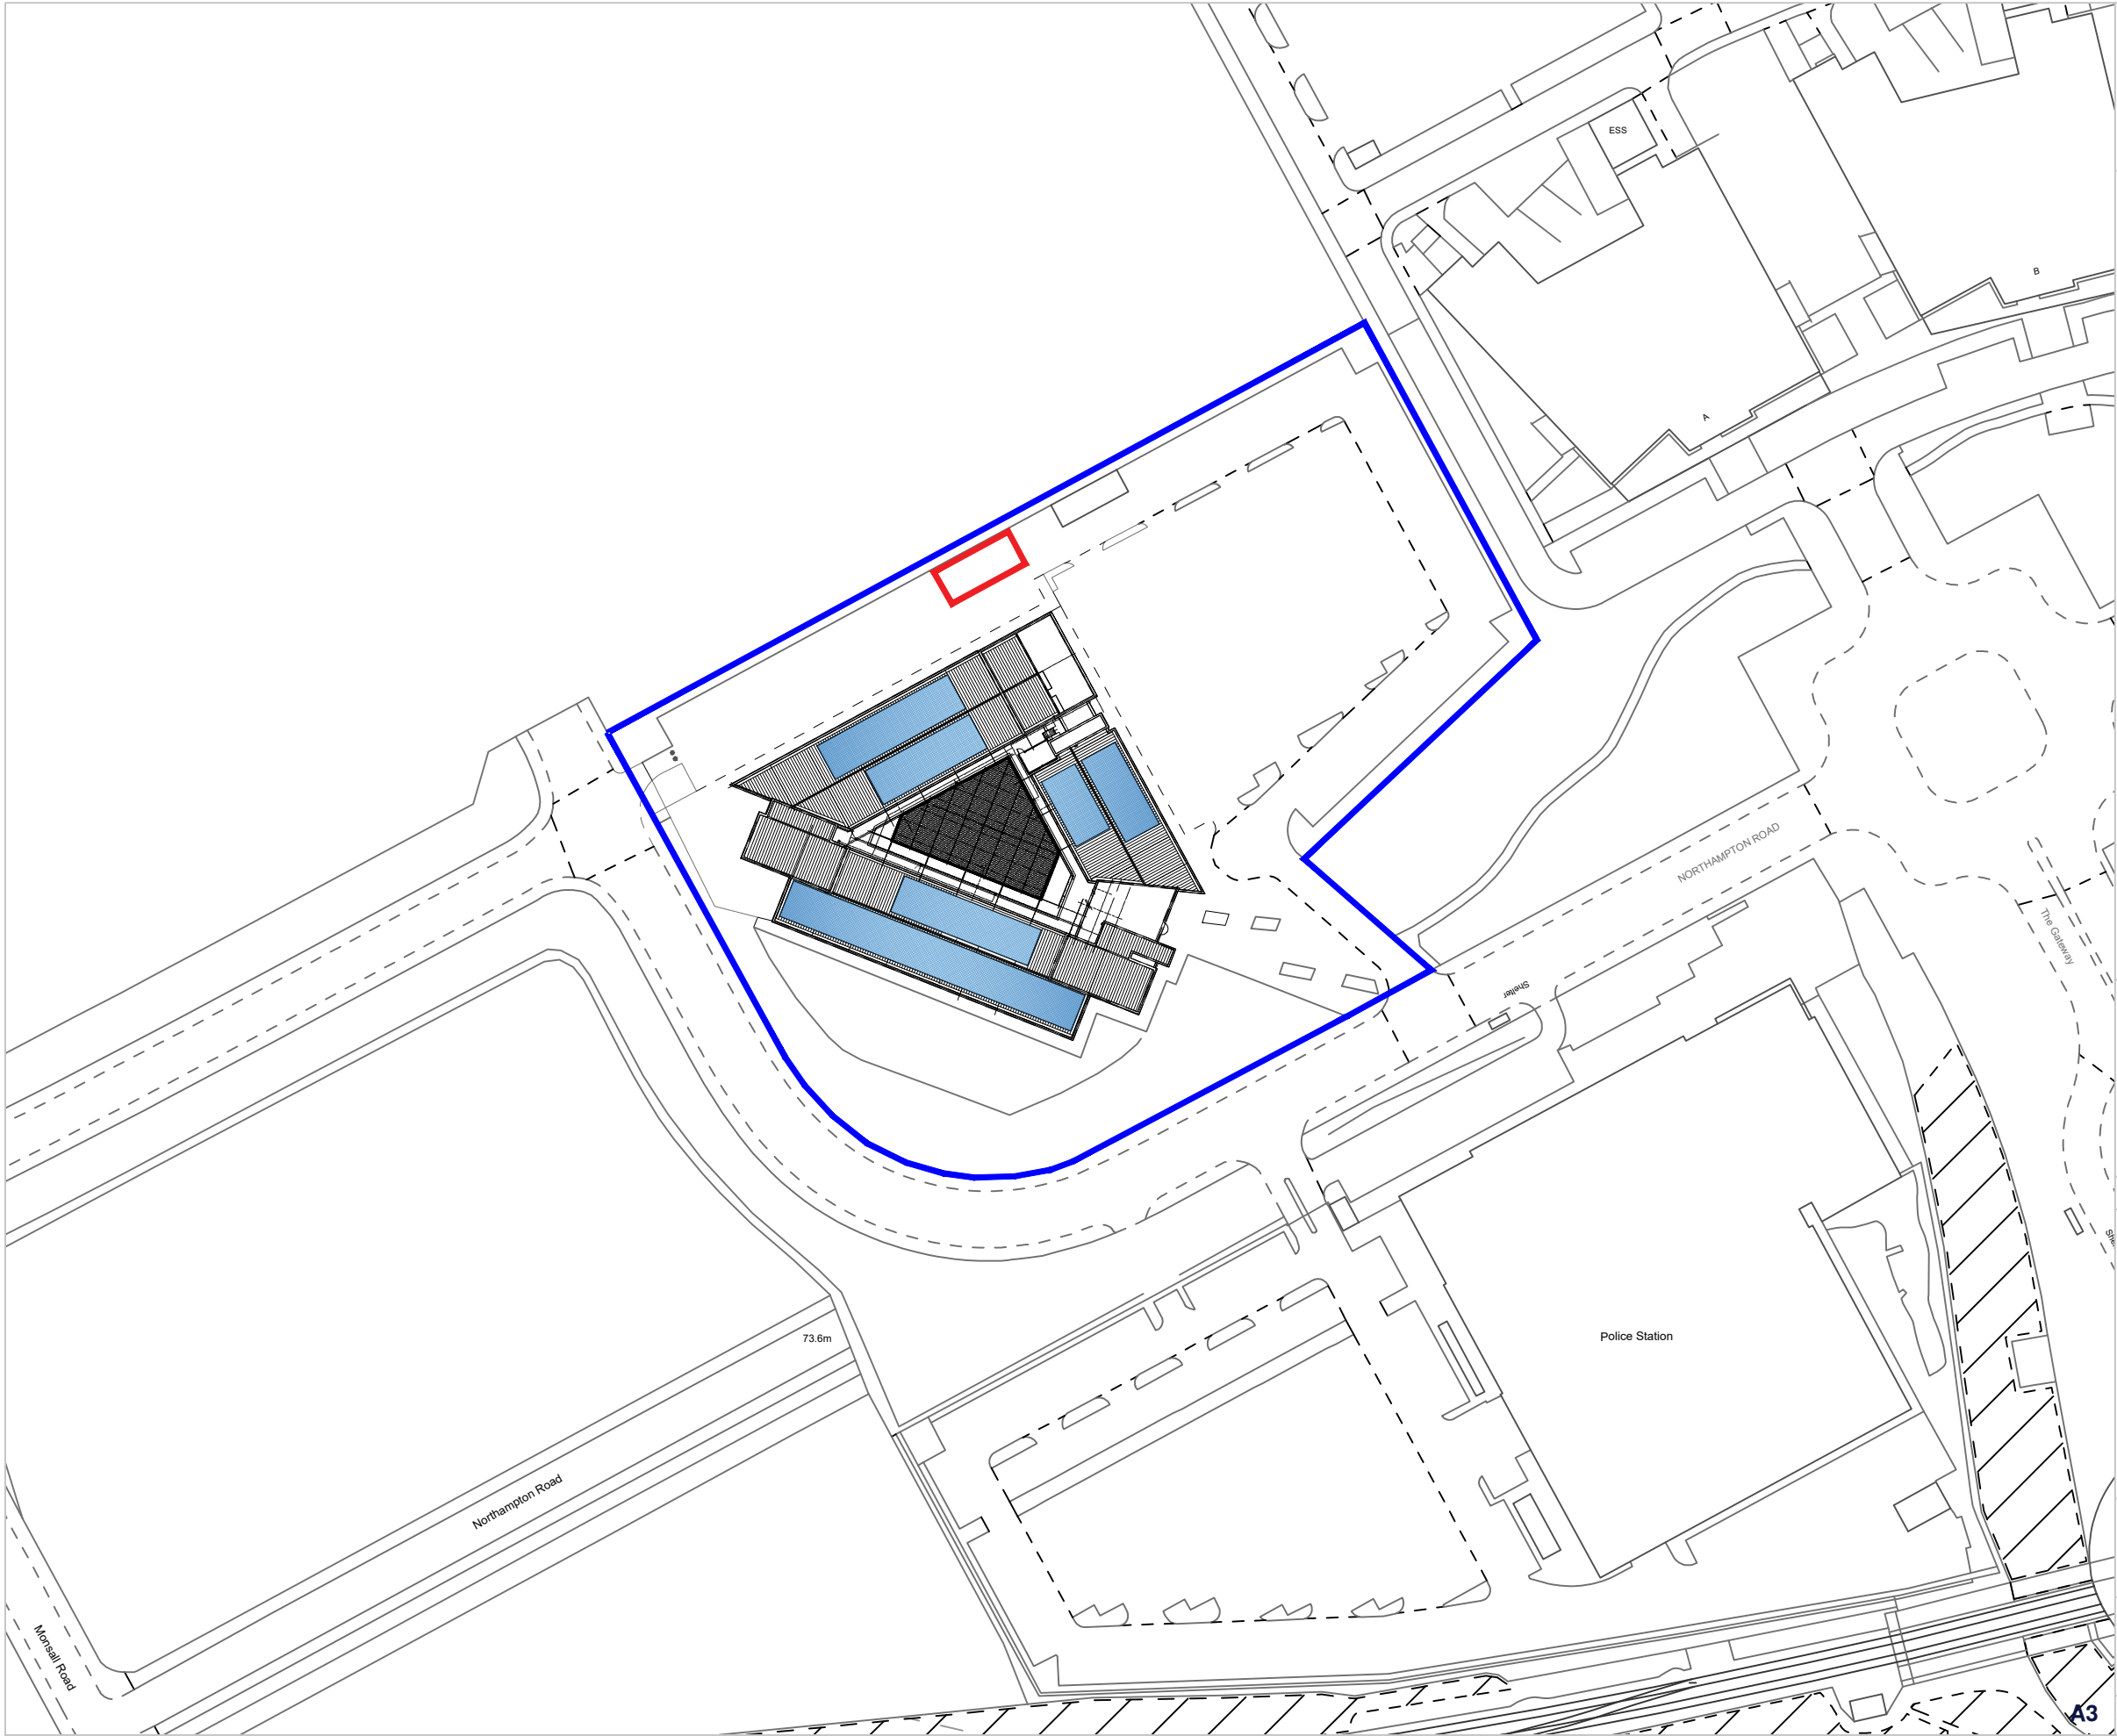

Notes:

- Works Location
- Site Boundary

Copyright: All rights reserved. This drawing must not be reproduced without permission from AA Projects Ltd. Do not scale off this drawing. All dimensions are to be checked on site by contractor / sub contractor. Any discrepancies to be reported to AA Projects Ltd.

A	01/23	Road names added	MA	MW
B	29/23	ASHP Location amended	AB	

Rev	Date	Revision notes	By	Check
-----	------	----------------	----	-------

Suite 1.06
Part First Floor
South Harrington
Brunswick Business Park
Liverpool
L3 2BQ
Tel: 0151 430 2340

Office Locations
Birmingham, Leeds, Liverpool, London,
Manchester, Oxford, Rugby, Newcastle
www.aaprojects.co.uk

Client Equans MCC	Drawing Title Arbeta Site Location Plan
-------------------------	---

Project Title Arbeta	Drawn JL	Date 22.12.2022
	Checked MW	Date 22.12.2022

DWG No.	19972-OCP-112	Scale	1:1250	Revision	B
---------	---------------	-------	--------	----------	---