

KEY PLAN

NOTES


THIS DRAWING MUST NOT BE SCALED.

ALL DIMENSIONS ARE TO BE VERIFIED AND CHECKED ON SITE. ANY DISCREPANCIES THAT ARE, OR BECOME APPARENT SHOULD BE REPORTED TO CHAPMAN TAYLOR.

AREAS INDICATED ARE APPROXIMATE GROSS INTERNAL AREA. THEY RELATE TO THE LIKELY AREAS OF THE BUILDING AT THE CURRENT STAGE OF DESIGN. ANY DECISIONS TO BE MADE ON THE BASIS OF THESE PREDICTIONS, WHETHER AS TO PROJECT VIABILITY, PRE-LETTING, LEASE AGREEMENTS, OR THE LIKE, SHOULD INCLUDE DUE ALLOWANCE FOR THE INCREASES AND DECREASES INHERENT IN THE DESIGN DEVELOPMENT AND BUILDING PROCESS.


© COPYRIGHT CHAPMAN TAYLOR 2023

KEY	
Item	A4
Vertical cladding feature	
Material	76.2x50.8x3.3 extruded box section
Finish	PPC RAL 7021
Item	A14
Overshille F30P/28 Louvre Panel With Rear Blanking Panel/Inset mesh	
Material	Aluminium extrusions.
Finish	PPC RAL 7021 30% Gloss

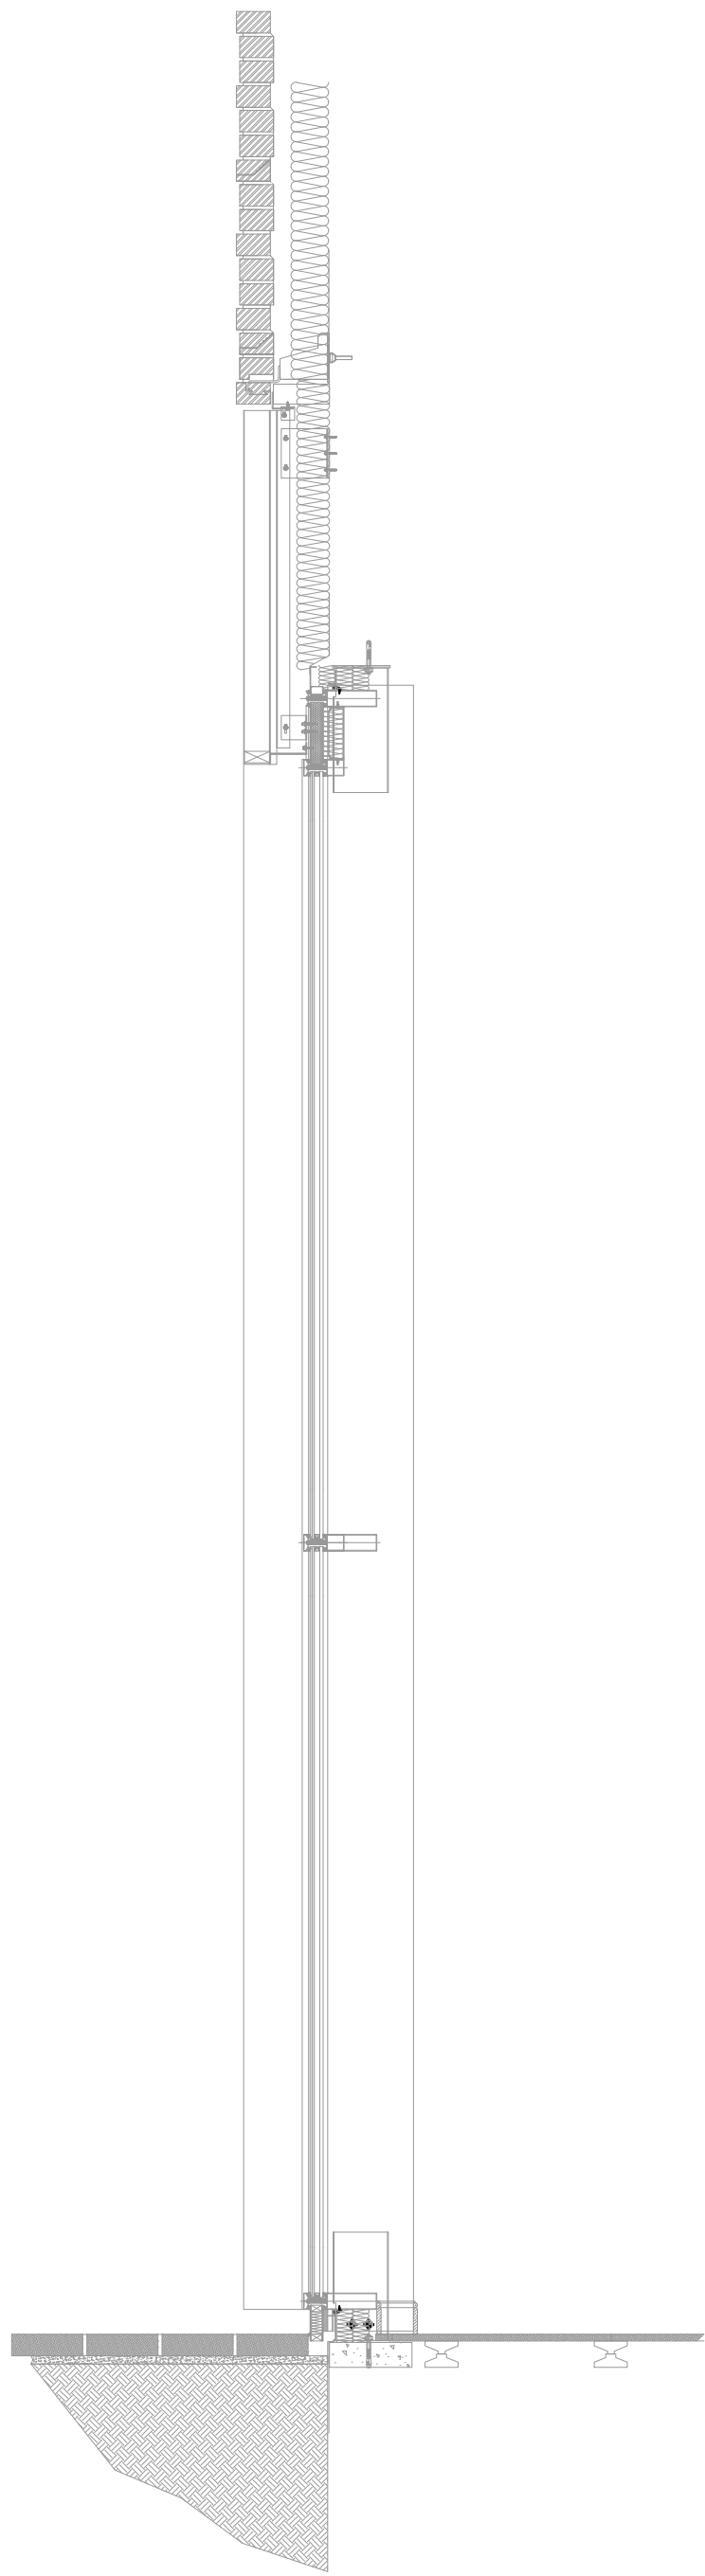


SECTION THROUGH
GLAZING IN SHOPFRONT

ALUMIMIUM LOUVRES
PPC RAL 7021 GLOSS 30%

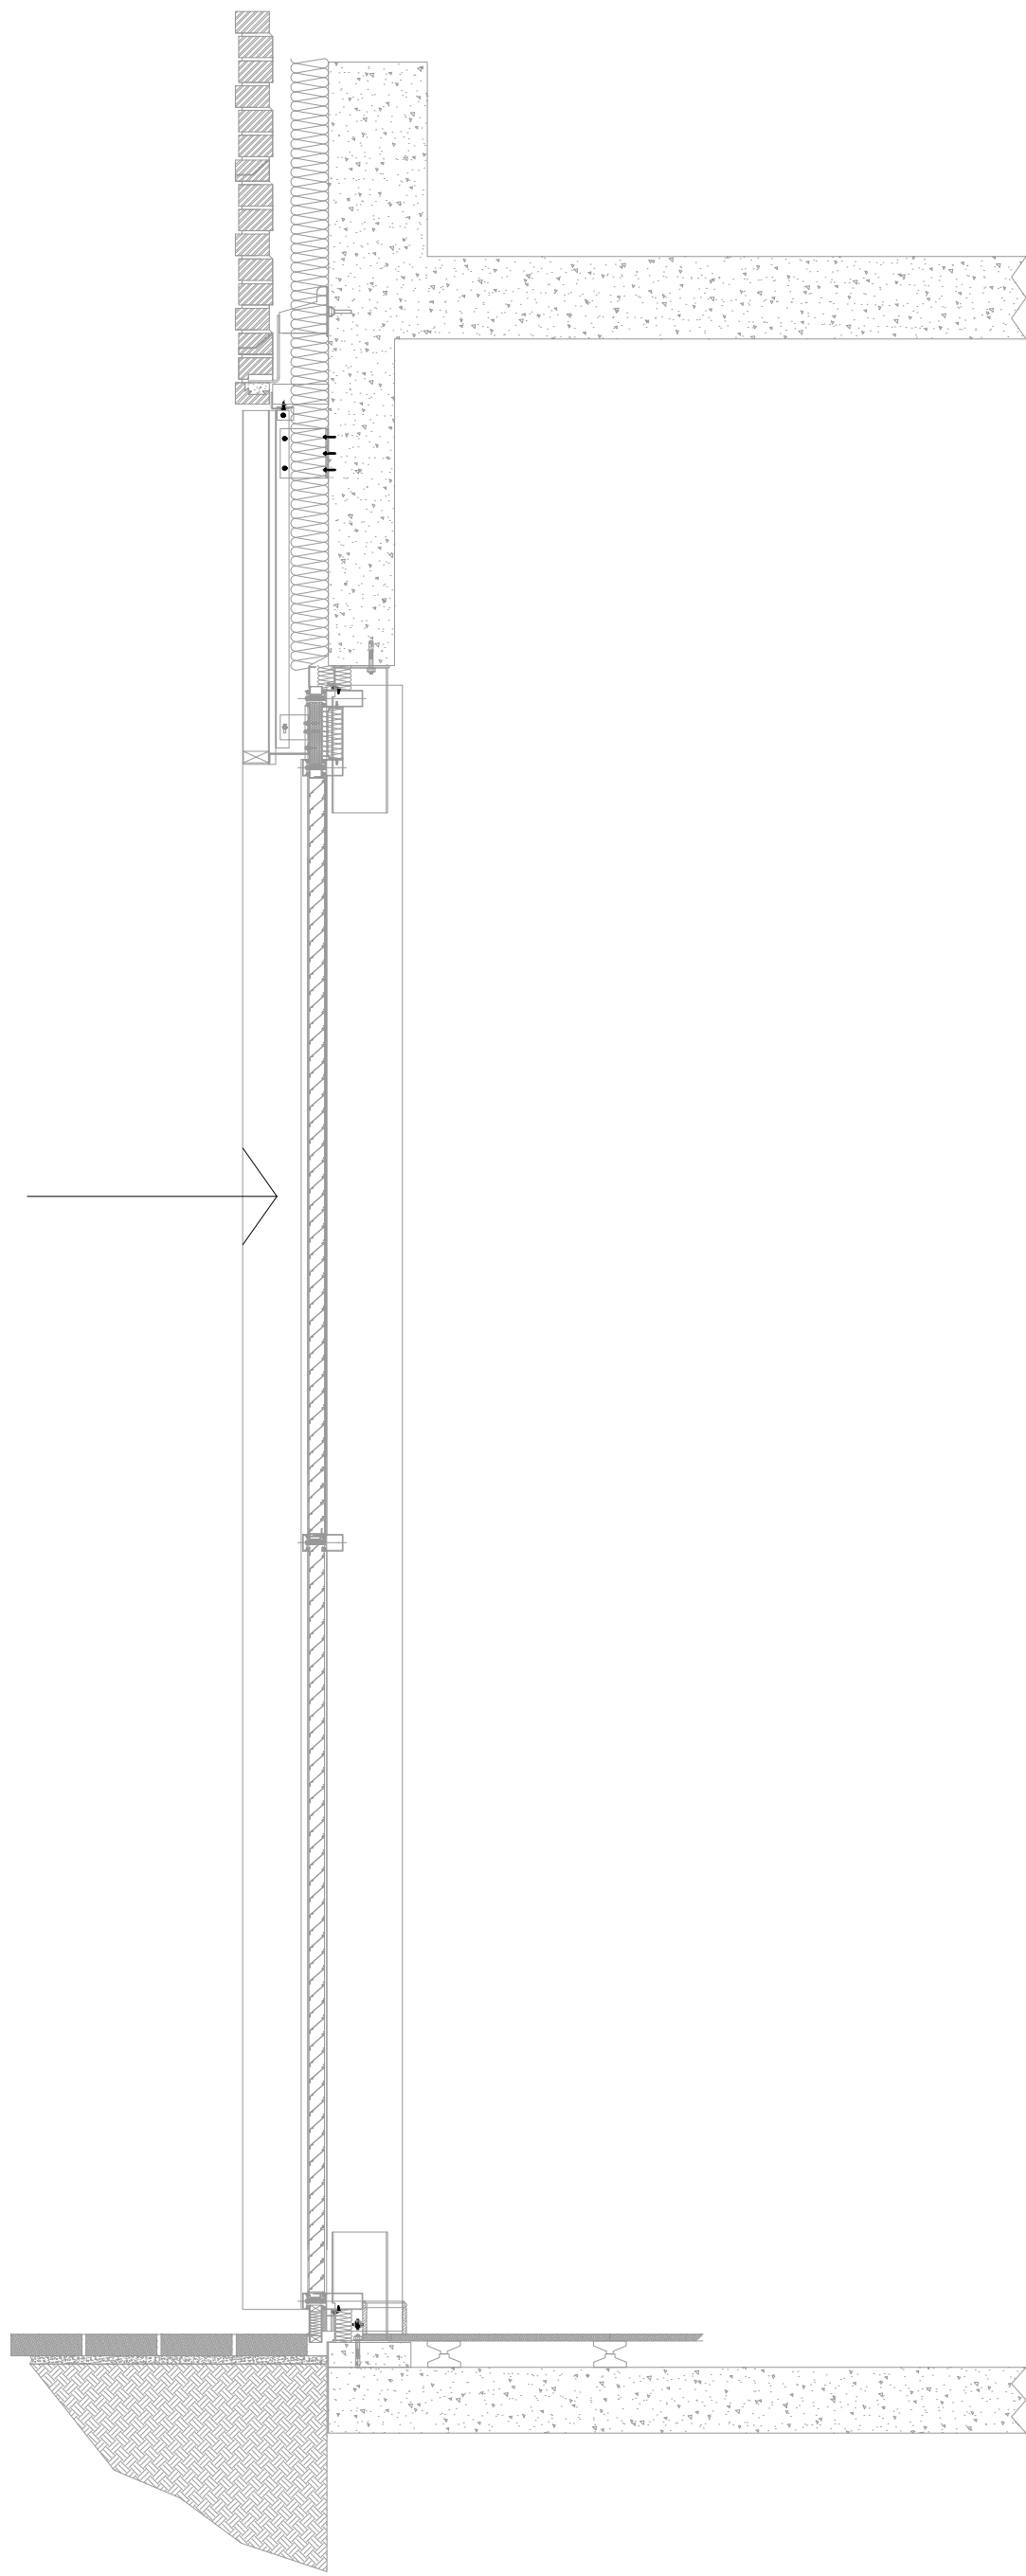

SECTION THROUGH LOUVRE TO
REPLACE GLAZING IN SHOPFRONT

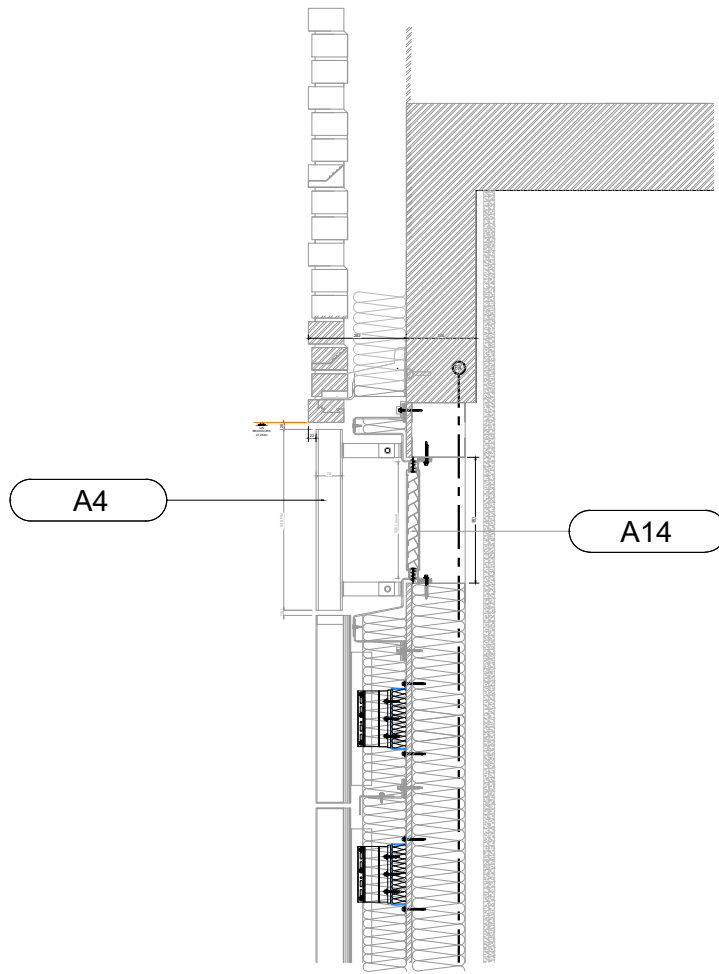

SECTION THROUGH LOUVRE
IN CLADDING ABOVE SHOPFRONT

REV	DATE	BY	DESCRIPTION	CHKD
-----	------	----	-------------	------

CLIENT

Mount Anvil
140 Aldersgate
London
EC1A 4HY

PROJECT

Kampus Manchester
Aytoun Street, Manchester

ARCHITECT

Chapman Taylor

INTERNATIONAL ARCHITECTS MASTERPLANNERS DESIGNERS
Bass Warehouse, 4 Castle Street, Castlefield, Manchester M3 4LZ
Tel: +44 (0)161 828 6500 | Fax: +44 (0)161 828 6505
manchester@chapmantaylor.com

DRAWING TITLE

Typical Louvre Details

PLANNING

Scale 1:20 @ A1

INTERNAL JOB NO	ISSUE DATE			DRAWN BY		CHECKED BY	
C106KTL	JAN 2023			BB		AC	
PROJECT NUMBER	ORIGINATOR	ZONE	LEVEL	TYPE	ROLE	NUMBER	REVISION
C106KTL	CTA	F	99	DR	A	LD	00