


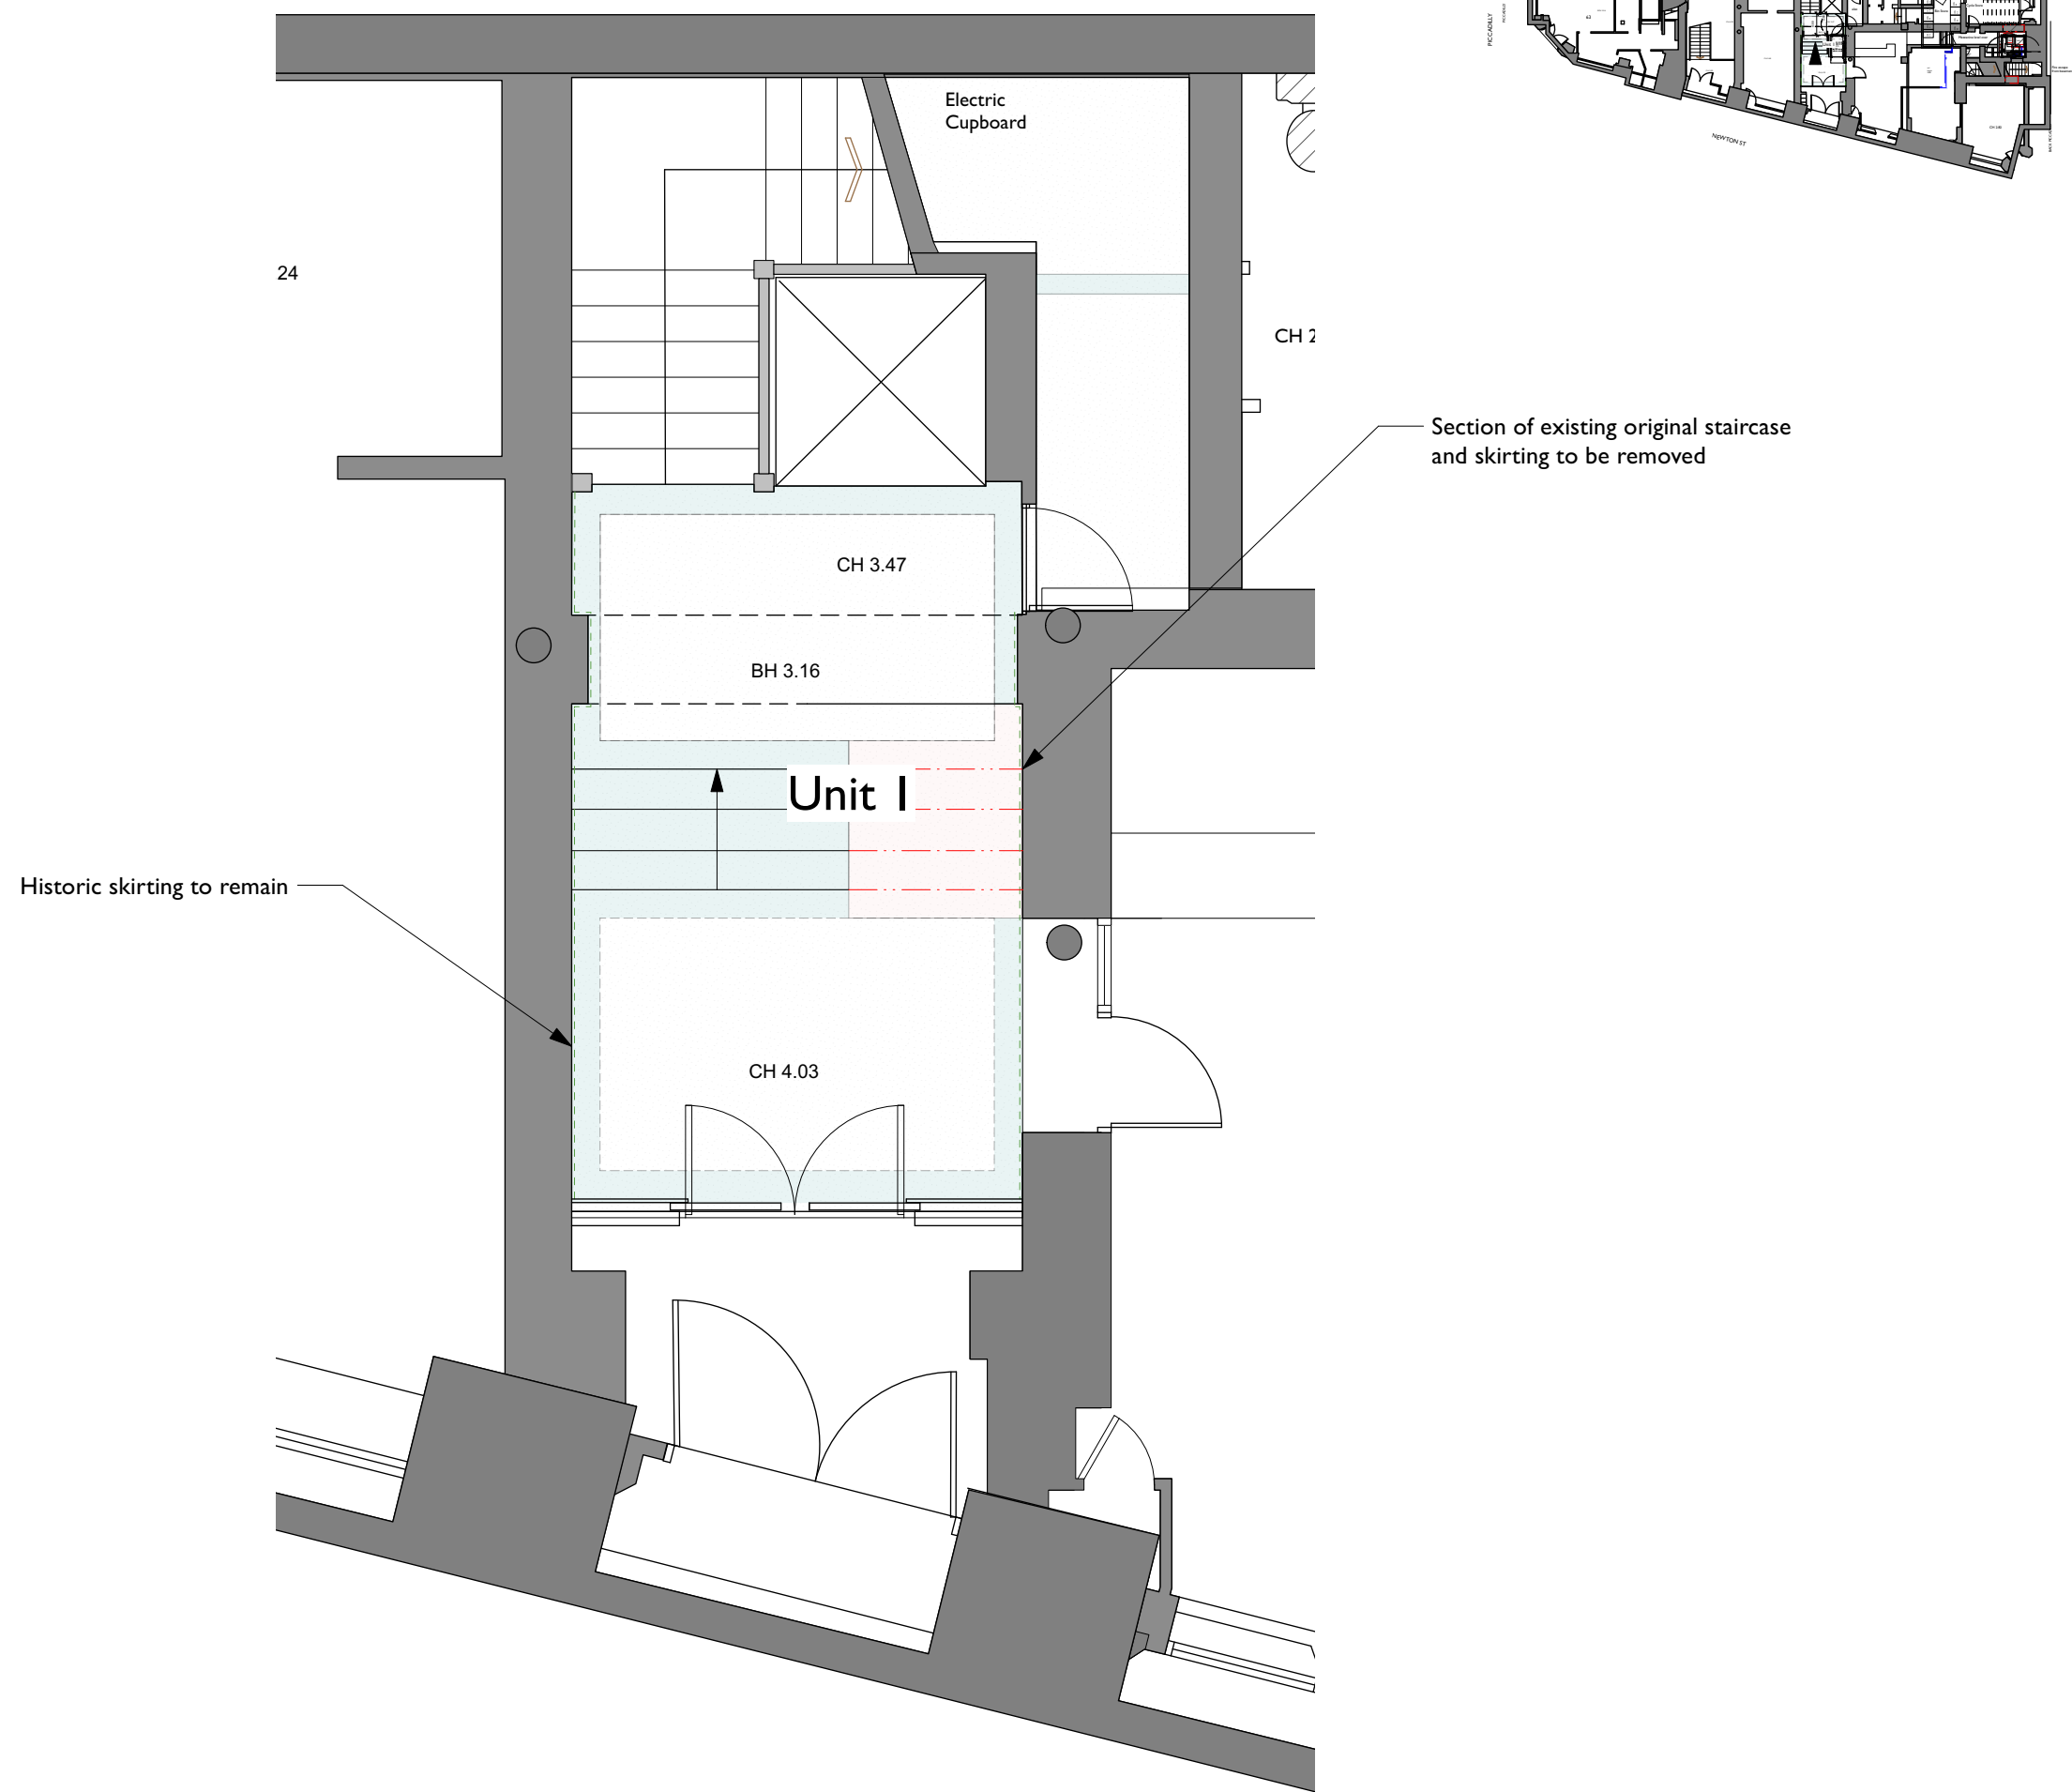

COPYRIGHT OF ATELIER MB LTD
DO NOT SCALE FROM THIS DRAWING
DIMENSIONS TO BE CHECKED ON SITE

Existing

Proposed

Existing to be Removed (contemporary)

Existing to be Removed (circa 1930s)

Existing to be Removed (pre 1930s)

Historic panelled wall - circa C19th

Historic panelled wall - circa 1930s

Historic coving shown indicatively

Existing door (historic)

Existing door (non historic)

Existing door (type tbc)

NB additional features not picked up by survey - positions not measured.

NB: All cornice positions shown indicatively only

All windows - replacement steel frame, some louvred

Assumed extent of terazzo following exposed areas

Green Terazzo

Cream Terazzo

Rev	Note	DRN	CHK
-----	------	-----	-----

St Margarets, Manchester
For Charlotte Street Estates

Ground Floor Strip-out

scheme	1907
drwg no.	P(111)
revision	
scale	1:100 @ A3
date first drawn	Sept 2020
drawn	HKW

SK sketch E existing P proposed T tender C construction FI final issue

www.ateliermb.co.uk
t 0161 236 0051
e architect@ateliermb.co.uk