





FRONT ELEVATION AS PROPOSED

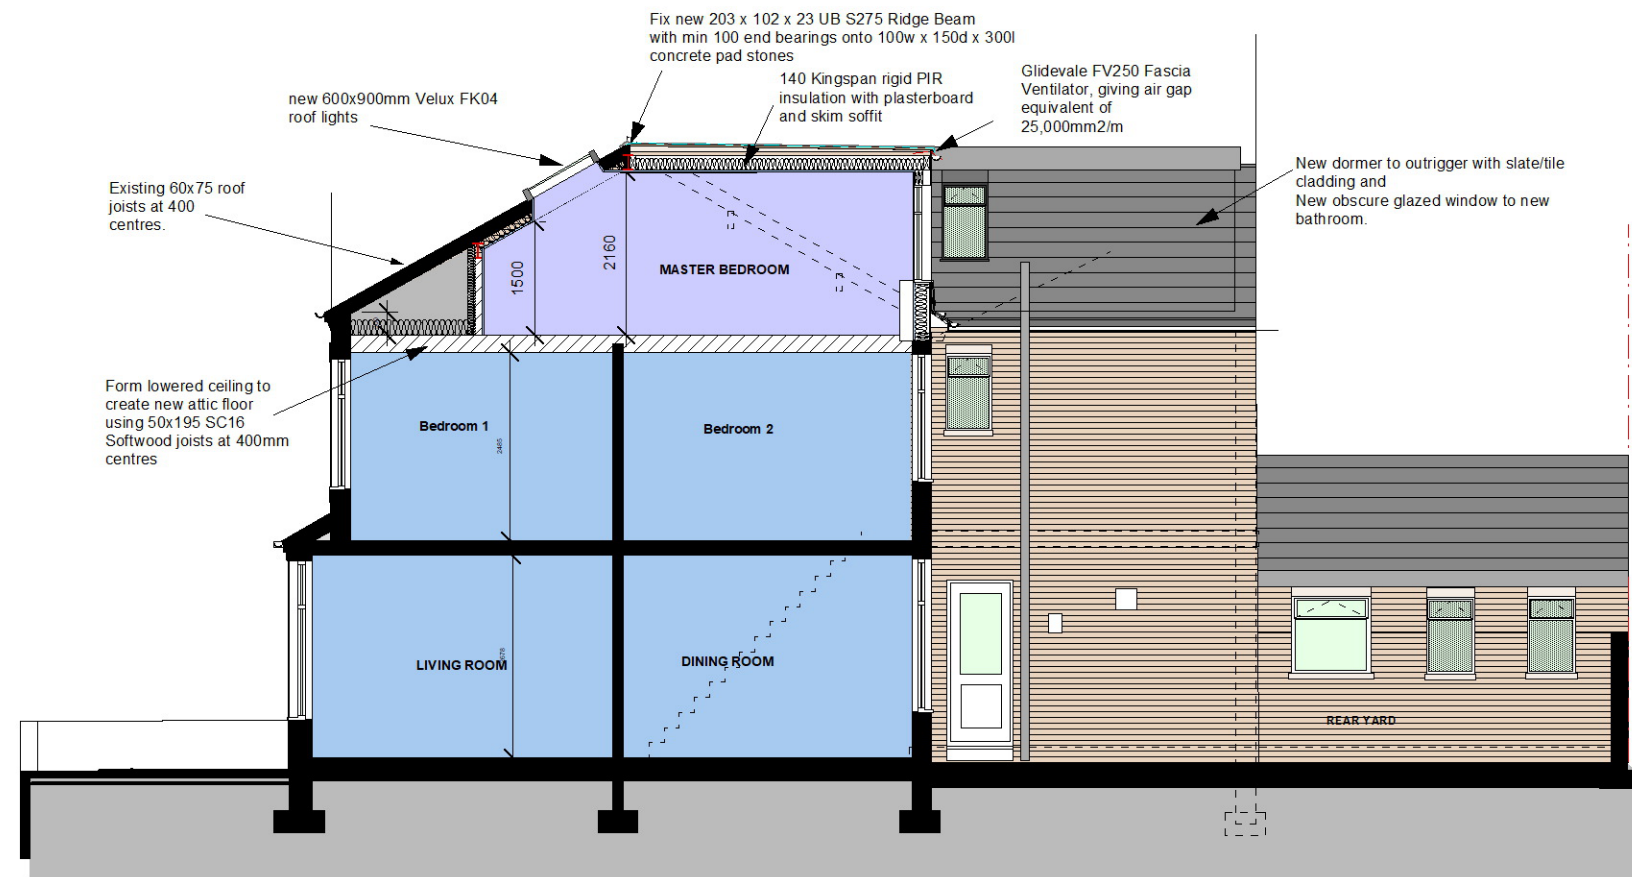

SECTION A-A

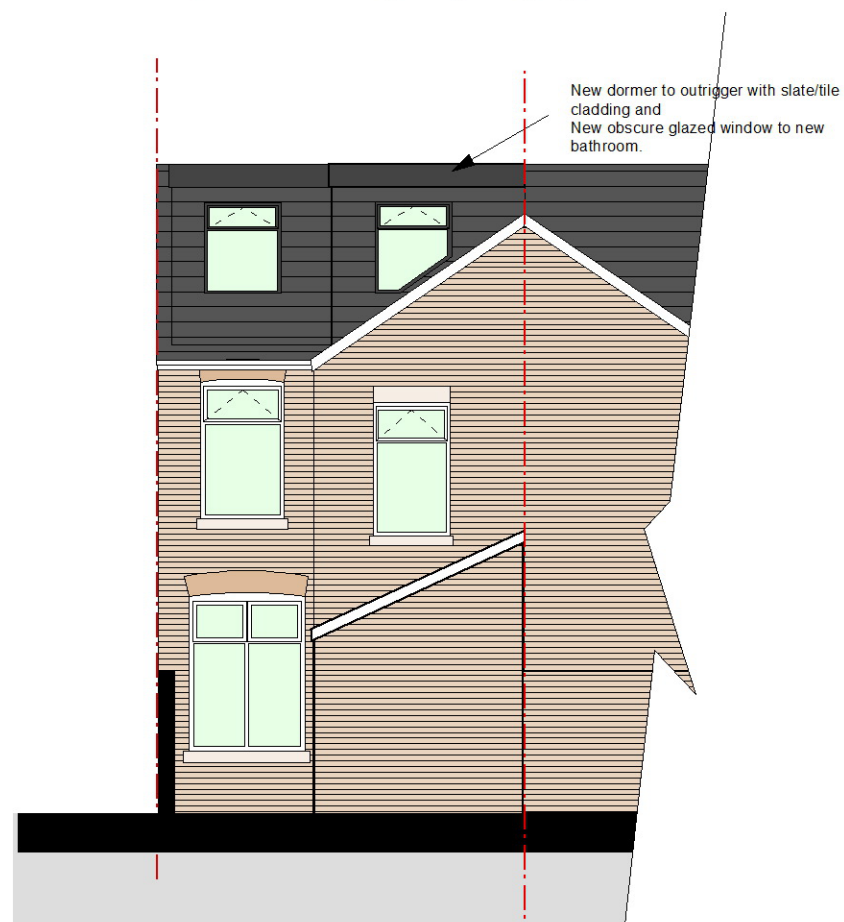

REAR ELEVATION



SIDE ELEVATION AS PROPOSED

All Dimensions should be checked on site.
Do not scale this drawing.
Any drawing errors should be brought to the attention of the architect.
COPYRIGHT DaC Design
REVISIONS:
REV: DETAILS OF REVISION
DATE

P04

DRAWING: **SECTION and ELEVATIONS as PROPOSED**

JOB TITLE: **DORMER EXTENSION _ 2 Slade Grove, Longsight,M13 0QF**

CLIENT: **Mr M Kadar**

SCALE: **1:200 @ A3**

DATE: **Dec 2022**

0m 2m 4m 5m
SCALE
D@C DESIGN
ARCHITECTURE & PLANNING
0776 452 3545 0161 425 3934