


Oldham Street

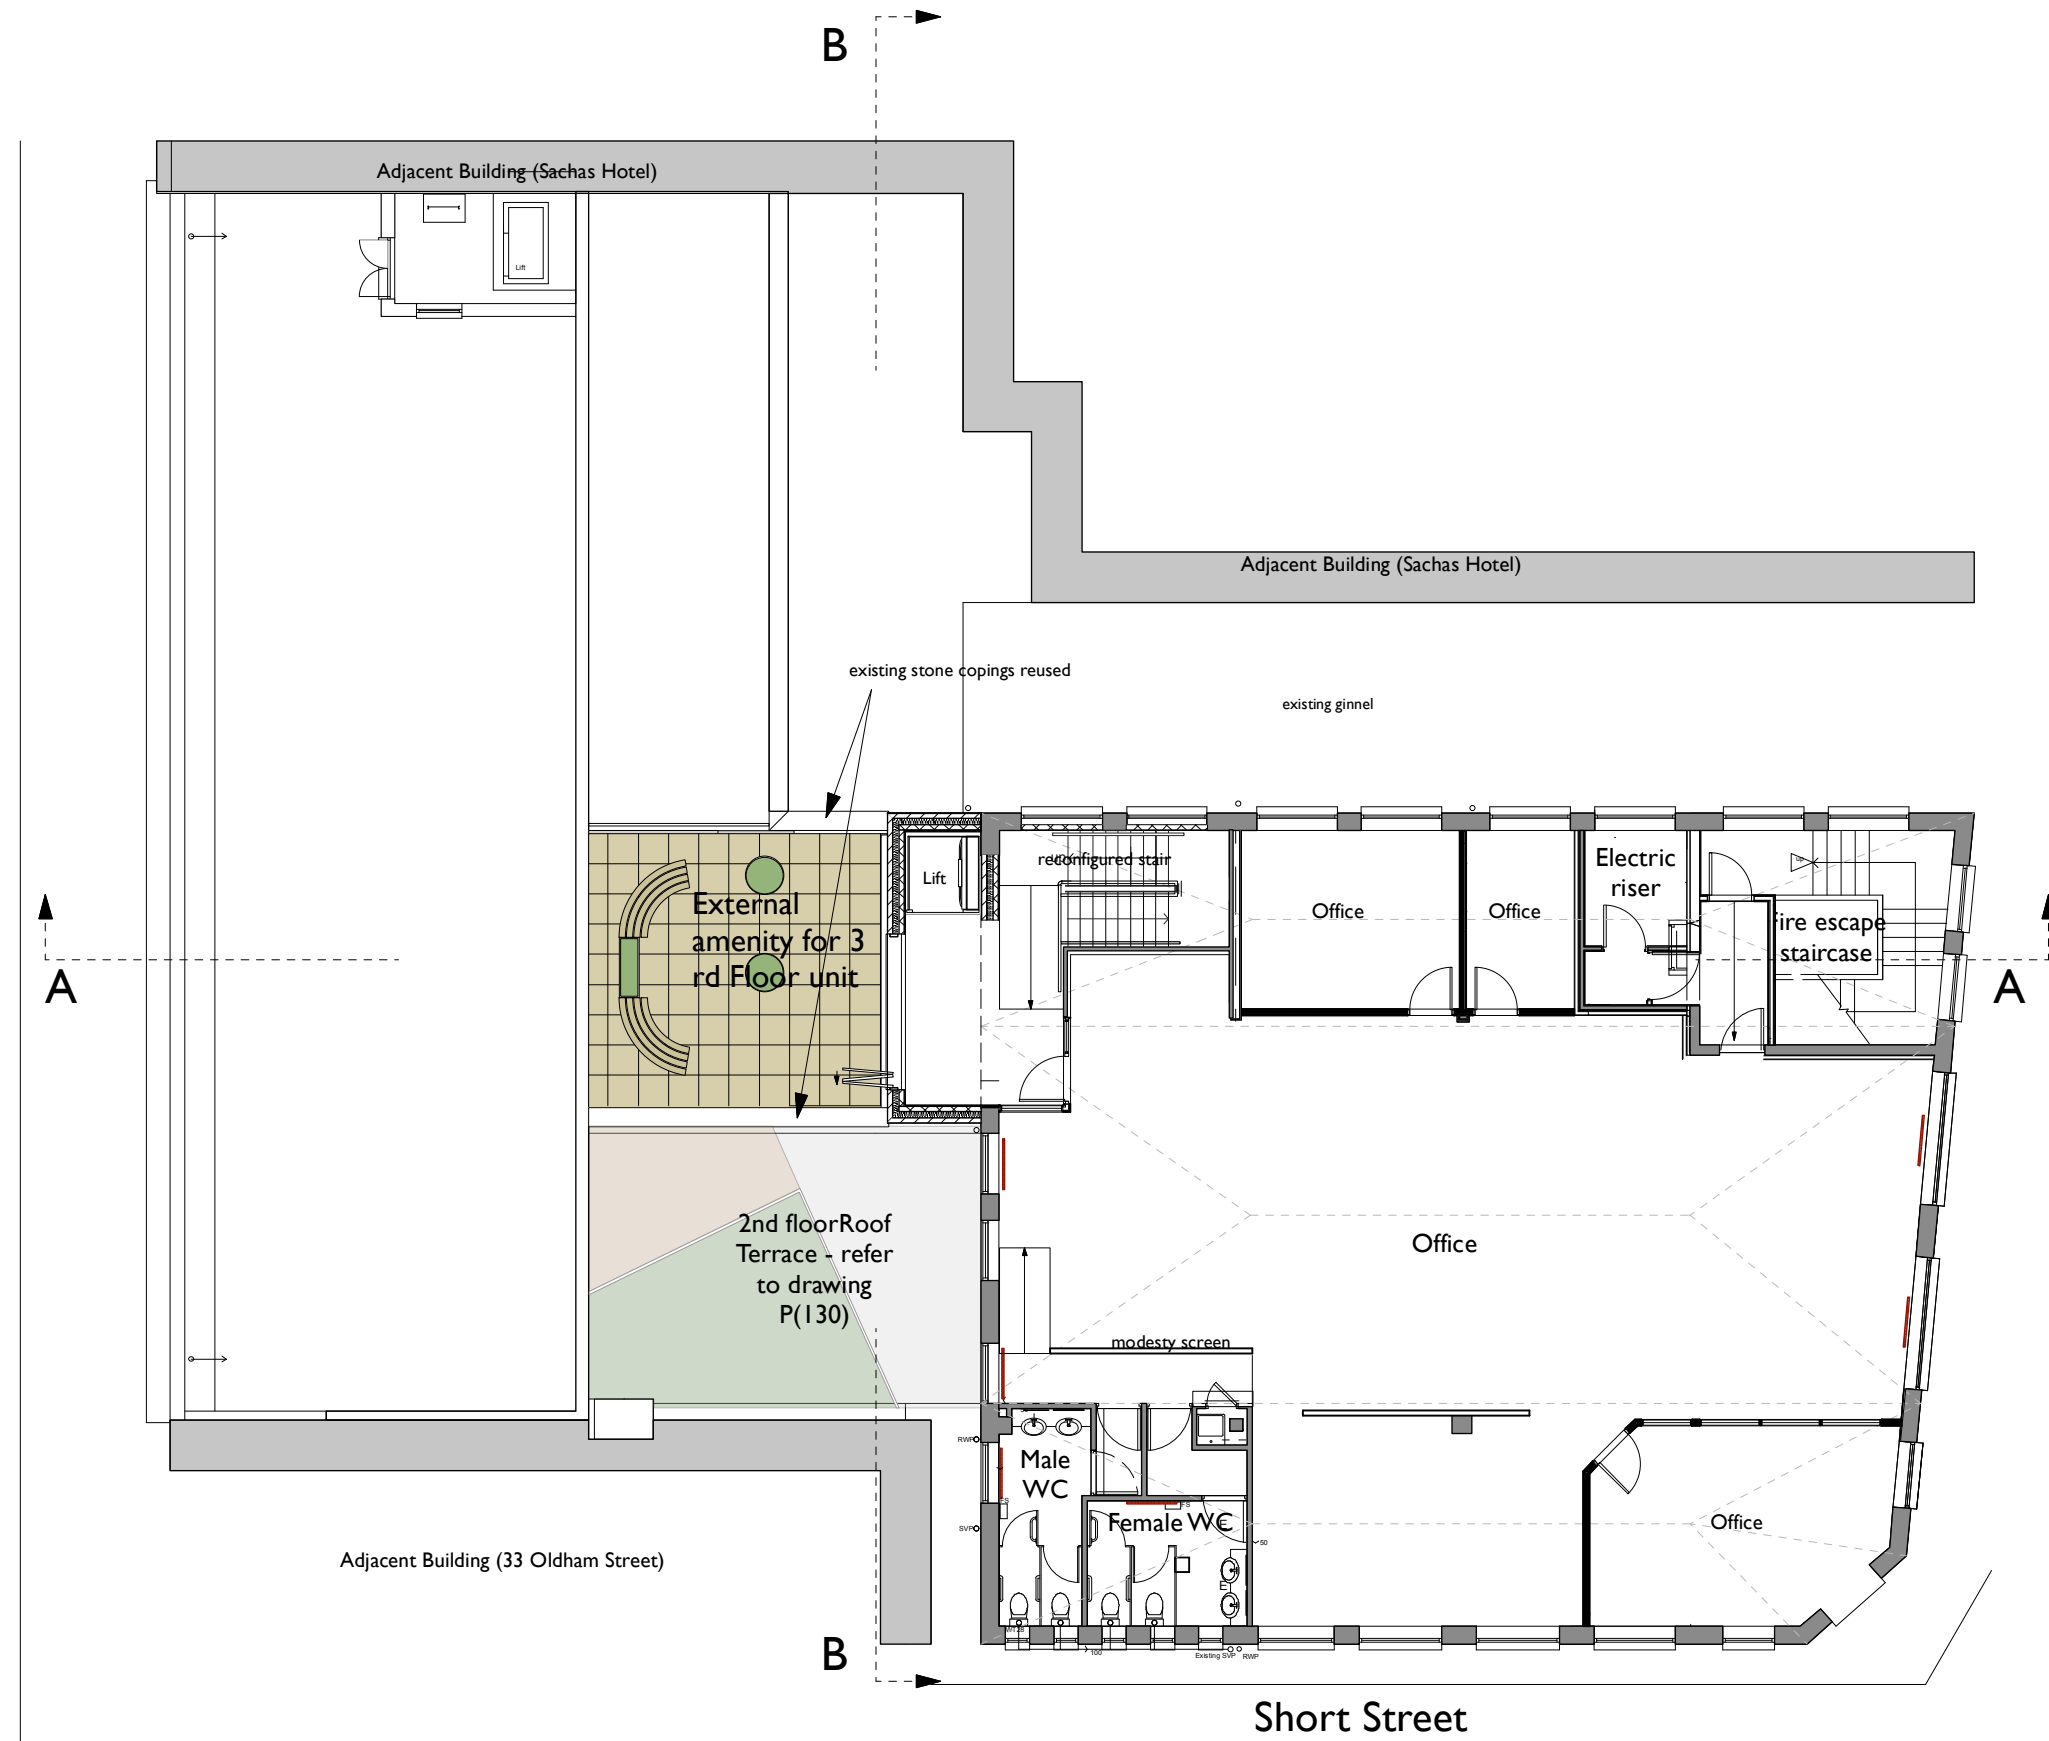

COPYRIGHT OF ATELIER MB LTD
DO NOT SCALE FROM THIS DRAWING
DIMENSIONS TO BE CHECKED ON SITE

B		Platform lift added, partitions PL		
06/12/2022		added		
A		Context Added	AB	AB
10/03/2021				
Rev	Note		DRN	CHK

Plane Tree House
21-31 Oldham St, Manchester

Proposed Third Floor Plan

scheme	1915
drwg no.	P(140)
revision	B

scale	1:150 @ A3
date first drawn	Nov 20
drawn	RD

SK sketch E existing P proposed T tender C construction FI final issue

www.ateliermb.co.uk
t 01 61 236 0051
e architect@ateliermb.co.uk