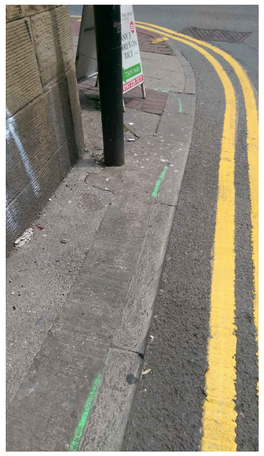
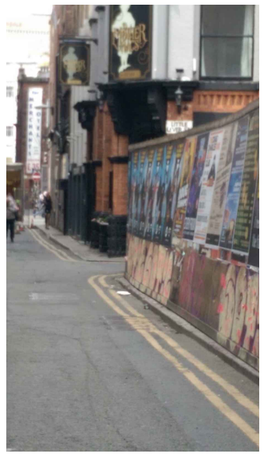
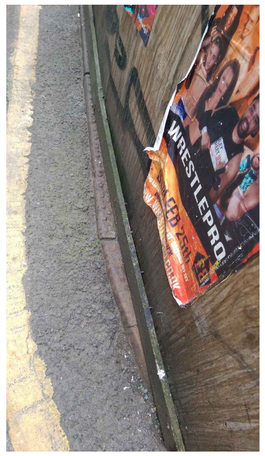
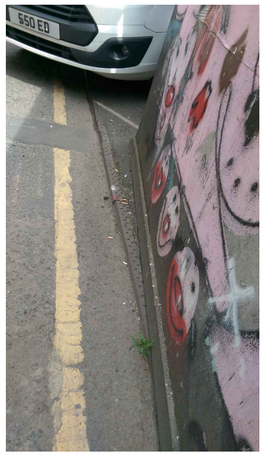

erb/footpath at side of Kingsley House.


Kerb/footpath at junction with Newton Street.

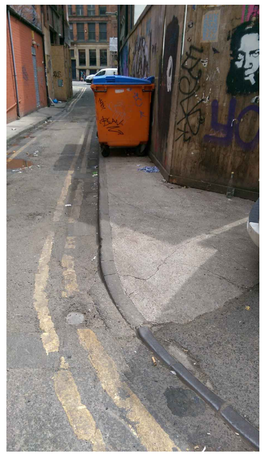

Kerb/footpath along Back Piccadilly.

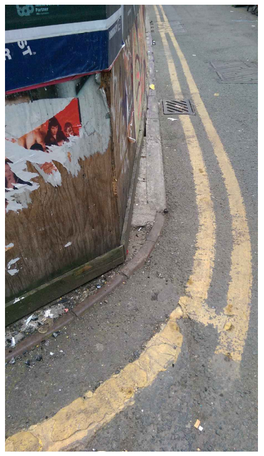


Metal kerb detail.



Metal kerb detail.


Kerb/footpath along Cavell Street.


Metal kerb in Back Piccadilly/Little Lever corner.


Kerb/footpath in front of Mother Macs.


Metal kerb outside the pub / corner detail.



Existing Sidewalk Photos (13.06.2018)

Existing sidewalk made of tarmac/paving slabs with metal kerb detail along Little Lever Street as shown in the above site photos.

Max 99mm

TO SITE DIMENSIONS

Elevation

Base plate & fixings to engineers details

Post thickness to be confirmed by specialist

Details to manufacturer specs.

Section



Plan

Base plate & fixings to engineers details

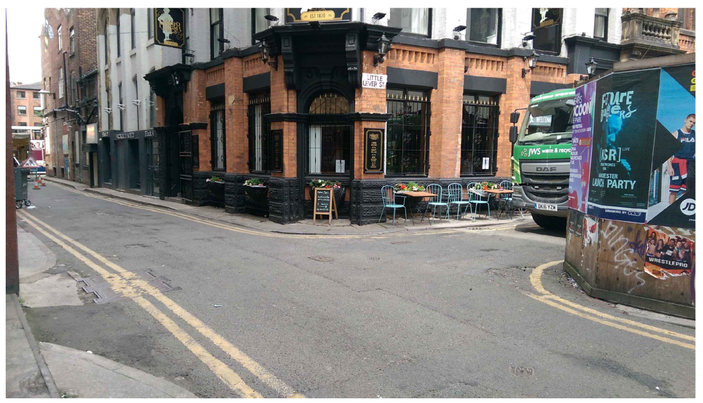
Post thickness to be confirmed by specialist

Details to manufacturer specs.

Proposed Balustrade Detail

Existing site photo (13.06.2018) showing the outside seating area of Mother Mac's Public House.

Proposal to create an outside area that, working in conjunction with the above mentioned Mother Macs al fresco, enhances and livens up the street scene. Proposed area to be enclosed by a tall, bronze effect, metal balustrade that encloses the area, to prevent antisocial behavior, while remaining visible and part of the street scene. Proposed area to have a clear fire escape route, lights and plants to provide a greener environment. TBC and to LA approval.



0.2 0 0.2 0.4 0.6 0.8 1

SCALE 1:20 m

rev A: Final refinements following PO comments. FI 27.01.23

client:	project:	drawing:
Cairn Hotel Group	Proposed Hotel Extension 2 Little Lever Street Manchester	Balustrade and Sidewalk Details

project no:	drawing no:	revision:	drawn:	checked:	date:	scale @ A2
7433	PS.17	A	LLMZ		03.03.22	1:20

street design partnership
architecture - urban design - interiors

16 Brewery Yard, Deva City Office Park, Salford, M3 7BB t. **0161 834 7262** e. **info@street-design.net** w. **www.street-design.net**