
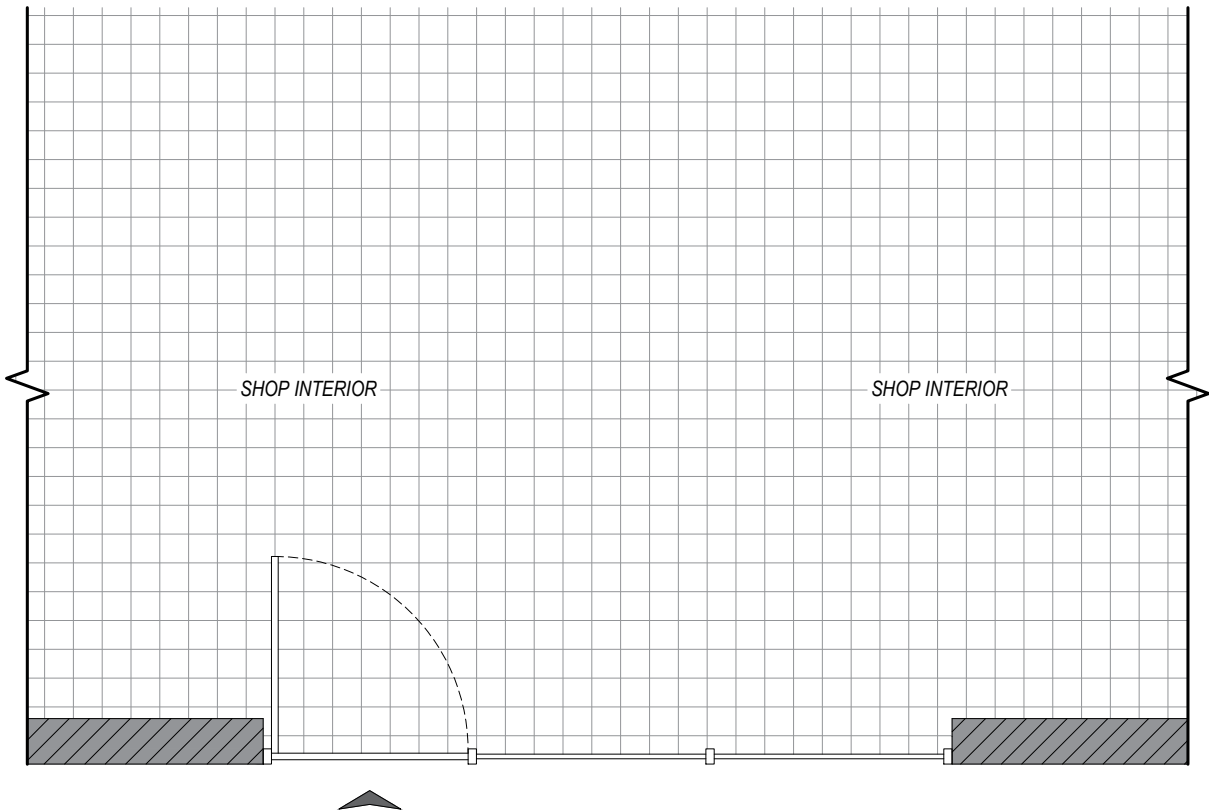


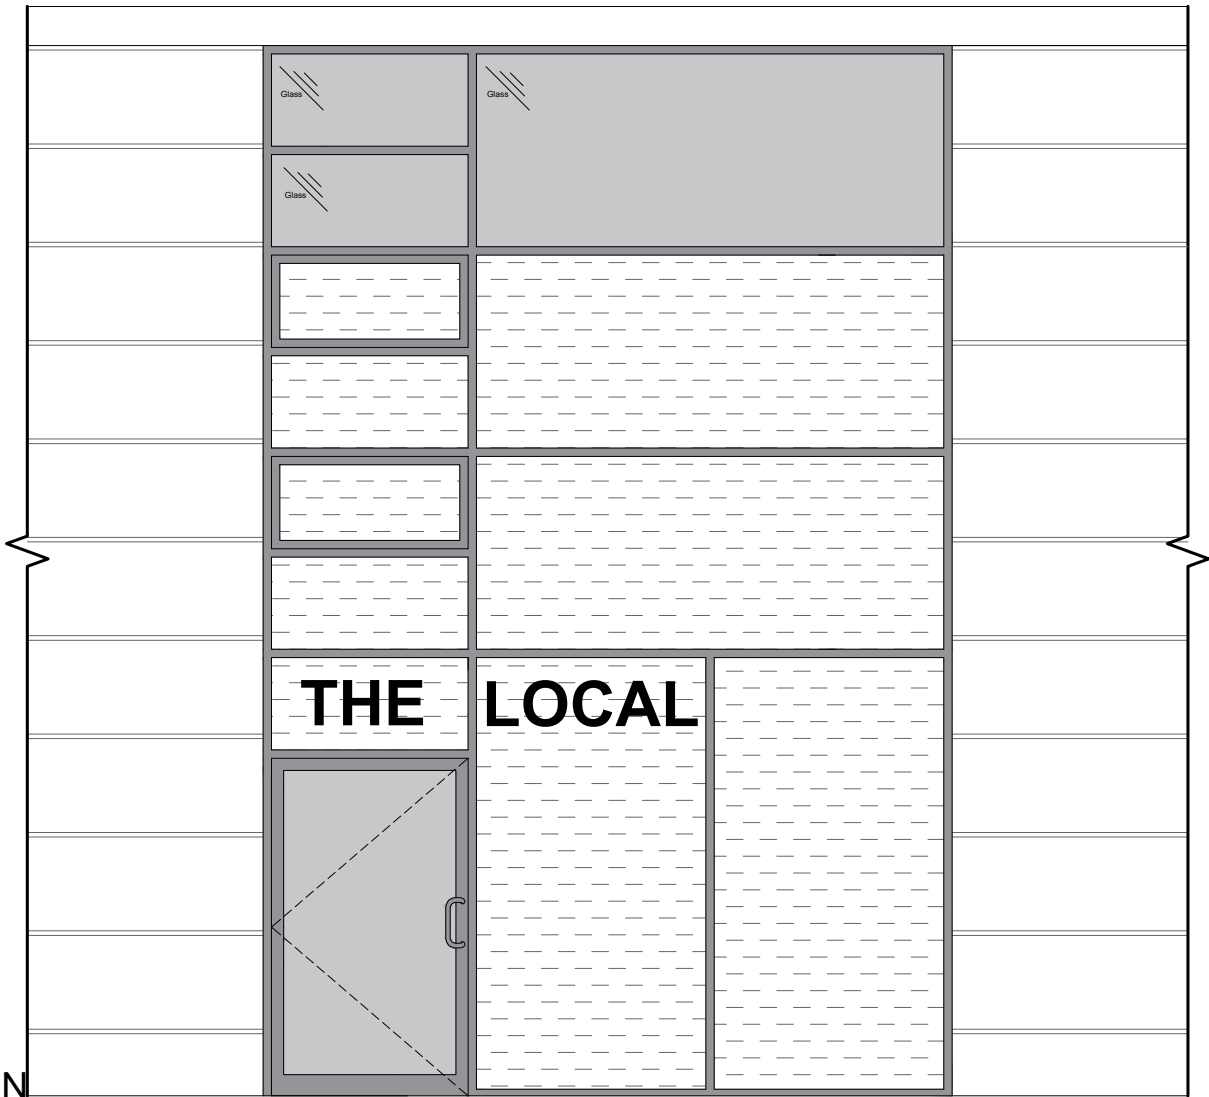

Date:	Comments:	By:	
GENERAL NOTES:			
1) All dimensions in millimeters unless otherwise stated.			
Site: The Local, 141 Great Ancoats St, Manchester, M4 6DH			
Drawing Title: Pre-Existing Plan and Elevation			
Ref: T020964_PE	Date: 18/07/2022	Rev:	
Scale: 1:50	Paper: A3	Date Rev:	