


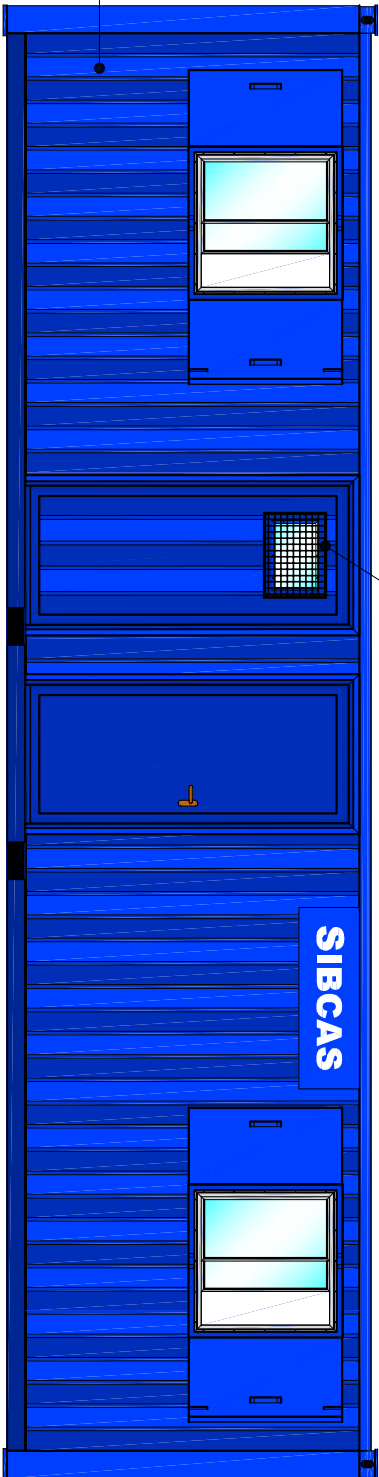


Demountable Panel With  
High Level Window & Wire  
Mesh Grille

Corrugated Steel Profile  
Blue, BS 18 C 39


Toughened Glazed Sliding Window  
With Aluminium Frame And Shutters




END ELEVATION

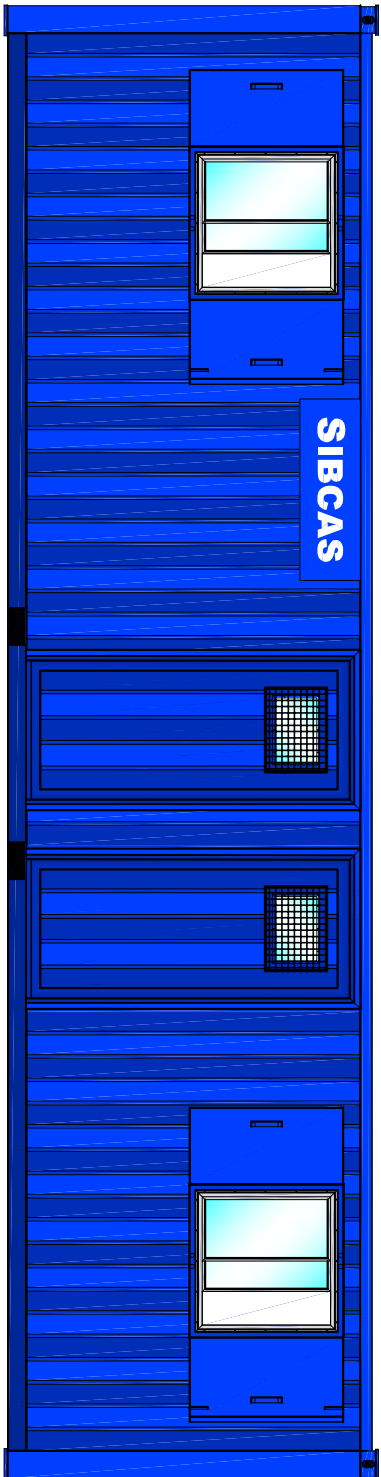

BACK ELEVATION

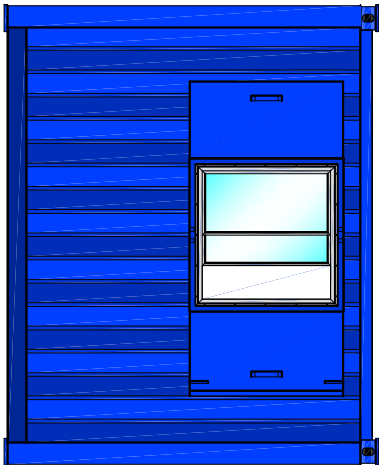

END ELEVATION

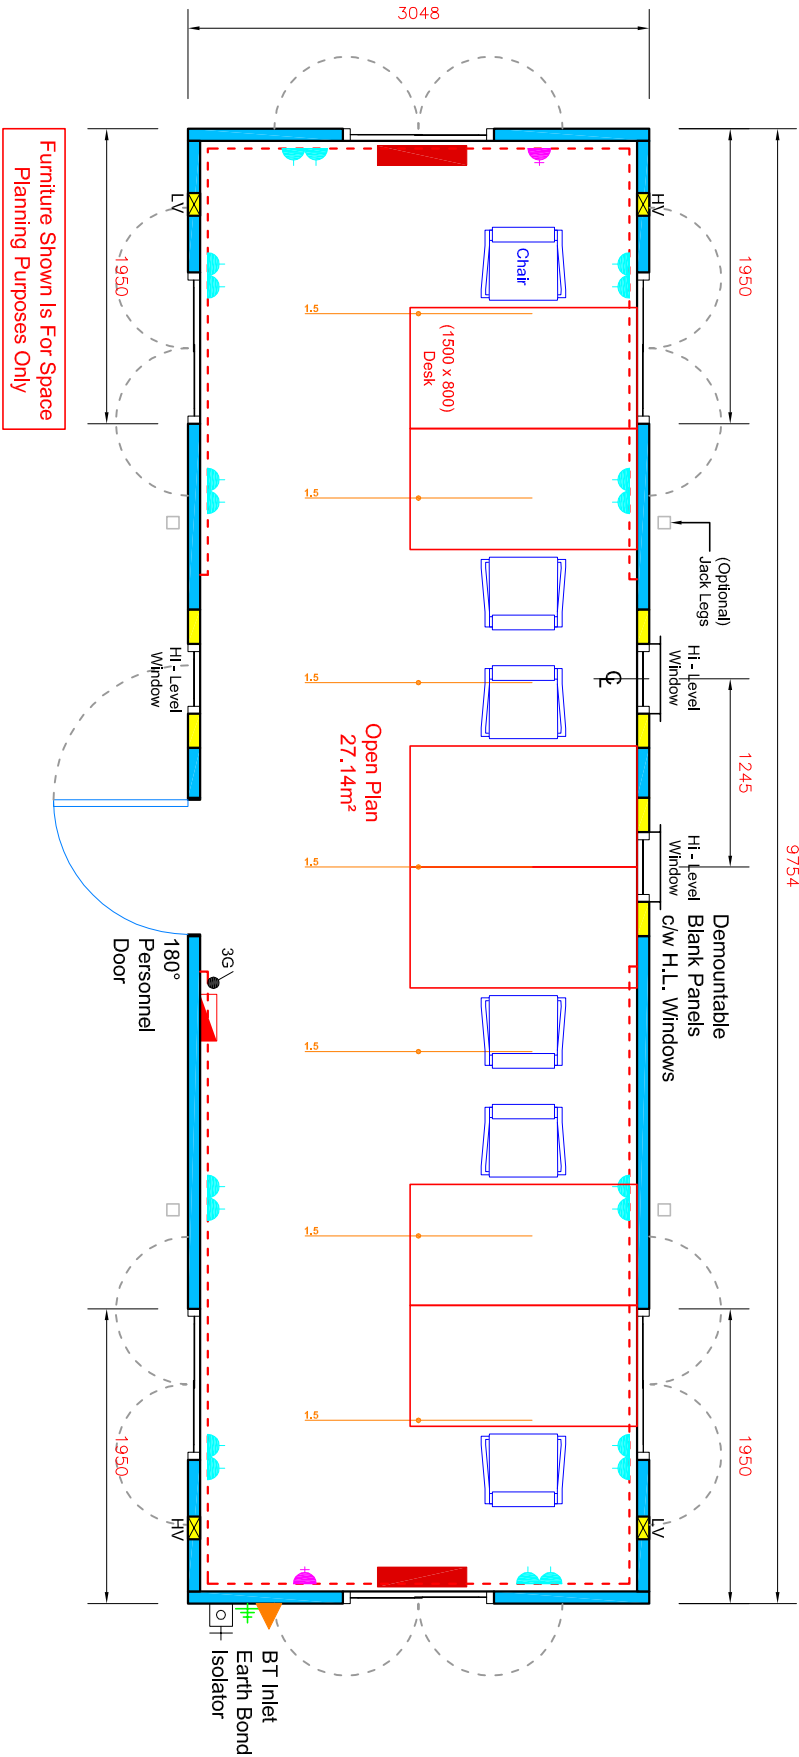

| Revisions |      |      |             | Project                                      | Client | Stage   |
|-----------|------|------|-------------|----------------------------------------------|--------|---|
| Date      | Rev. | Name | Description | Anti-Vandal<br>Open Plan Office<br>32' x 10' |        | <div><div>SALES</div><div>A3</div></div> <div><div>Drawn By</div><div>J. Busby</div><div>Date</div><div>Feb. 2006</div><div>Checked By</div><div>J. Storie</div><div>Scale</div><div>1 : 50</div><div>Dwg No.</div><div>SIB_AV013210</div><div>Revision :</div><div>-</div></div> |
|           |      |      |             |                                              |        |   |
|           |      |      |             |                                              |        |   |
|           |      |      |             |                                              |        |   |
|           |      |      |             |                                              |        |   |

SIBCAS

flexible modular accommodation

easton road, dathuagat, v. (sinhala)

t. 0906 63322 f. 0906 63320

www.sibcas.co.uk

ISO 9001

2015

REGISTERED