


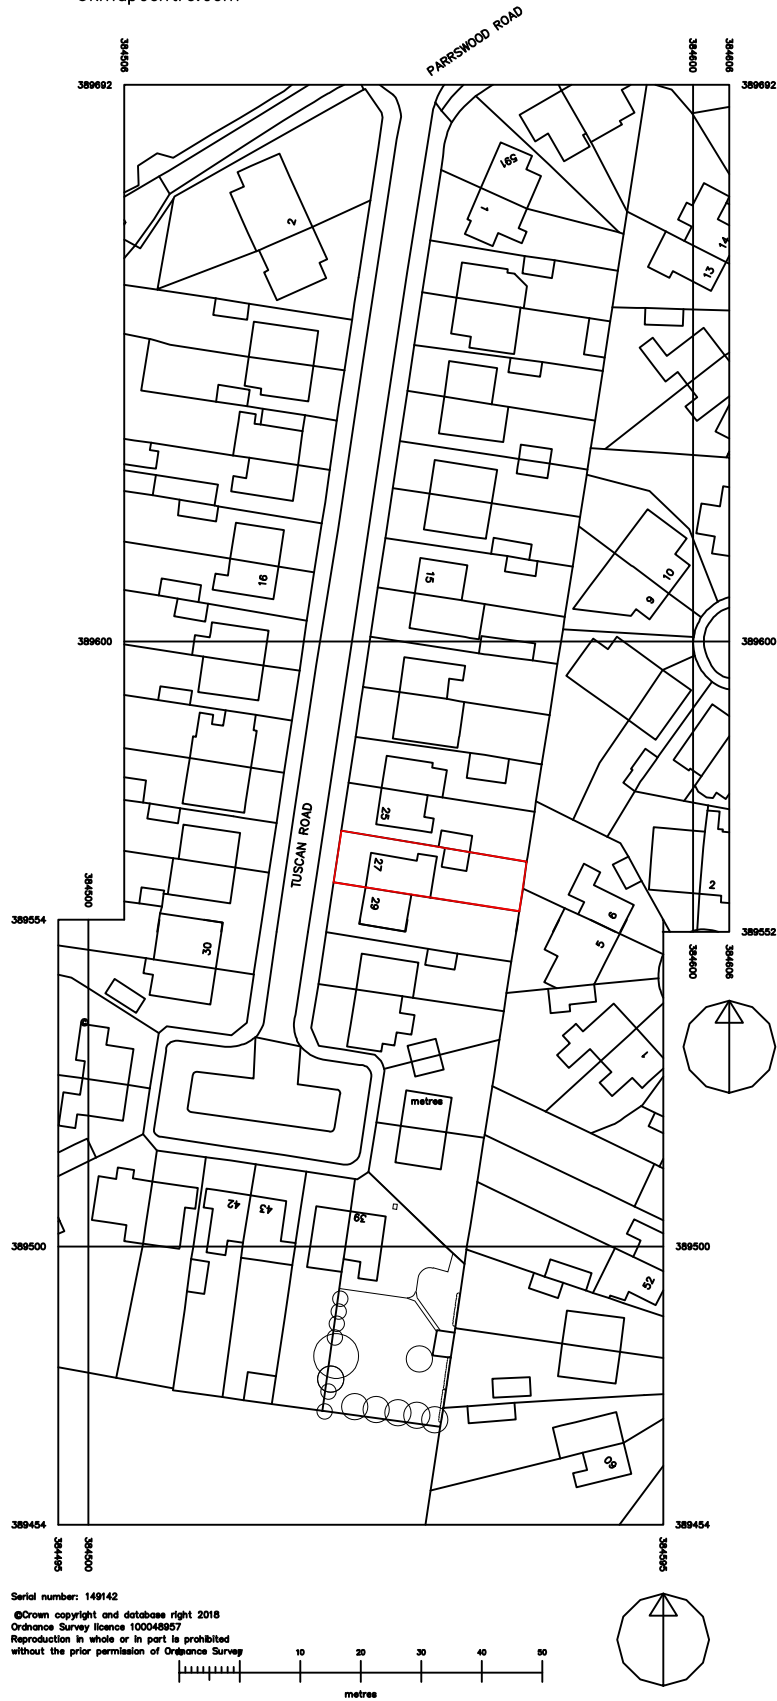

Site Boundary

Simon R Miles
Chartered Architect
Didsbury
Manchester
T: 07778 137830
E: srmlsarchitect@gmail.com

Do not scale. Contractors must check all dimensions on site before preparing production drawings or commencing any work. This drawing and its design is the copyright of S.R.Miles Ltd and may not be reproduced in any form whatsoever without their prior express written consent.

Project:
27 Tuscan Road Didsbury
Title:
OS location plan
Drawing number: 23 381 PL000
Issue:
Client:
Mr & Mrs Thornhill

Scale:
1:1250 @ A4
Date:
28.02.2023
CAD Ref:
23 381
Drawn by:
SRM

SRM

Simon R Miles BA(Hon) Dip Arch RIBA
Chartered Architect