



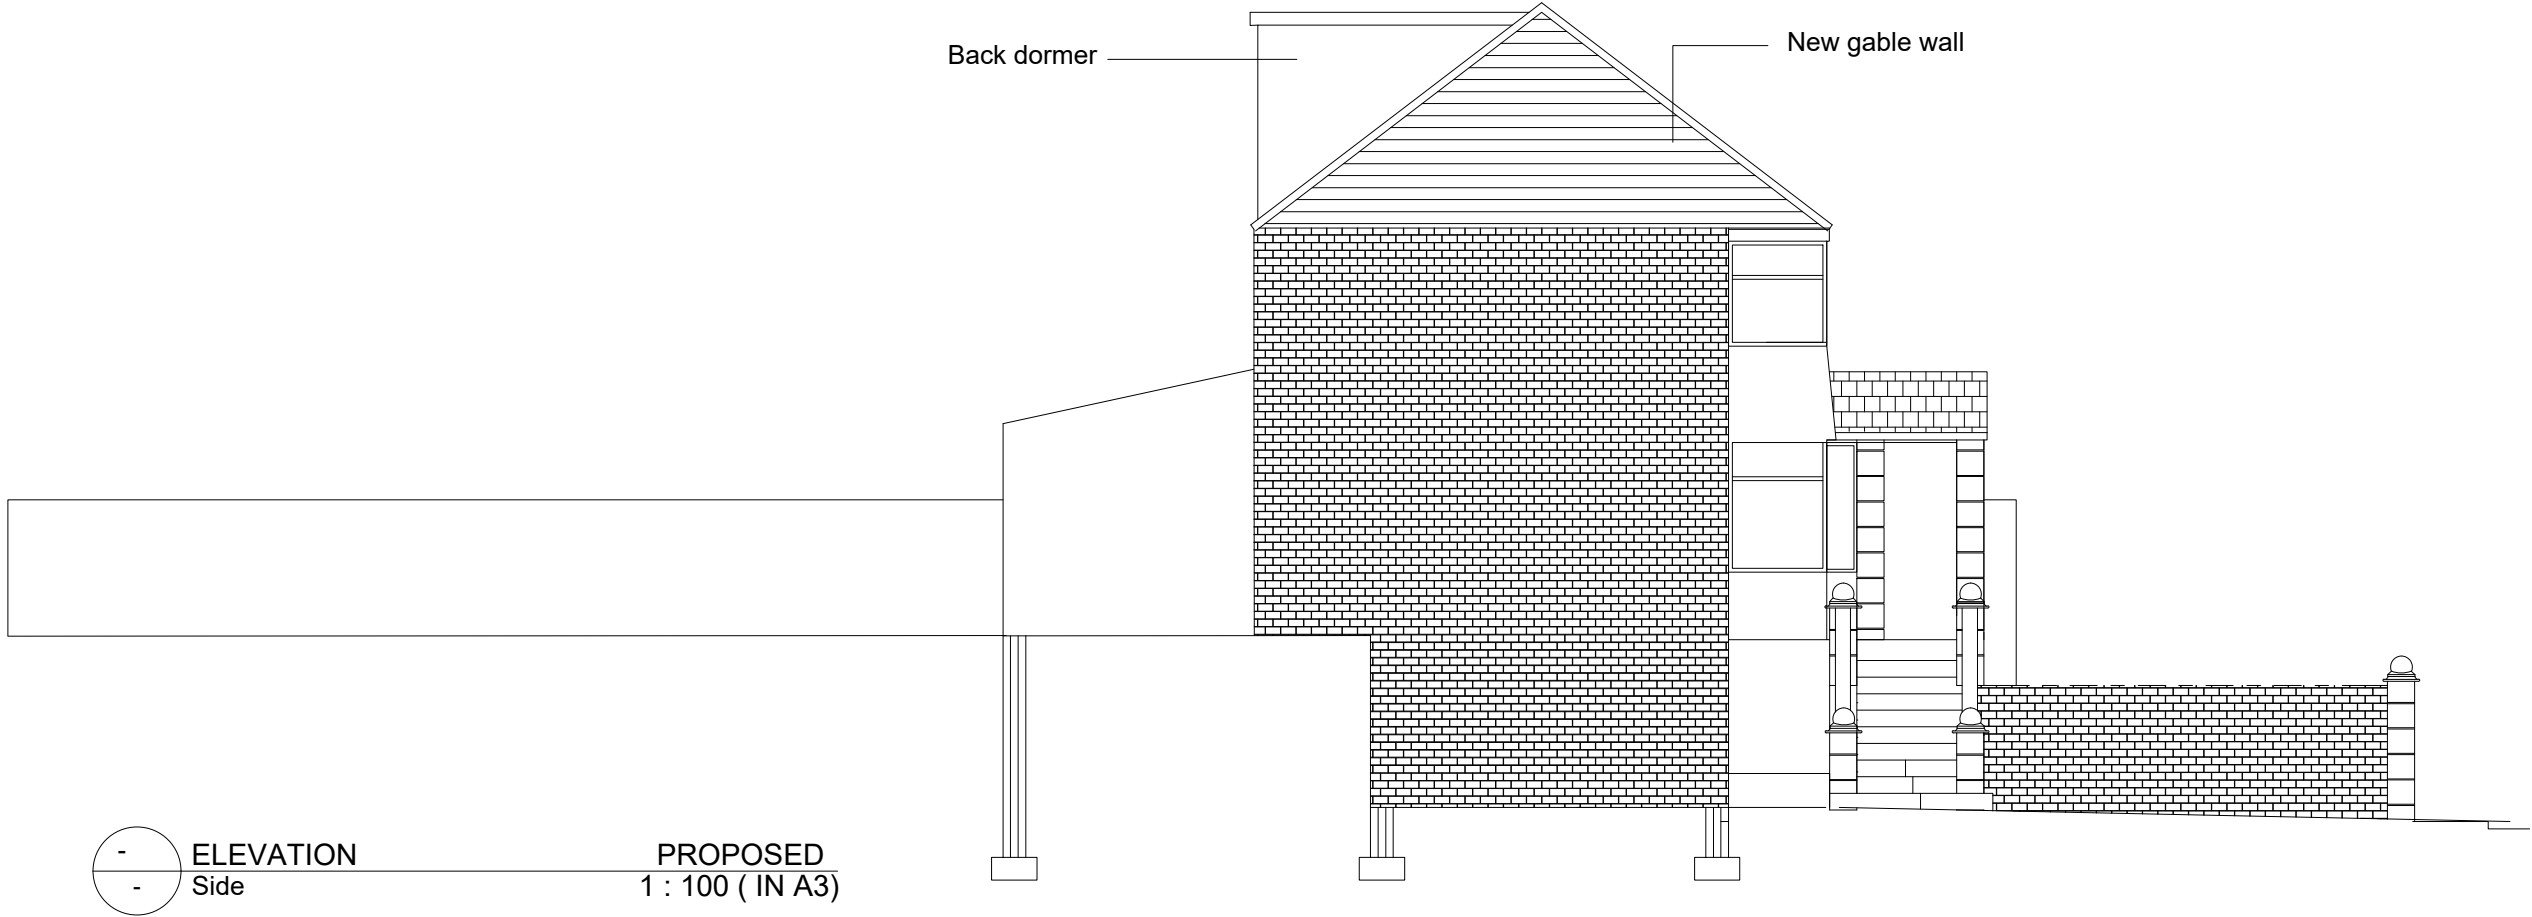

ELEVATION
Side

PROPOSED
1 : 100 (IN A3)

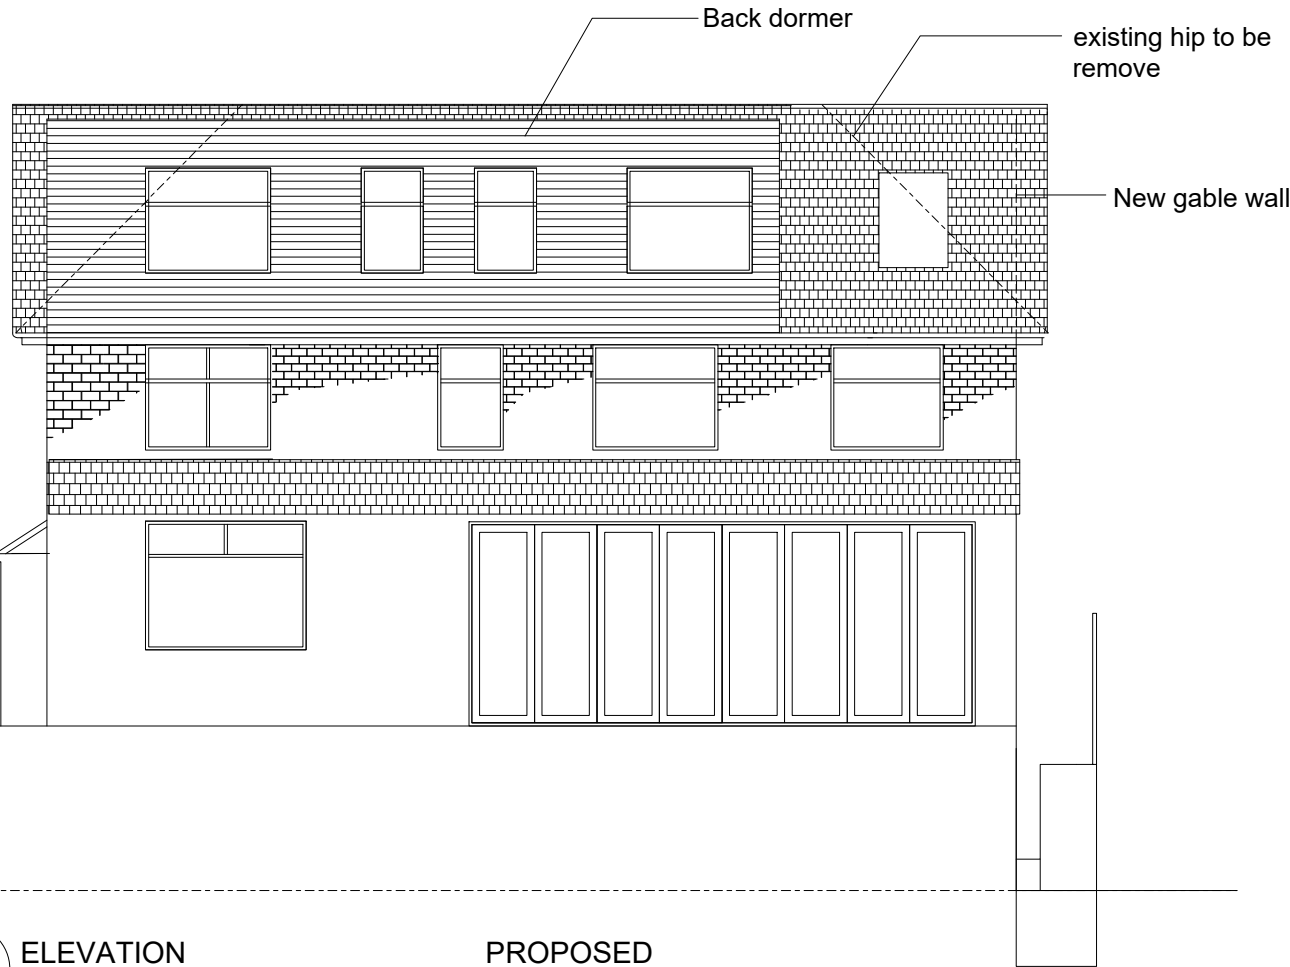

ELEVATION
Back

PROPOSED
1 : 100 (IN A3)



ELEVATION
Front

PROPOSED
1 : 100 (IN A3)

NOTE :

REMARK :

- 1.) NO unauthorized copying / reproduction permitted without expressed written permission.
- 2.) The contractor shall check all dimensions and level on site before commencement of work.
- 3.) No dimension to be scaled off this drawing.

LEGEND :

CLIENT :

PROJECT TITLE :
926 Rochdale Road,
Blackley, Manchester
M9 7EP

DRAWING TITLE :
ELEVATION
FOR NEW ROOF

DRAWN gw
CHKD GARY
SCALE AS SHOWN

rev	date	description
00		
12		
11		
10		
09		
08		
07		
06		
05		
04		
03		
02		
01		
00	08 Mar 2023	Roof

Revision / Version

DWG PP-CA-006 a 00

JOB NO

GW GARYWONG WORKSHOP LIMITED

926 Rochdale Road, Blackley, Manchester M9 7EP

08 Mar 2023