



REVISION	DATE	DESCRIPTION
P01	18.08.22	FOR COMMENT
P02	17.03.23	PLANNING ISSUE

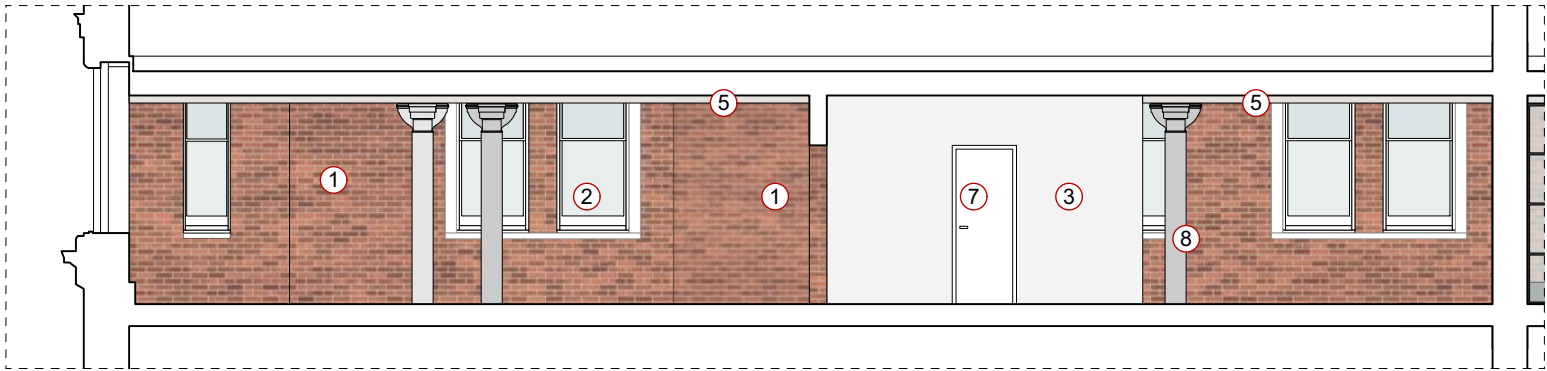


FOURWAYS HOUSE, FOURTH FLOOR
EXISTING SECTION AA'

1.100 @ A3

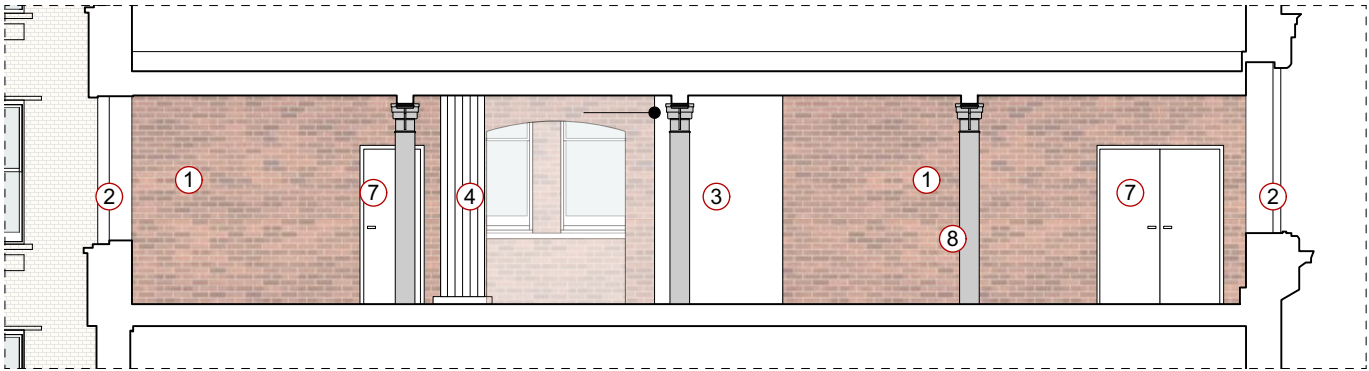


FOURWAYS HOUSE, FOURTH FLOOR
EXISTING SECTION CC'

1.100 @ A3

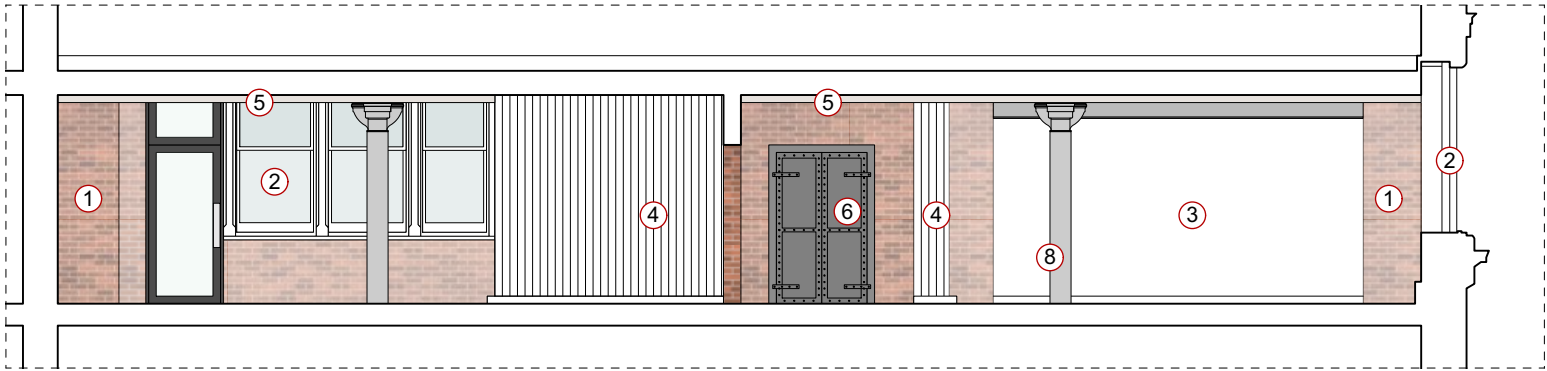


FOURWAYS HOUSE, FOURTH FLOOR
EXISTING SECTION BB'

1.100 @ A3

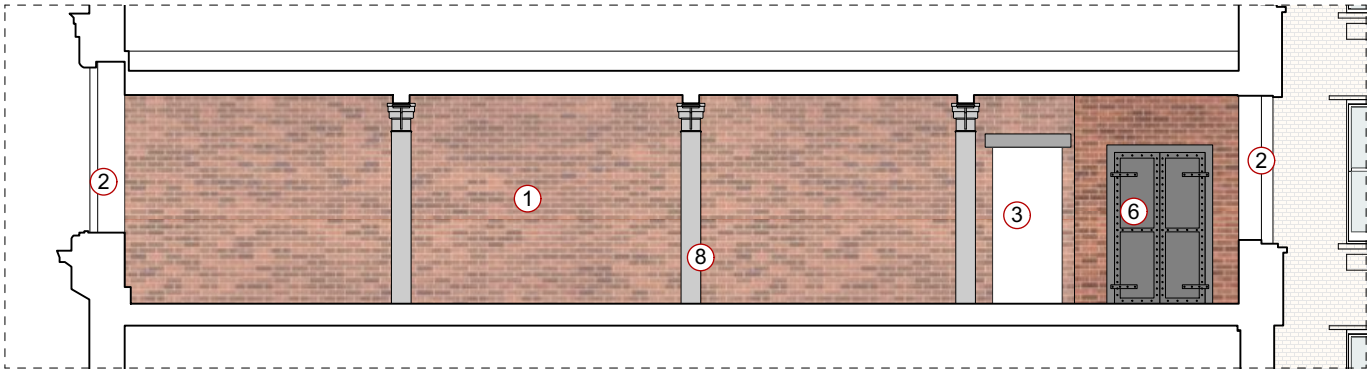

FOURWAYS HOUSE, FOURTH FLOOR
EXISTING SECTION DD'

1.100 @ A3

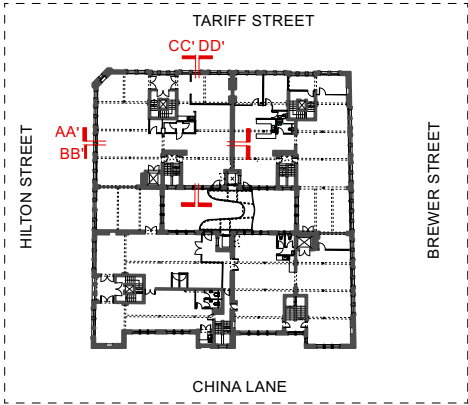

SECTION KEY	
1	EXISTING BRICKWORK EXPOSED
2	ORIGINAL SASH WINDOWS
3	NON-ORIGINAL PARTITION WALLS
4	NON-ORIGINAL TIMBER VERTICAL BOARDING
5	ORIGINAL TIMBER BEAMS
6	ORIGINAL CAST IRON DOOR
7	EXISTING GLAZED SCREEN WINDOWS
8	EXISTING DOORS
9	EXISTING CAST IRON COLUMNS

NOTE

No alterations or demolitions proposed - see proposed plan and sections for additional walls and screens

PLANNING

OMIArchitects

31 Blackfriars Road, Salford, Manchester, M3 7AQ
+44(0)161 832 3242 / info@omiarchitects.com / www.omiarchitects.com

PROJECT	FOURWAYS					
DRAWING	FOURTH FLOOR - EXISTING SECTIONS					
DATE	FEB' 22	DRAWN BY	PE	SCALE	1:100	@A3
JOB NO.	1420	DWG.NO.	L 2296			