


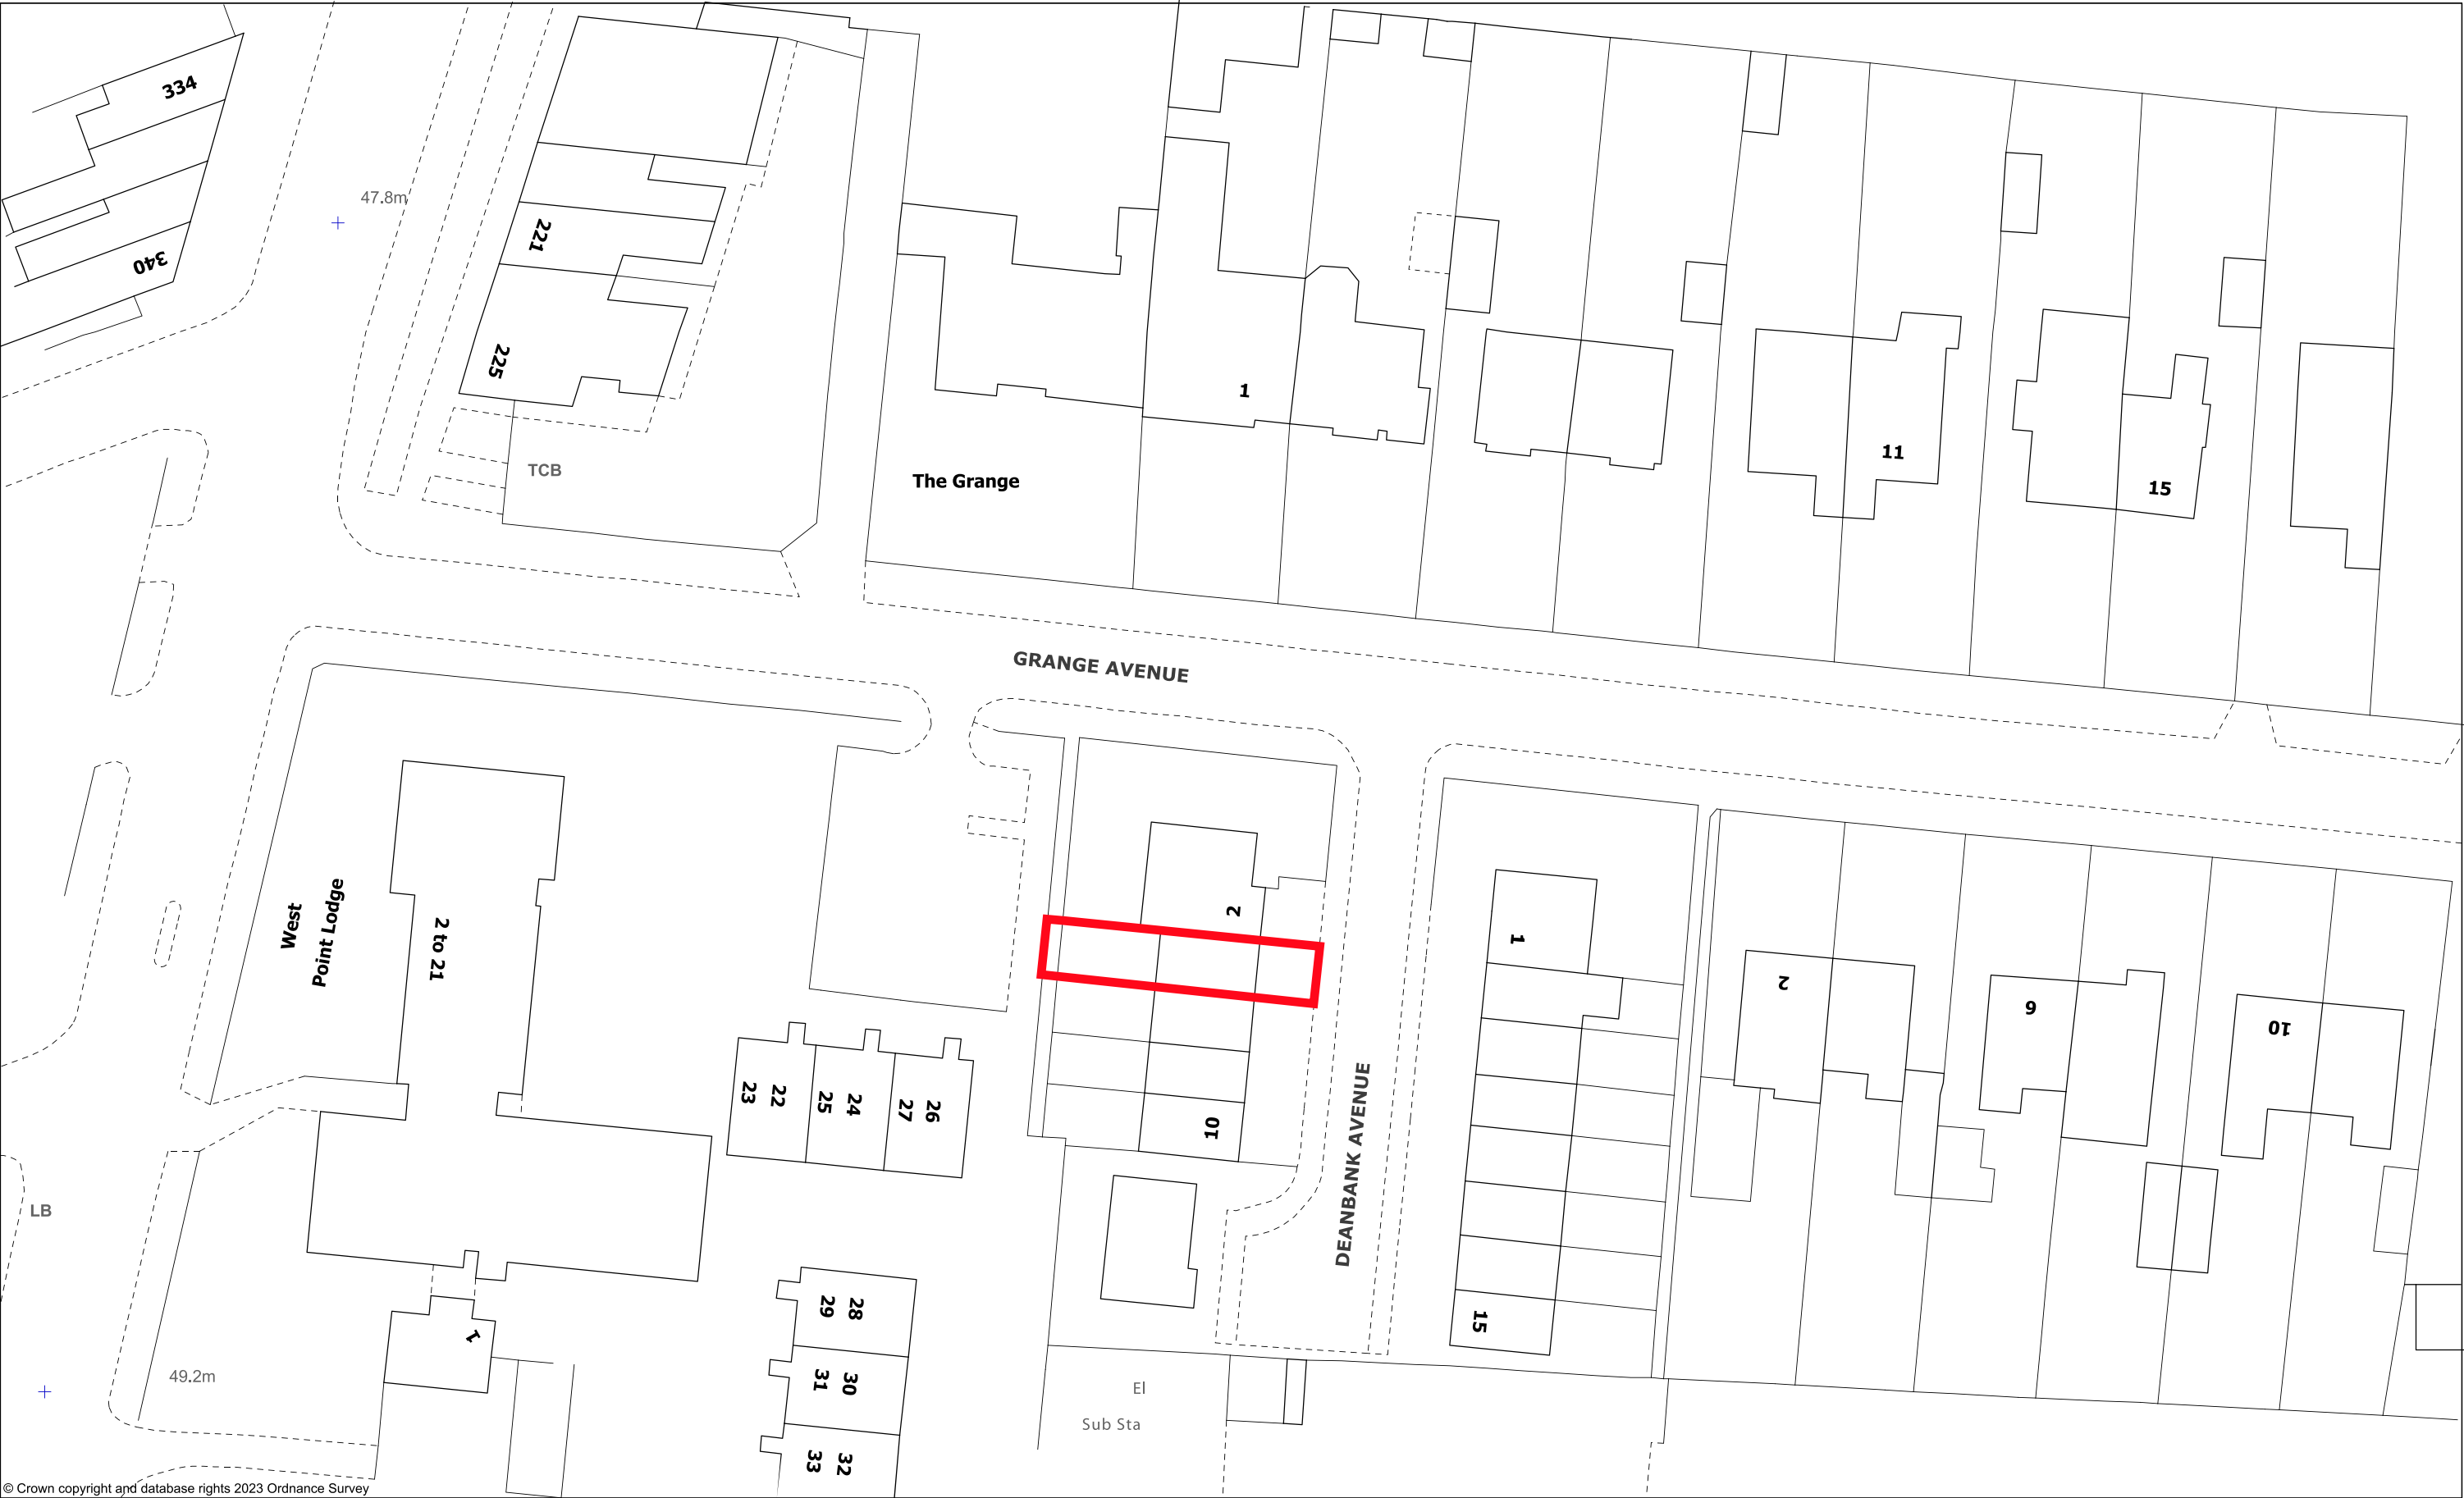

Drawing Title: 20230126_Site_Location_Plan
Address: 4 Dean Bank Avenue, M19 2EZ, Manchester (Mid-Terrace)
Description: Site Location Plan
Scale: 1:500 @ A3
Drawn by: PMB
Version:



These drawings are for planning application purposes only and all dimensions and details to be checked on site.